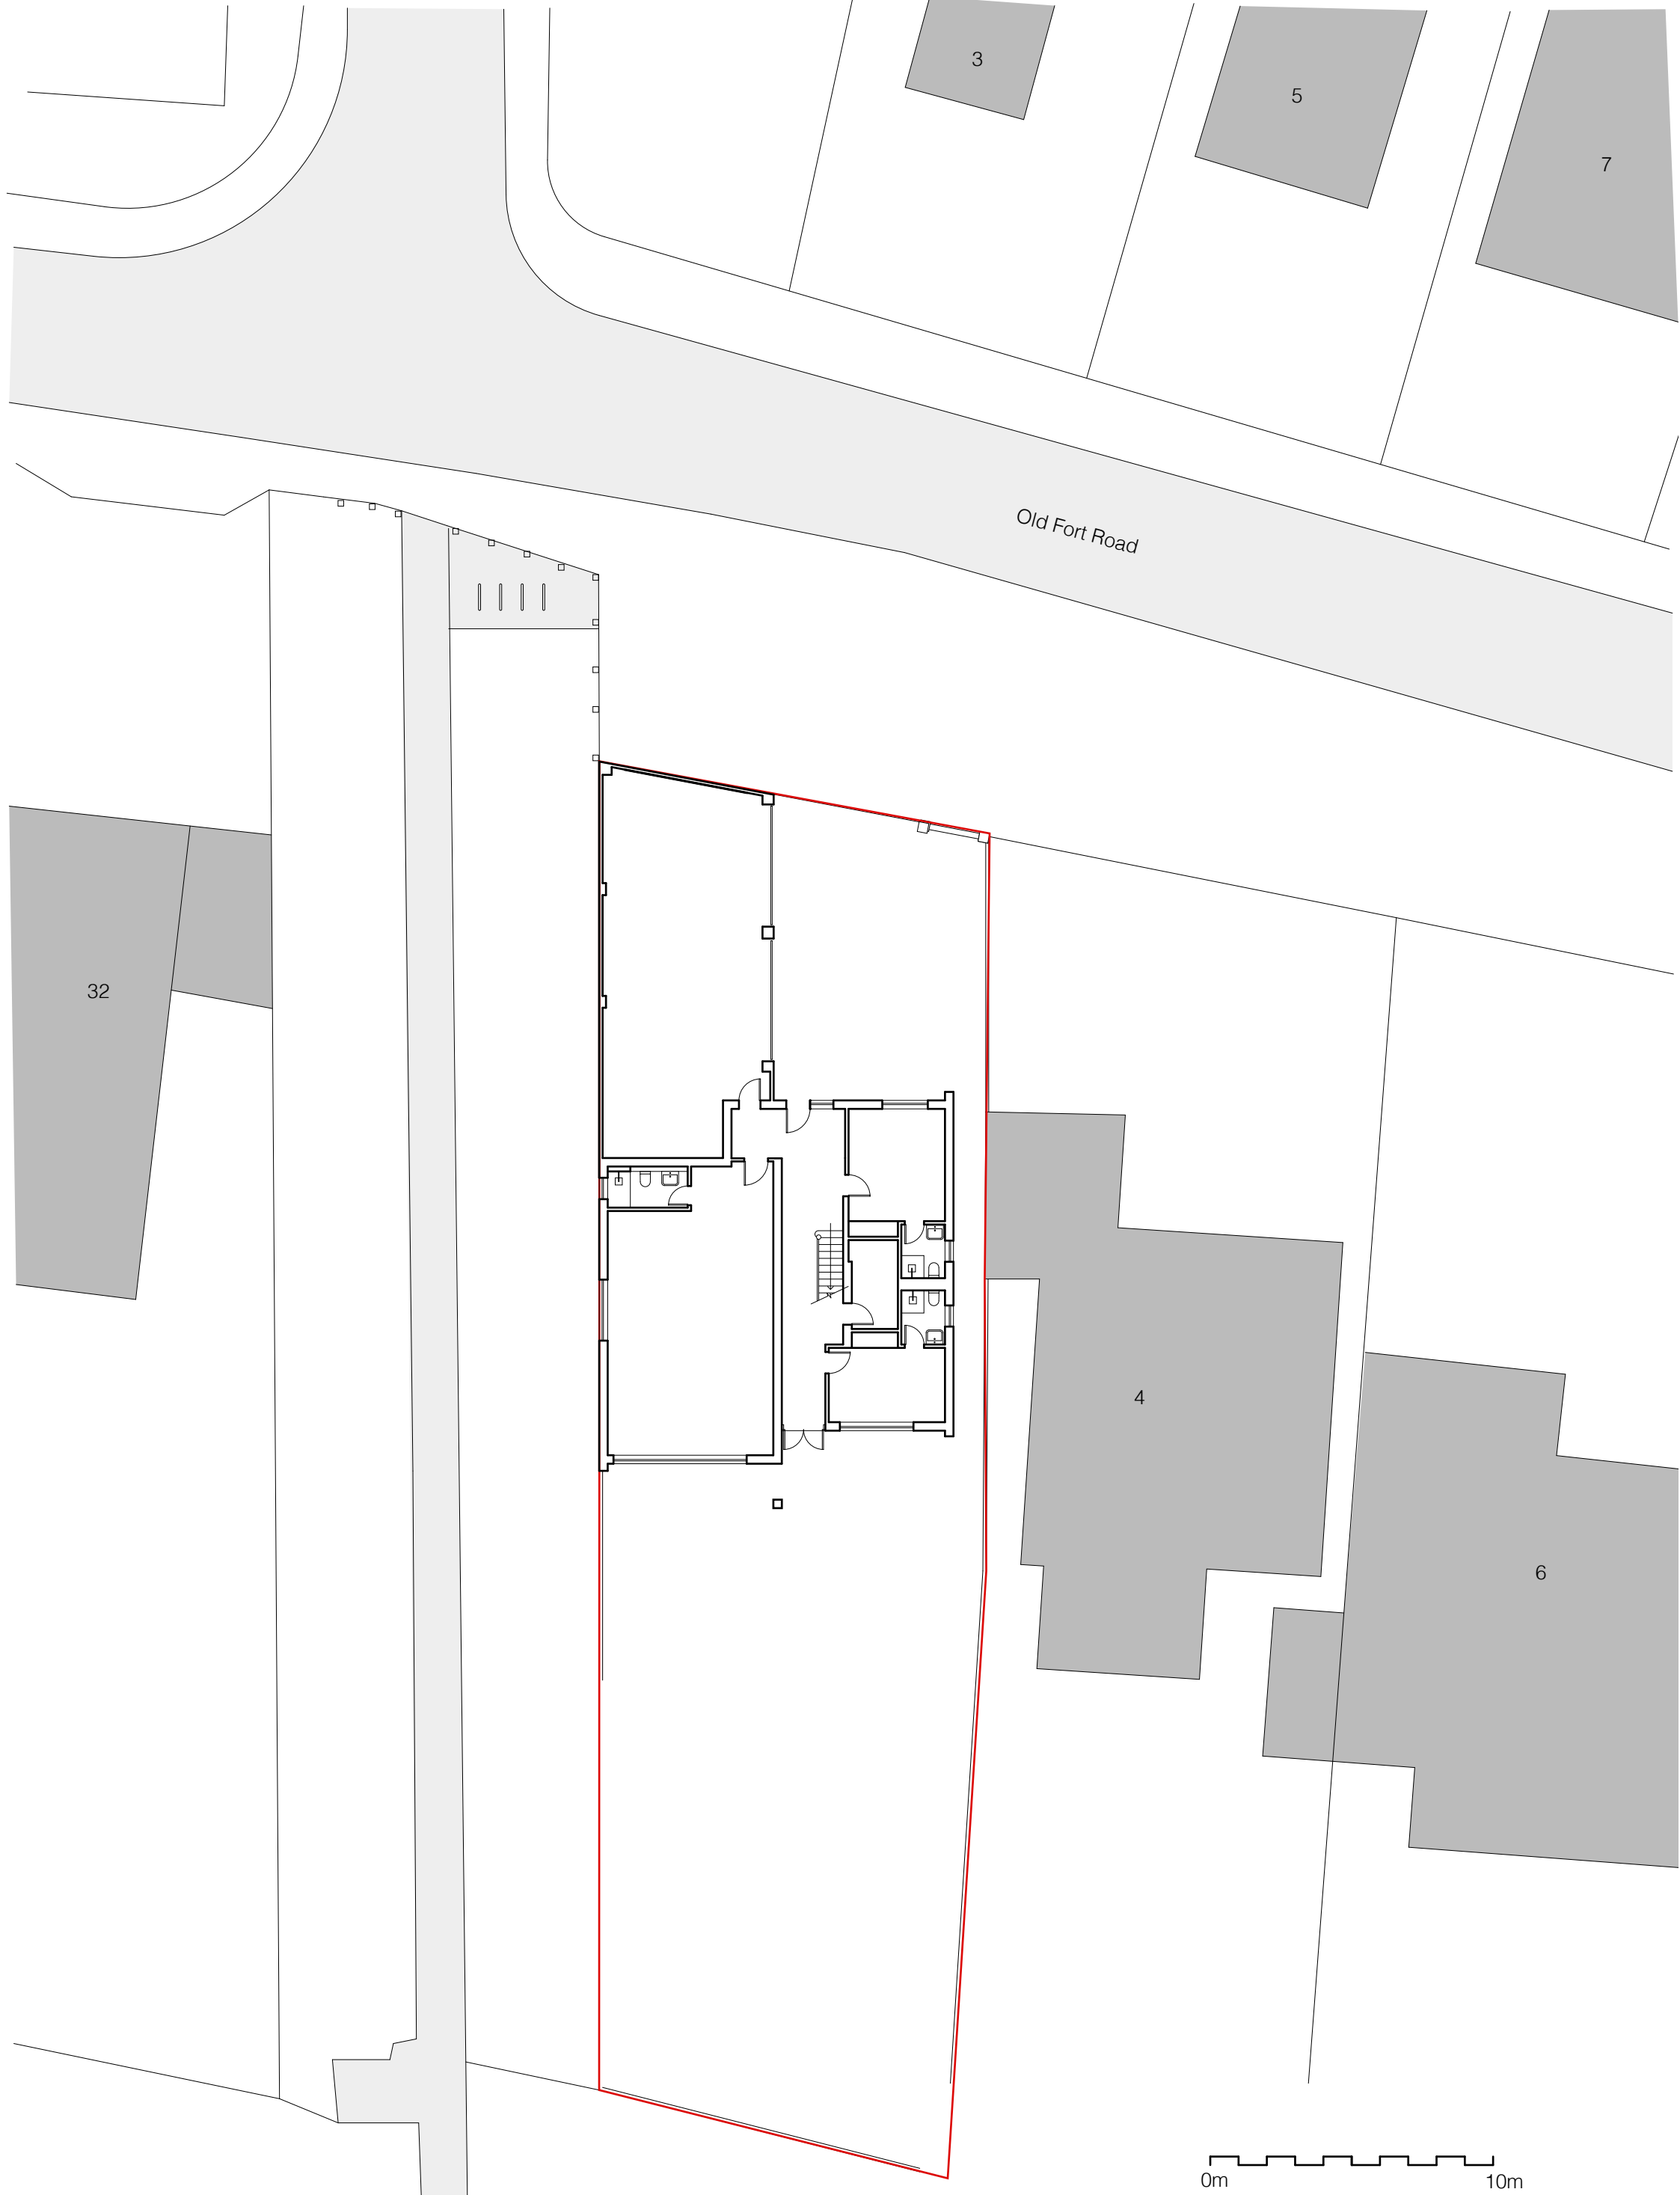

Old Fort Road, Shoreham-by-Sea BN43 5RJ

SITE PLAN PROPOSED

SEPT '21 - Scale 1:200 @ A3 - DRAWING NO. OFR SK 105

WHARMBY KOZDON ARCHITECTS - 07768 948951 - TOM@WKA.ORG.UK