



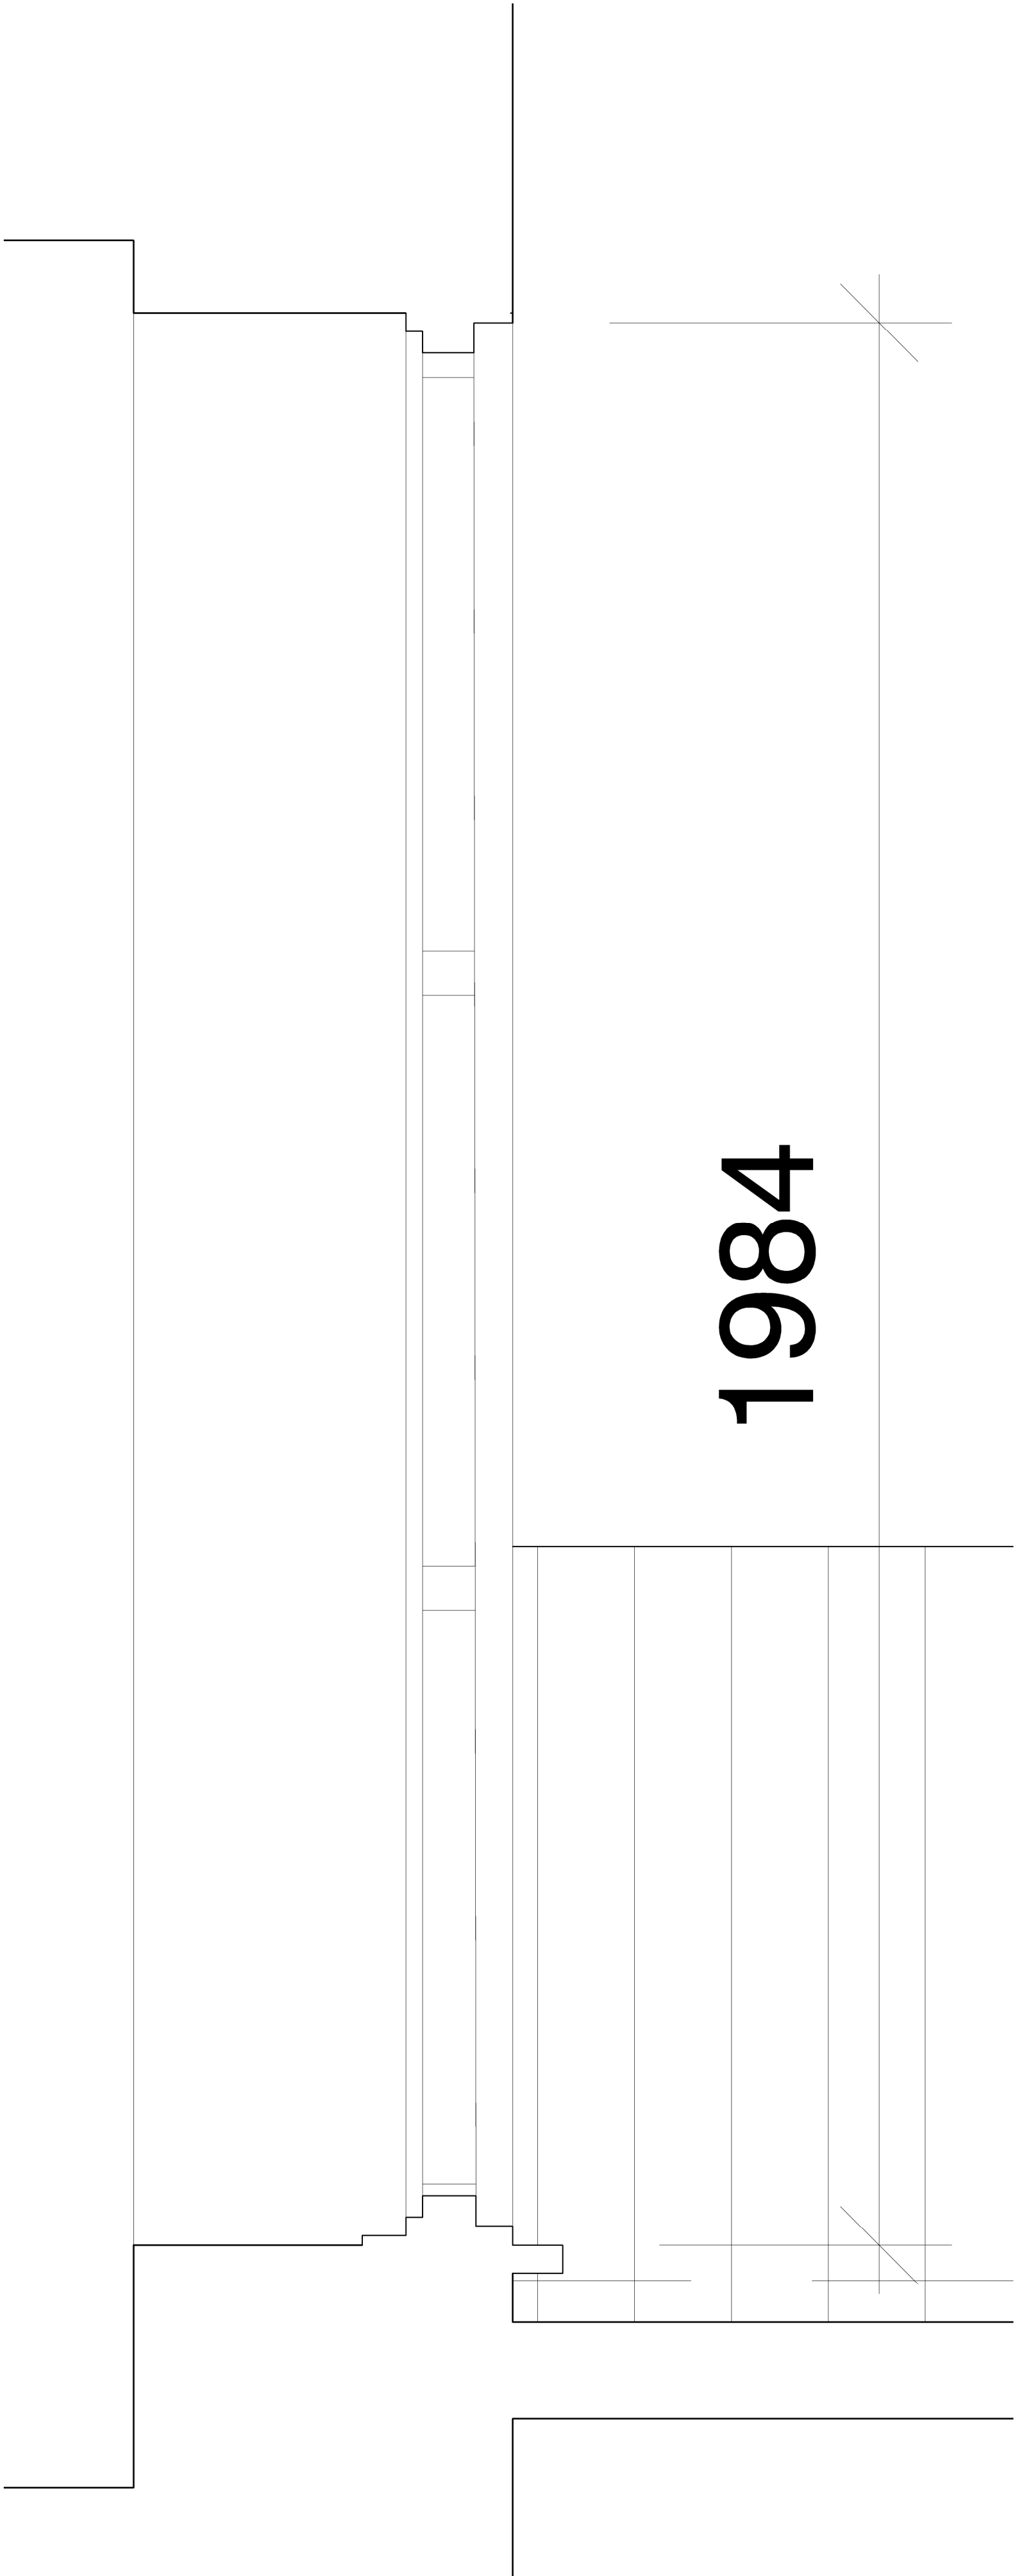

Existing top-down section

Existing Joinery Details - door no.4    Scale 1:5 @A2

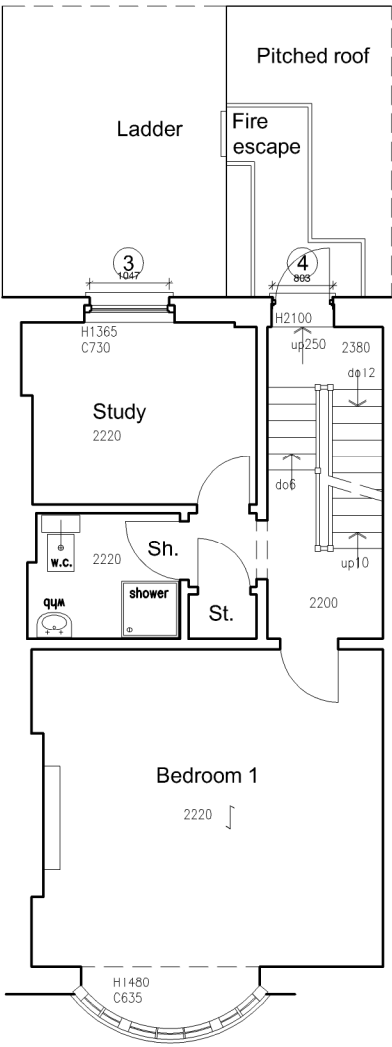

Second Floor Plan  
as Existing

Key plan



## Full planning & Listed building

|   |                           |
|---|---------------------------|
| rev.   | date                      |
| <small>These drawings should be approved by the Local Authority. No dimensions to be scaled from this drawing. All dimensions to be checked on site. Refer to Structural Engineer's drawings, details and notes. This drawing is copyright &amp; should not be reproduced without the permission of the MOONCIE STUDIO.</small> |                           |
| client   | Mr & Mrs Hossack          |
| project   | 7A Bath Place<br>Worthing |
| drawing   | Existing Details          |
| scale   | 1:5@A2                    |
| date   | 07.07.26                  |
| MOONCIE STUDIO<br>Architectural design services   |                           |
| M 343 /47   |                           |
| rev.   |                           |