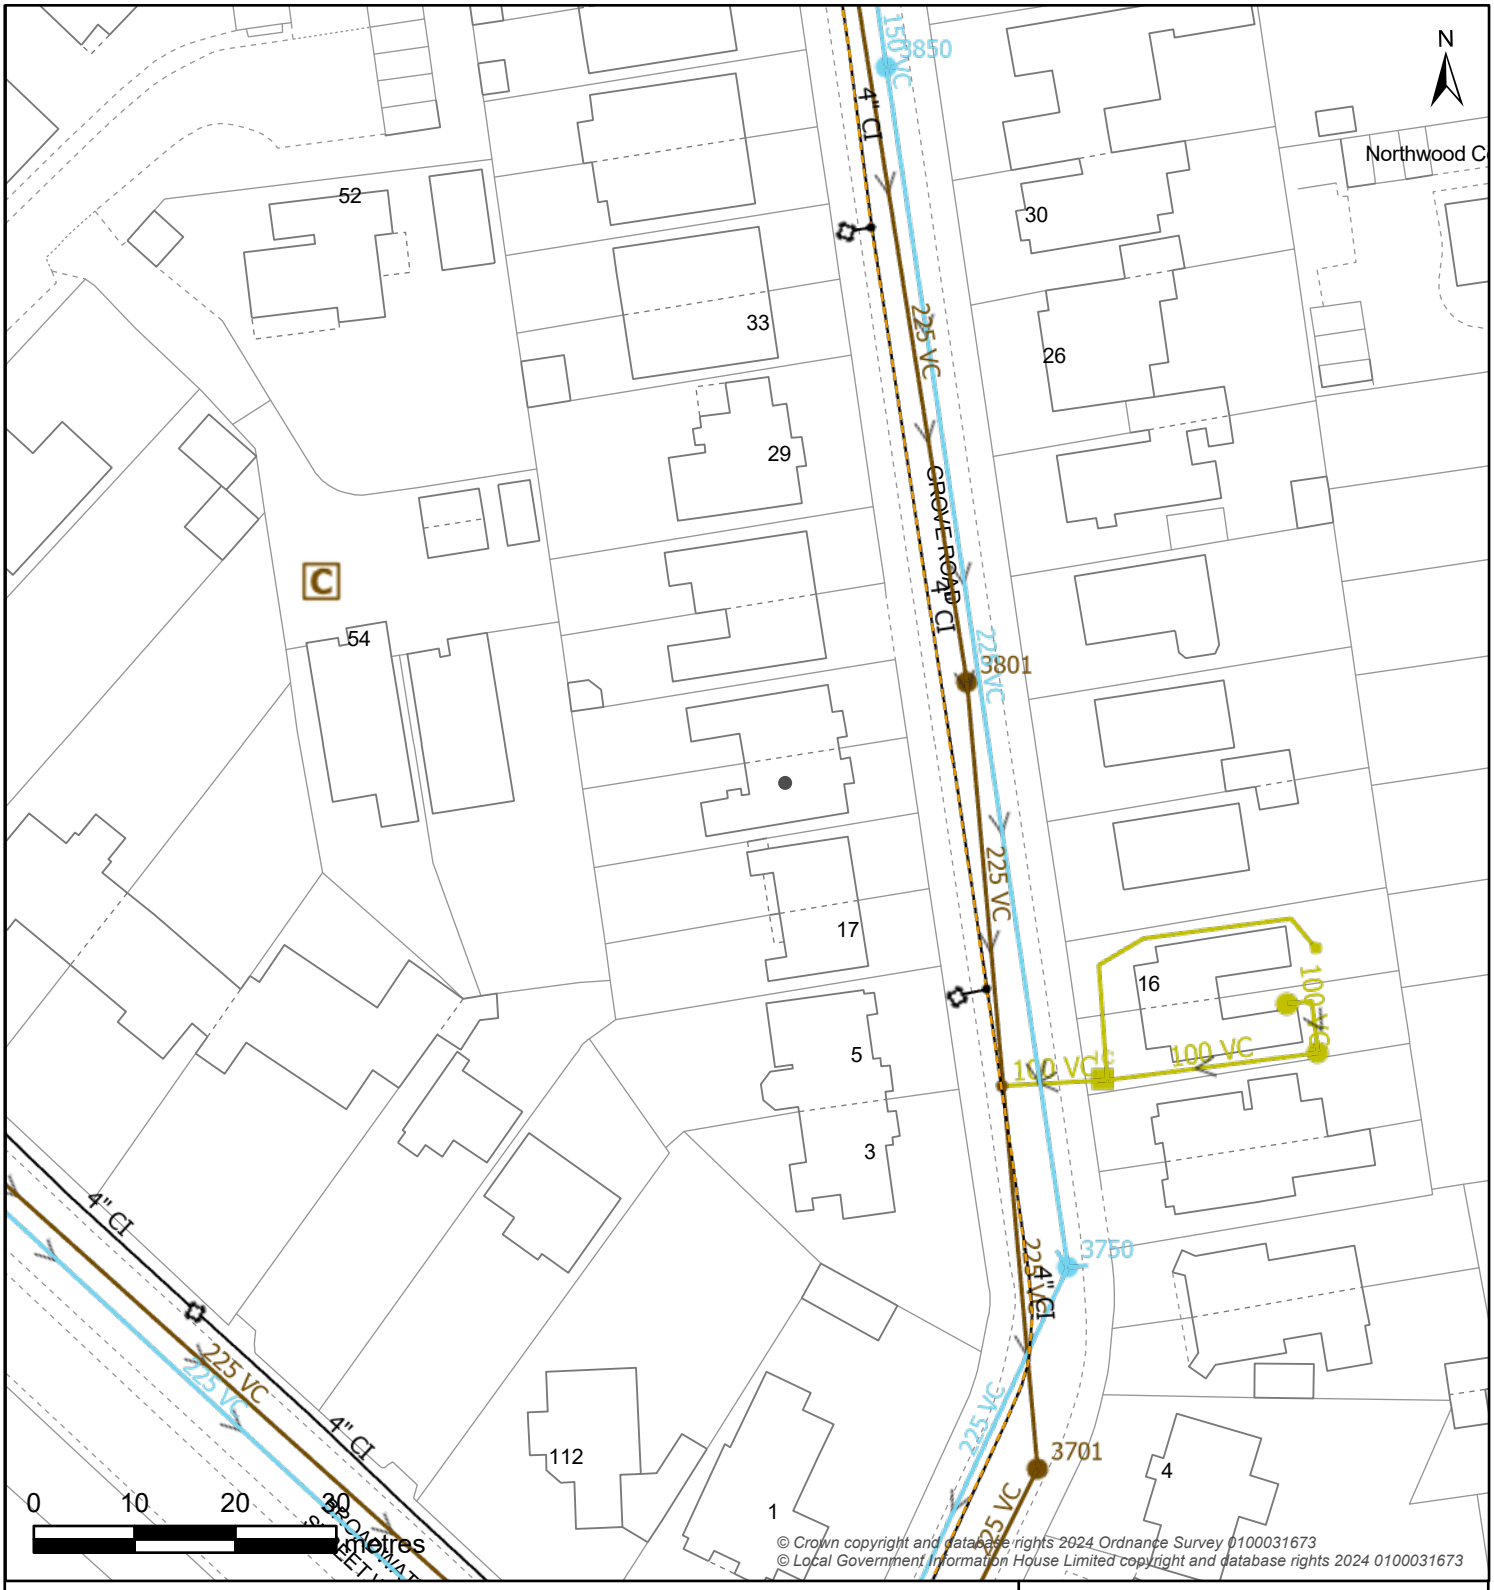


Controllable Valve
Damboards | Penstock | Valve

Flow Control
Anti Flood Device | Pumped Anti Flood Device | Reflux Valve

Inlet-Outfall
Inlet | Outfall

Manhole
BIF Bifurcation | Cascade | CP Catchpit | Head Of Public Sewer | IC Interceptor Chamber | Manhole | S Soakaway | WO Washout

Outfall Headworks
Outfall Headworks

Overflow Chamber
CSO Combined Sewer Overflow | EMO Emergency Overflow

Pipe Bridge
Pipe Bridge

Pumping Station
Micro Pumping Station | Pumping Station

Sewer Level Monitor
Sewer Level Monitor

Storage
Storm Tank | Tidal Storage Tank

Treatment Works
Treatment Works

Weir
Weir

Wastewater Site
Wastewater Site

Wastewater Pipe
Culverted Water Course
Drain
Outfall
Overflow
Rising Main
Sewer
Syphon
Tank Sewer
Trunk Sewer
Vacuum Main
Decommissioned Pipe

Wastewater Use
Foul
Combined
Sludge
Treated Effluent
Surface Water
Private

Developer Services
Build Over Agreement | Section 104

Wastewater Area
Catchment
Sub-Catchment

Map Title: SW Print

Printed By: Sanjay.Boregowda

Date Printed: 15/04/2024

Map Scale: 750

The information provided is believed to be correct but is provided on an 'as is' basis and without any warranty or condition express or implied, statutory or otherwise as to its quality or fitness for purpose. Actual positions of assets should always be determined on site.

WATER for LIFE from Southern Water