


△⁵
E=523829.896
N=108058.896
© Copyright CKA Architectural Ltd.
Drawing must not be copied or reproduced without
permission from CKA Architectural.
All dimensions to be checked on site.

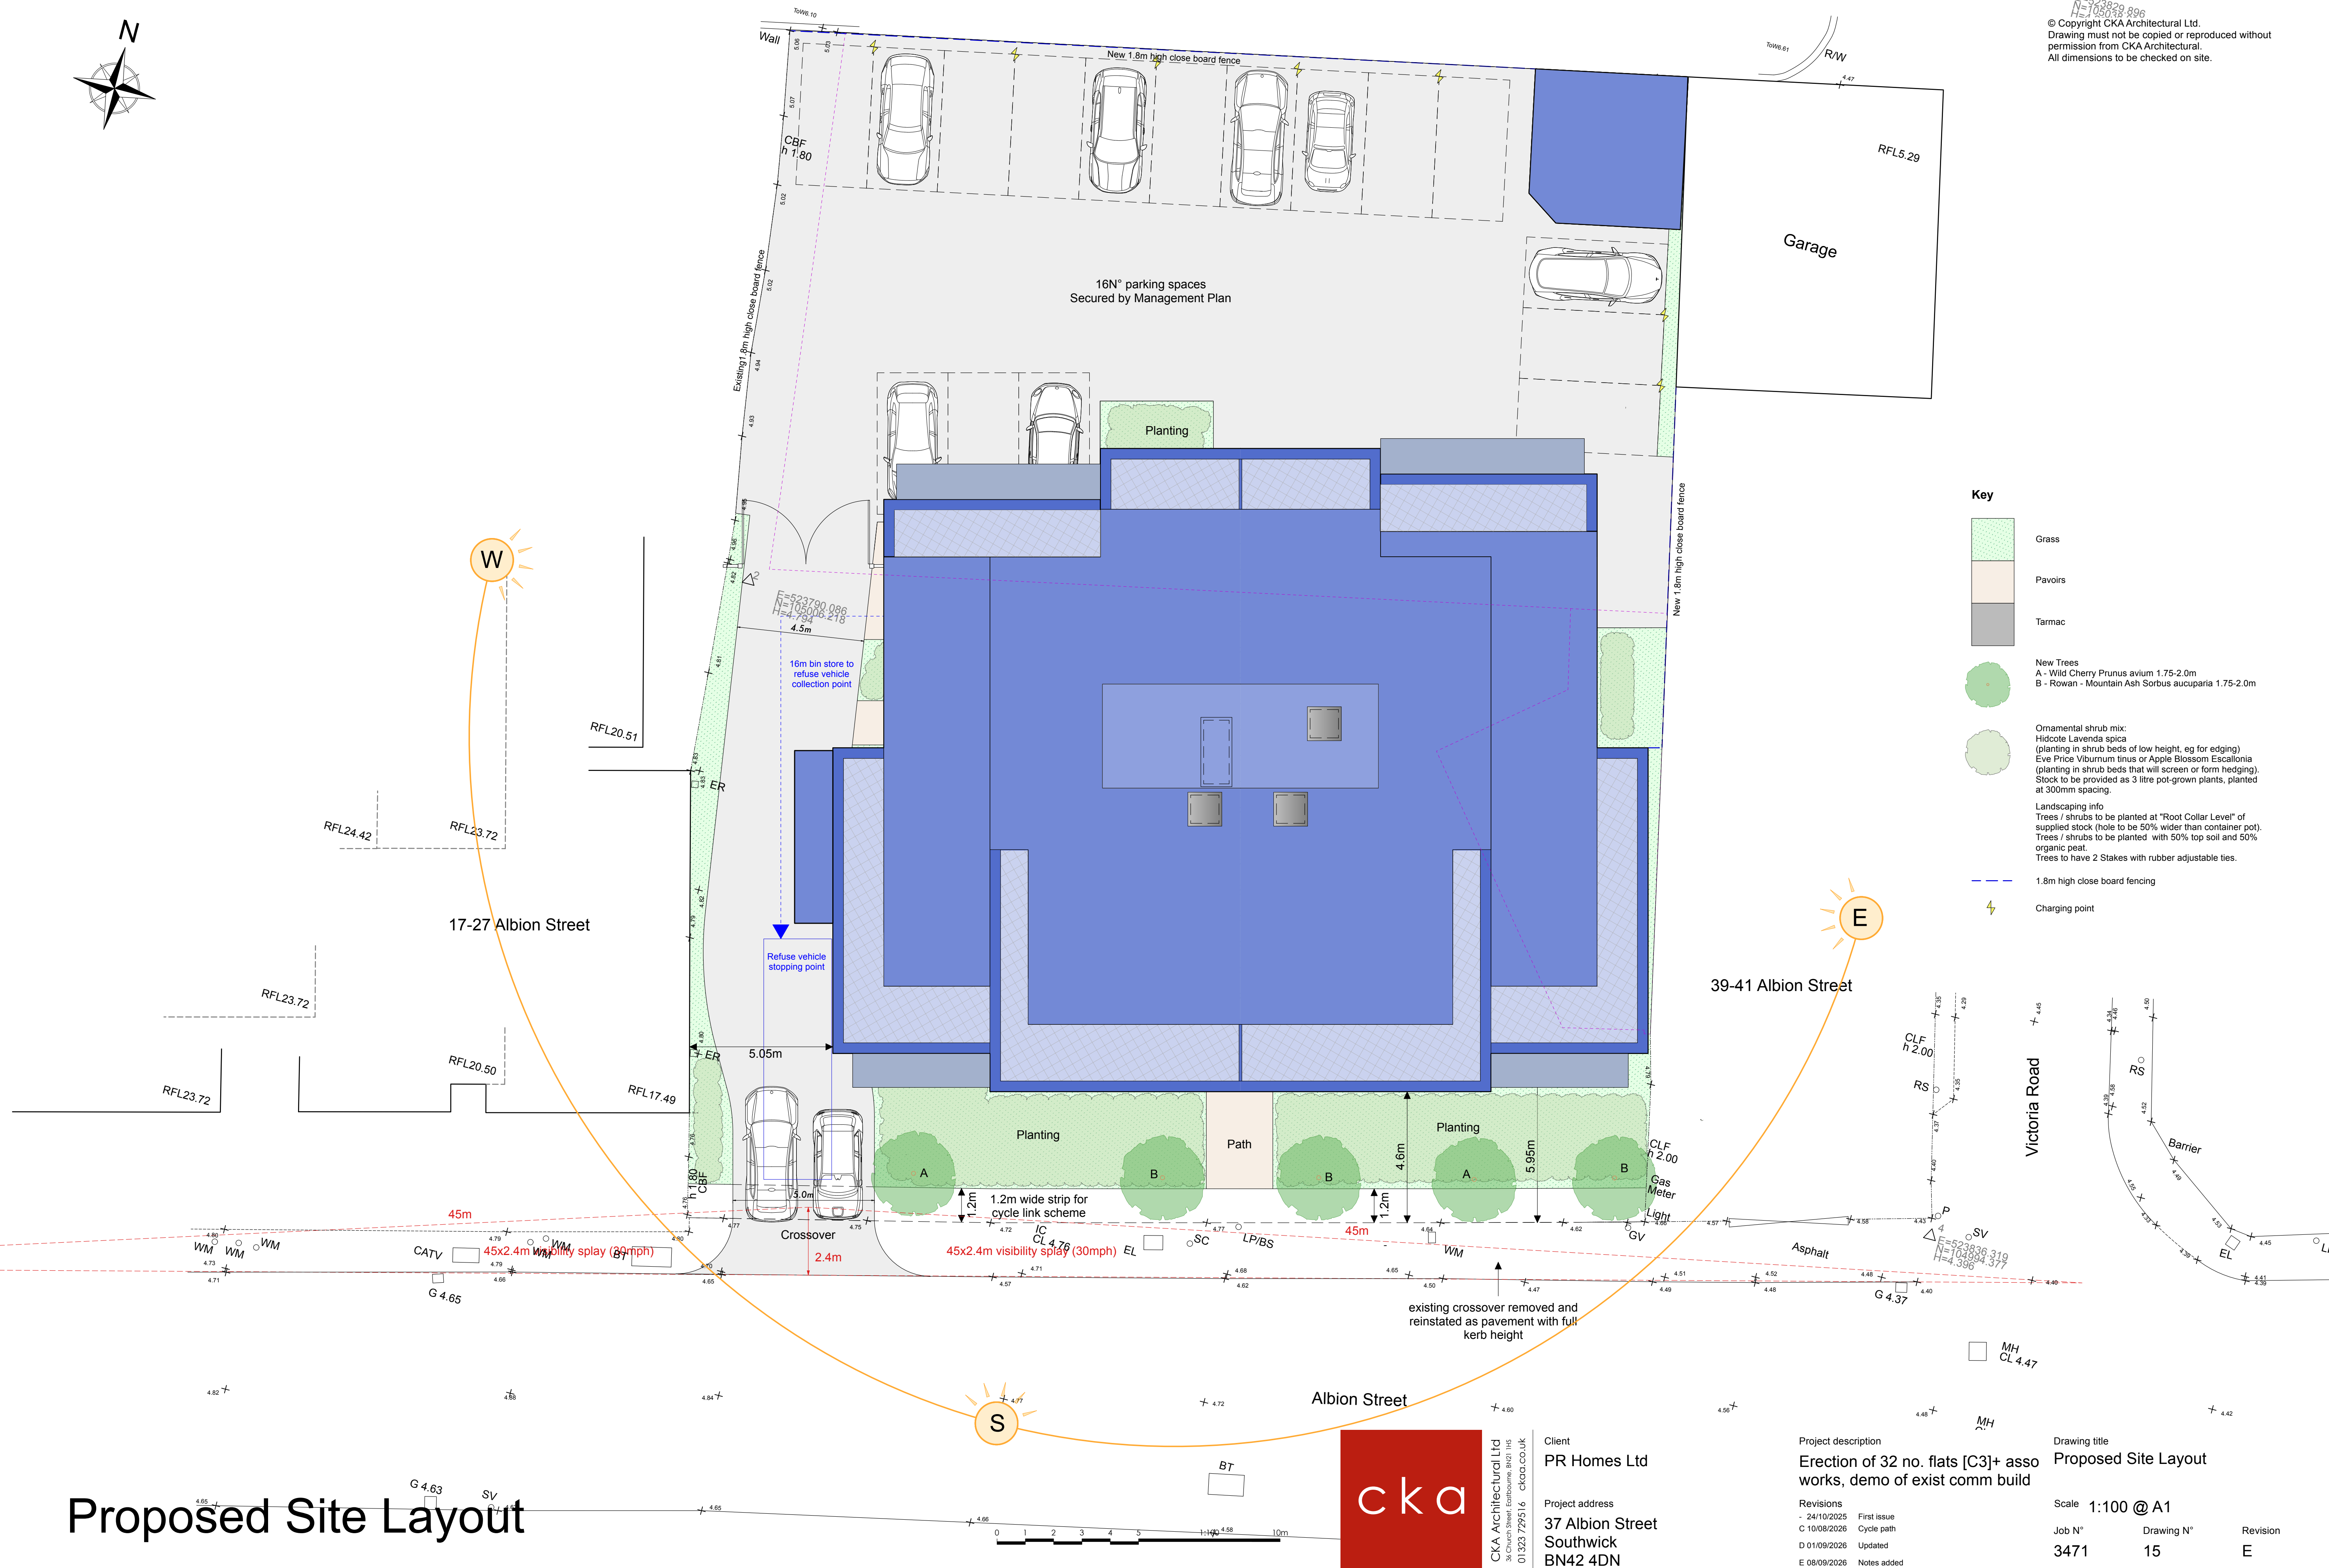

Proposed Site Layout



Client
PR Homes Ltd

Project address
37 Albion Street
Southwick
BN42 4DN

Project description
Erection of 32 no. flats [C3]+ asso
works, demo of exist comm build

Revisions
- 24/10/2025 First issue
C 10/08/2026 Cycle path
D 01/09/2026 Updated
E 08/09/2026 Notes added

Drawing title
Proposed Site Layout

Scale 1:100 @ A1

Job N°	Drawing N°	Revision
3471	15	E