


FRONT ELEVATION



SIDE ELEVATION (east)



REAR ELEVATION

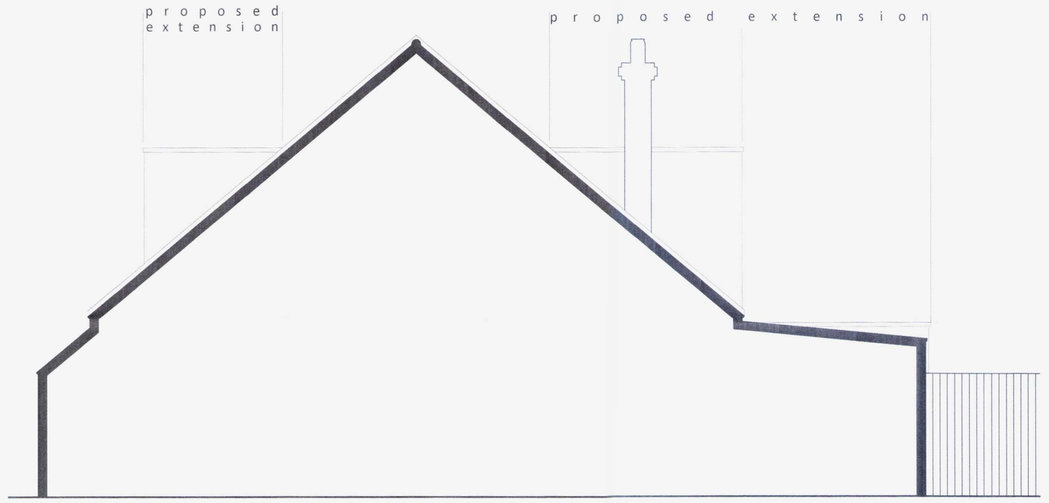

SECTIONAL ELEVATION (west)

0 1 2 3 4 5
meters

NOTE:

- **DO NOT SCALE** - except for planning purposes.
- The contractor is required to check all dimensions on site before work commences.
- All goods, materials and workmanship to comply with current Building Regulations, BSS, CoP's and such other requirements as the local/statutory authorities' enforcement officer may consider necessary.

© This drawing is copyright of Crowther Overton-Hart

FINISHES:

1 Grey composite slate roof tile
2 Sand cement smooth render, brilliant white paint finish
3 Deep blue engineering brick plinth
4 Natural Teak

All doors, door frames, window frames & flashings to be powder coated drak grey finish.
New & existing down pipes, svp's etc to be painted to match above.

AMENDMENT

ADUR & WORTHING
PLANNING SERVICES

PLAN	AWDM/ 0376/15
DATE ~~VALID~~	REC'D 21.05.15

Revision		
D	20.05.15 Amendments tp Planning Officers comments	NB
C	15.05.15 Amendments tp Planning Officers comments	NB
B	24.03.15 Sectional elevation (west) shown, at planners request	NB
A	23.03.15 Side elevation (west) shown, at planners request	NB

Project
Re-Modeling
51 Sompting Road
Lancing
BN15 9LB

Drawing
Proposed Elevations

Client
Mr. & Mrs. M. Jefford

Scale
1:50 @ A1

Date	Drawn By	Checked By
Feb. '15	NB	ROH

Information	☐	Preliminary	☐
Approval	☐	Planning	■
Tender	☐	Building Regs.	☐
Construction	☐	As Built	☐

Drawing No. 448.14.15 Revision D

crowther overton-hart
28 Chanctonfold, Horsham Road
Steyning, West Sussex, BN44 3AA
T 01903 816290 F 01903 814163
E reception@cohsurveyors.co.uk

RICS