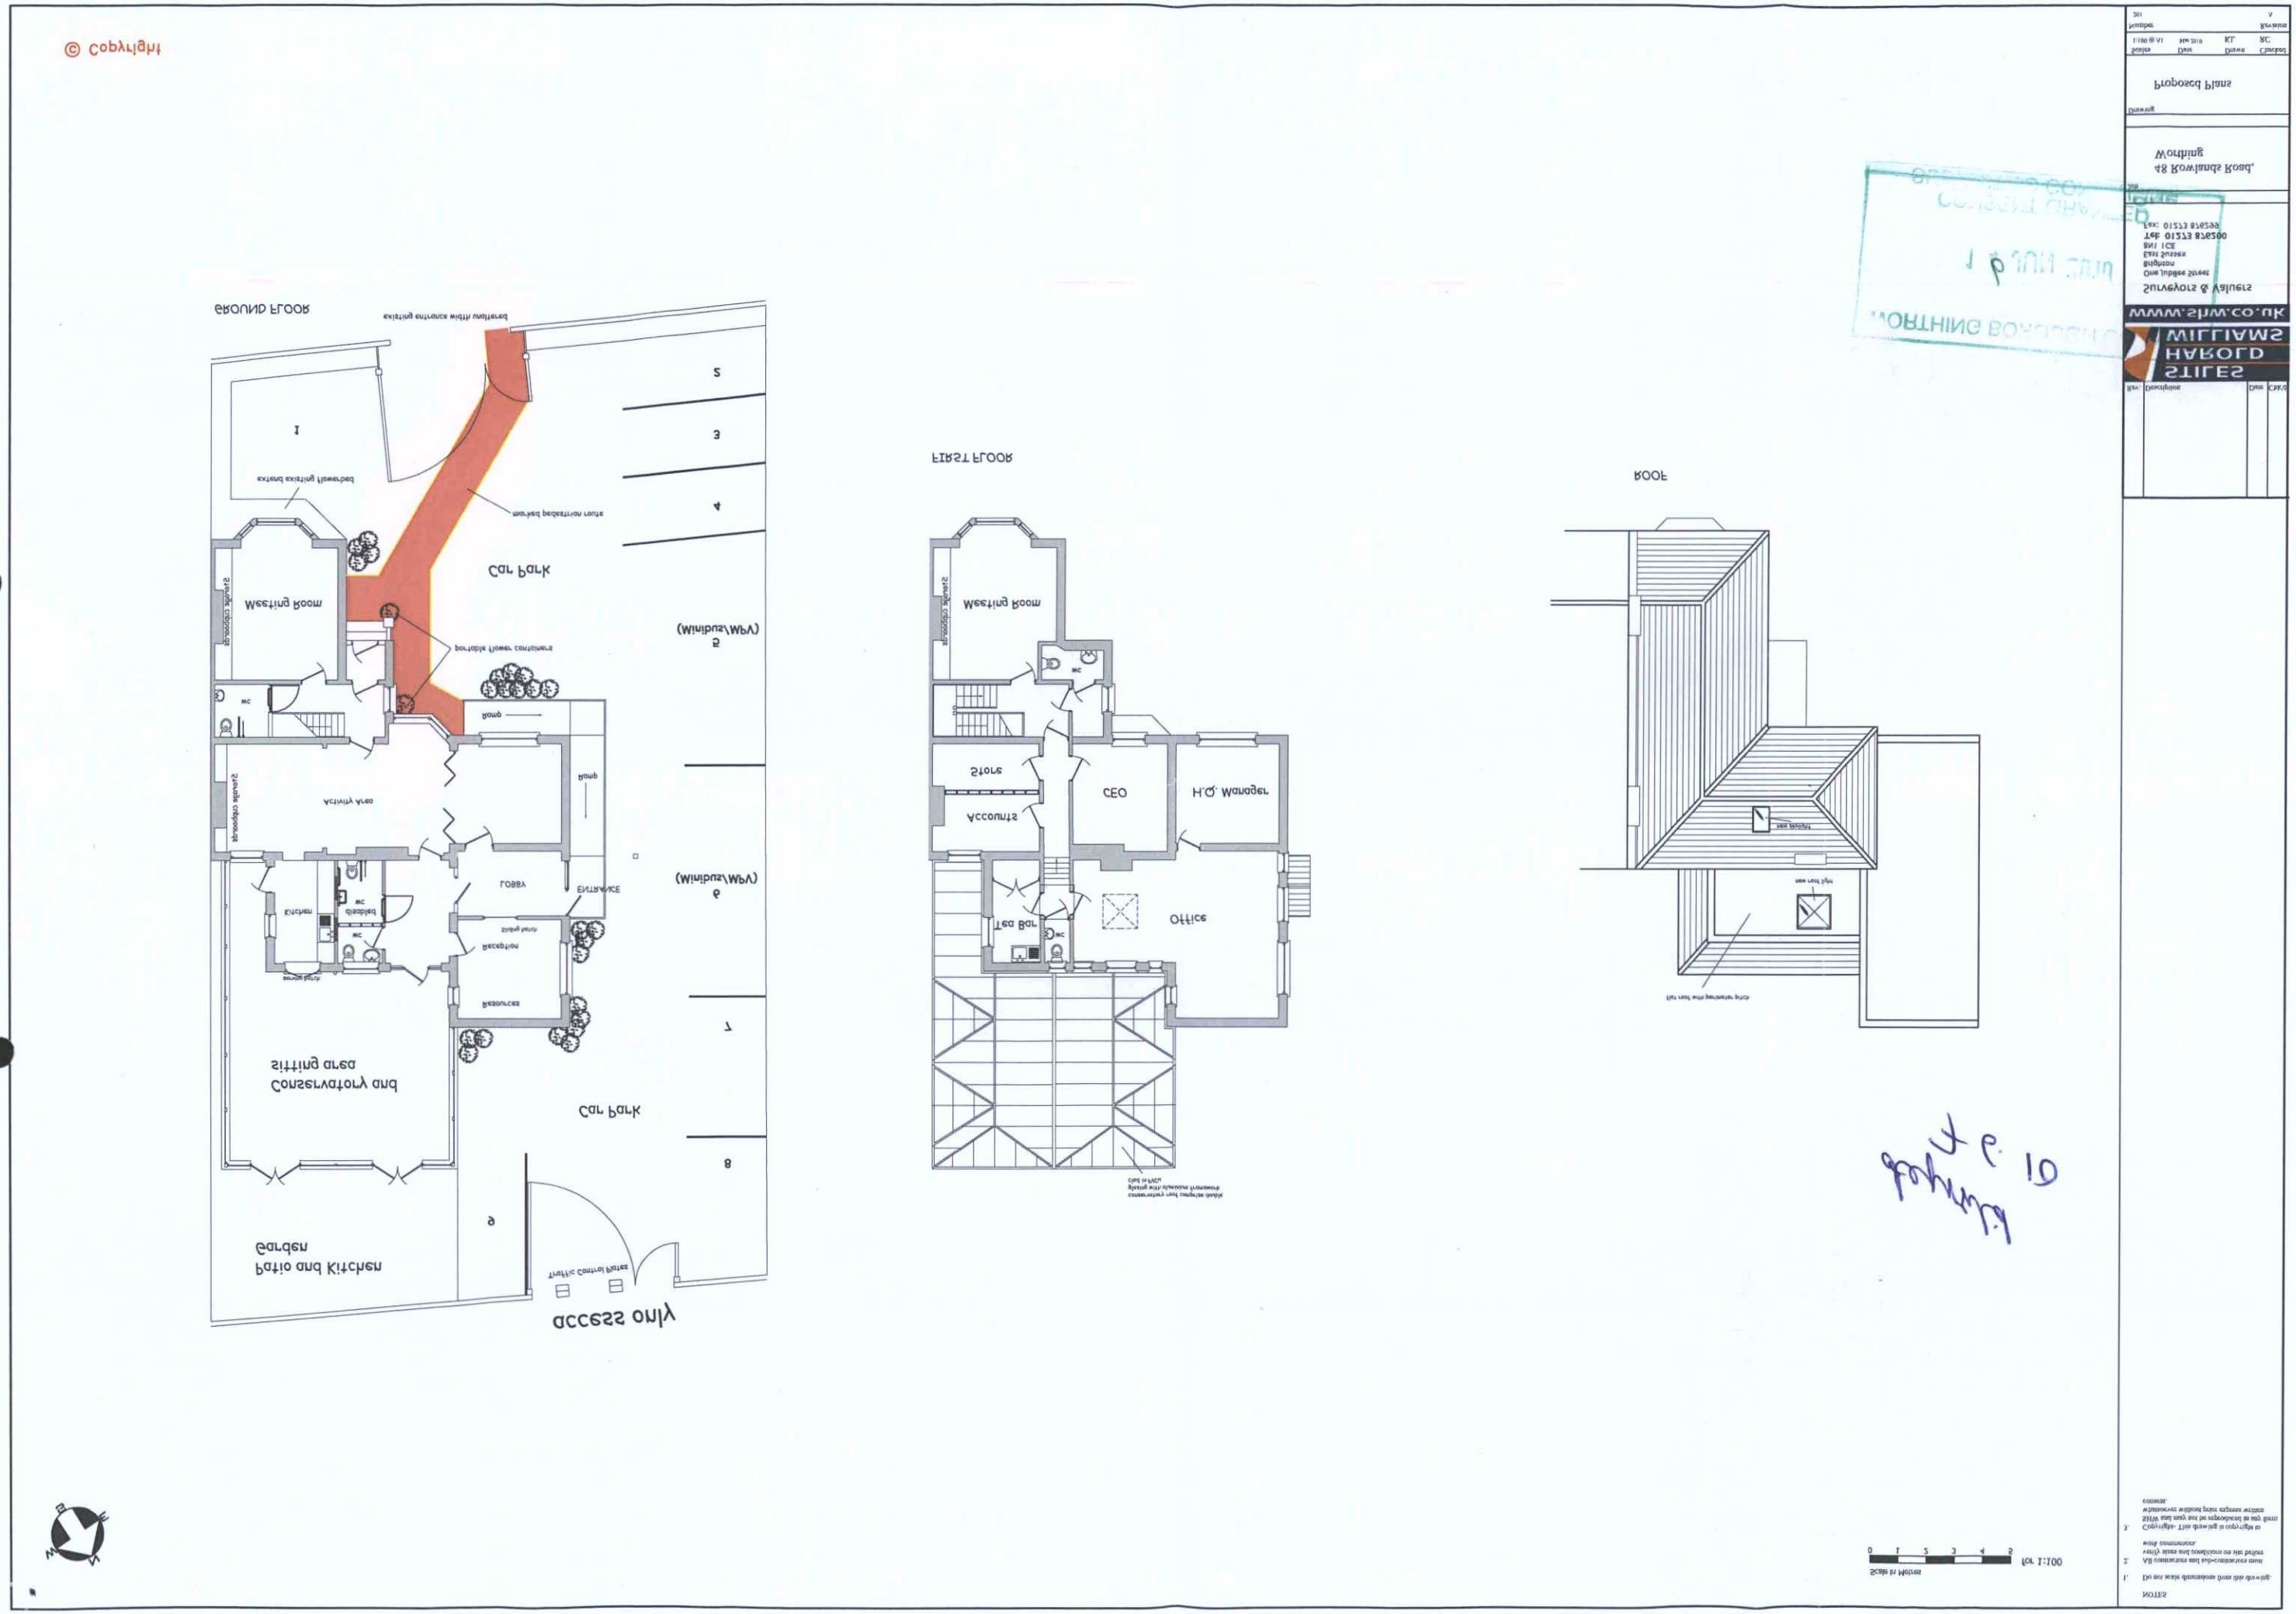

Proposed Plans

Drawing

48 Rowlands Road,
Worthing

Surveyors & Valuers
One Indigo Street
Brighton
East Sussex
BN1 1CE
Tel: 01273 878200
Fax: 01273 878299

WILLIAMS HAROLD SUTTER
www.sfw.co.uk

Rev.	Description	Date	Chk'd

Scale 1:100 @ A1 | Date Nov 2010 | Drawn KL | Checked RC
Revision A
Number 101

Copyright - This drawing is copyright to Sutter Williams Harold and may not be reproduced in any form without written permission.

Note: Any commencement of the work is subject to the prior consent.

1. Do not scale dimensions from this drawing.
2. All contractors and sub-contractors must verify all dimensions and conditions on the prior work.
3. Copyright - This drawing is copyright to Sutter Williams Harold and may not be reproduced in any form without written permission.