1:200

0 25m 50m

Location Plan

Scale: 1:1250 @ A3

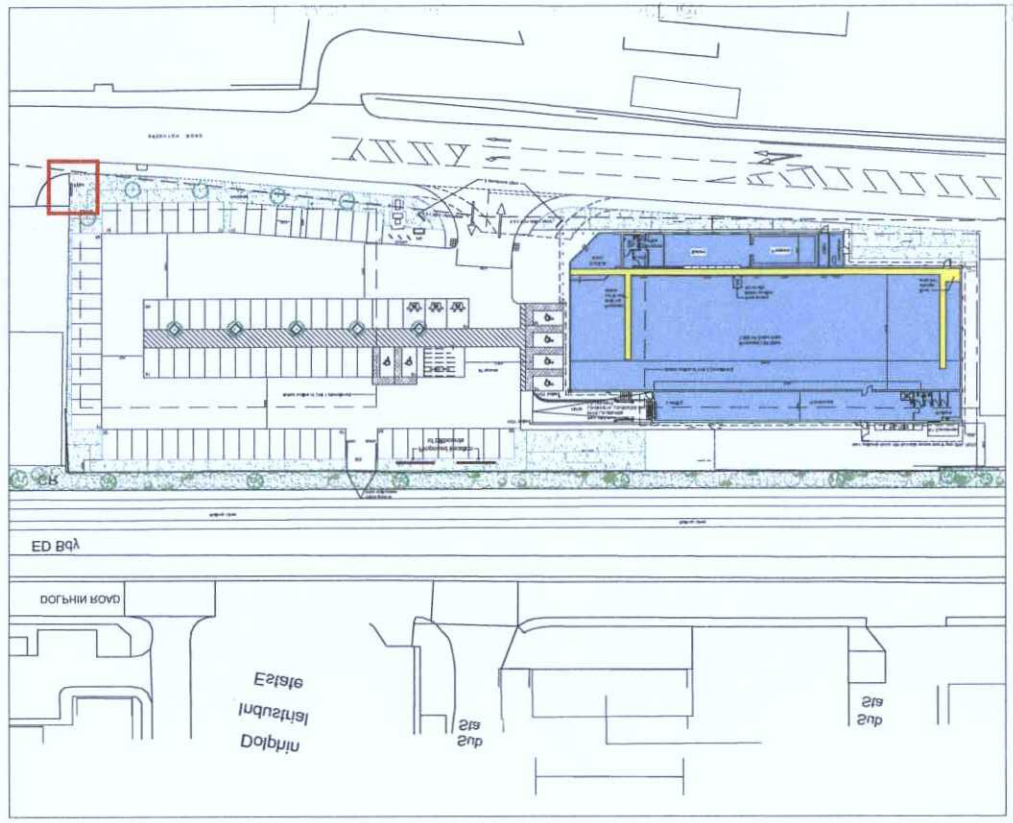

Proposed Elevation

Scale: 1:100 @ A3

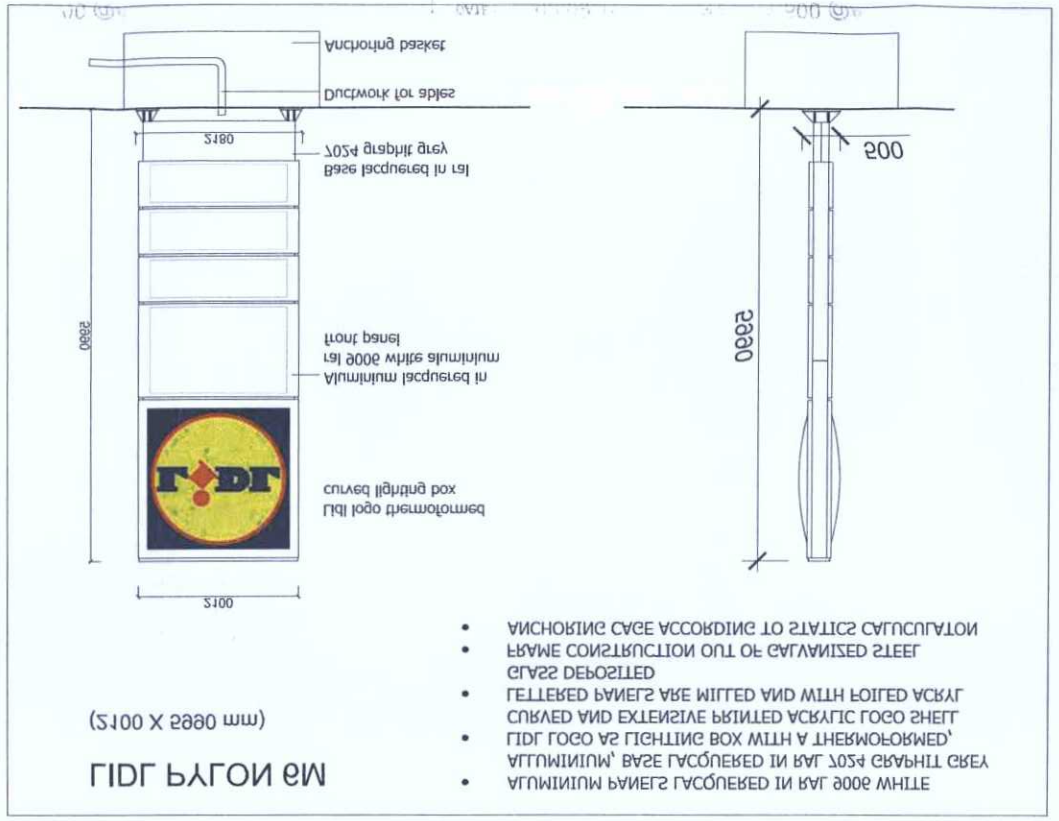



- ANCHORING CAGE ACCORDING TO STATIC CALCULATON
- FRAME CONSTRUCTION OUT OF GALVANISED STEEL
- GLASS DEPOSITED
- FLETTERED PANELS ARE MILLED AND WITH FOILED ACRYL
- CURVED AND EXTENSIVE PRINTED ACRYLIC LOGO SHEET
- LIDL LOGO AS LIGHTING BOX WITH A THERMOFORMED
- ALUMINIUM BASE FACONERED IN RAL 7024 GRAPHIT GREY

Scale: 1:200 @ A3

Proposed Site Plan

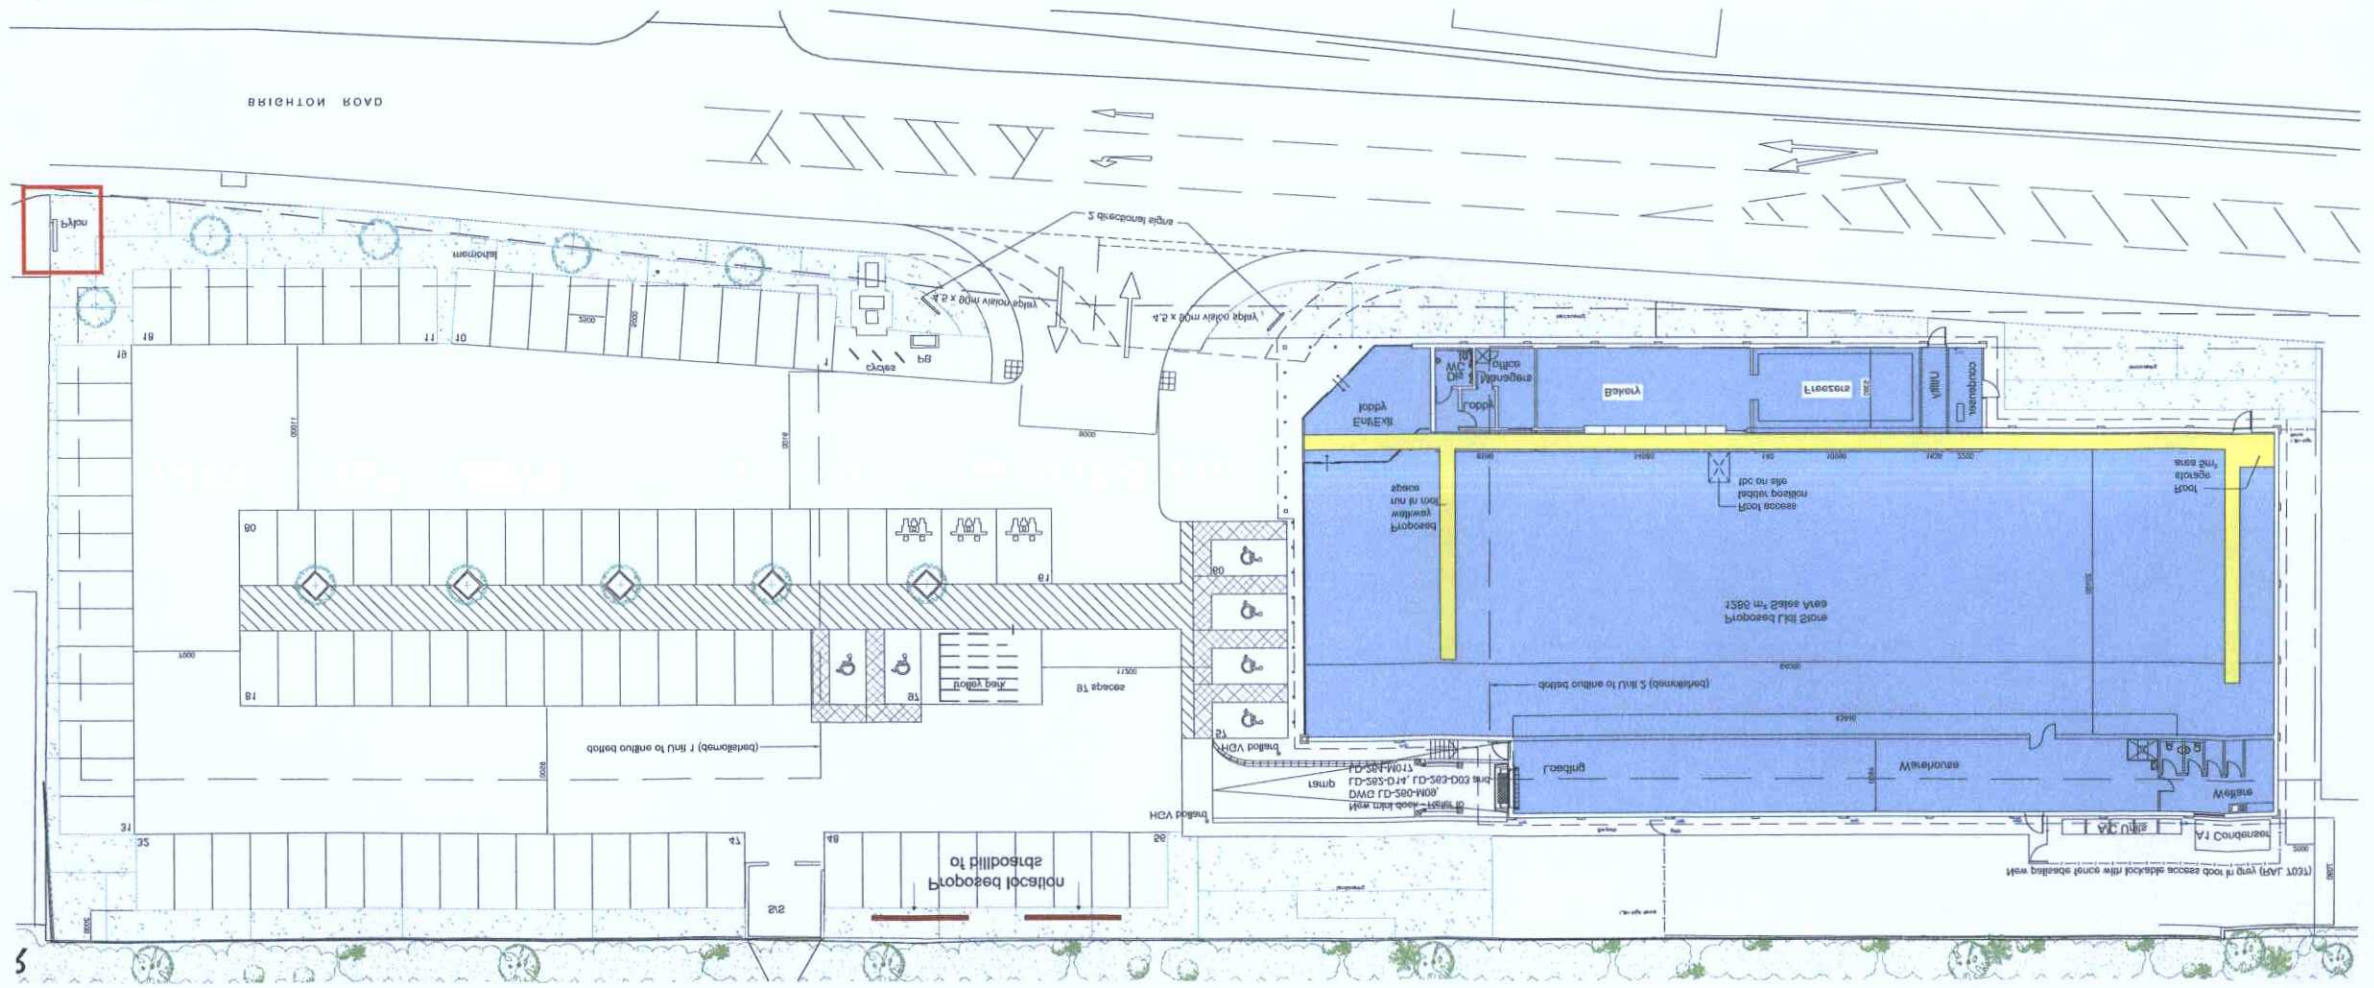
BRIGHTON ROAD
Proposed location of billboard
Proposed Lidl Store
Entrance
Office
Manager
Entrance
Warehouse
Warehouse
Loading
Plant
Compound
Cycles
