6	5	4	3	2	1	

Ref: LO1259B

18' 3" x 8' 6" Front Mansard garage

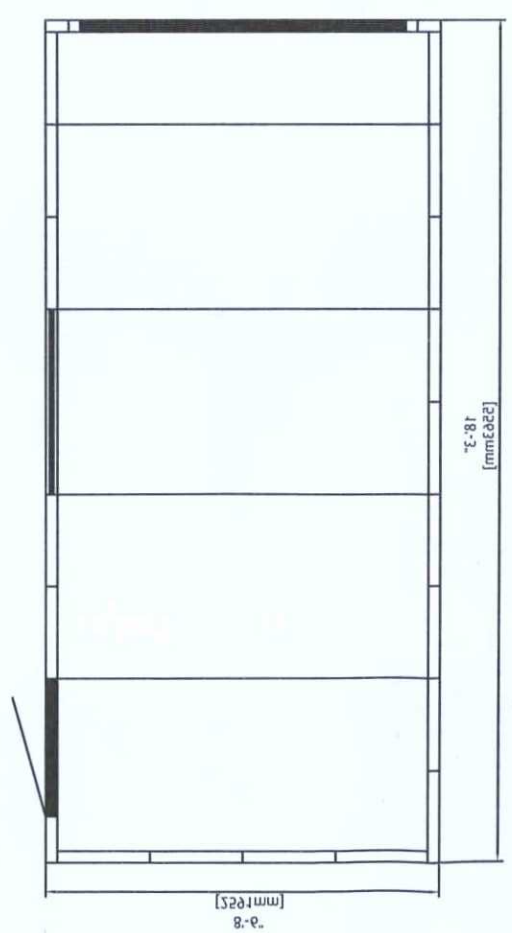

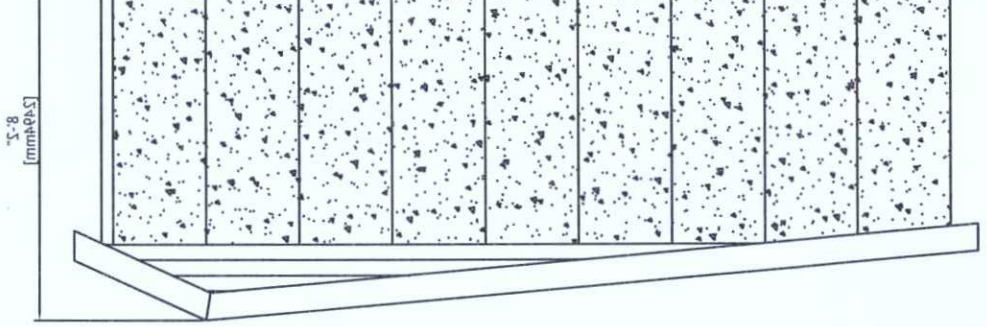

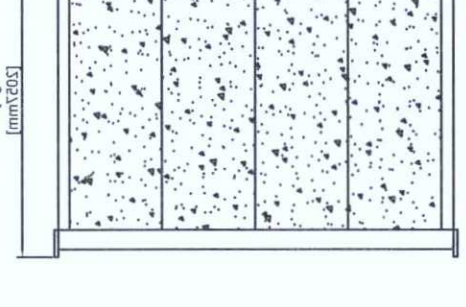

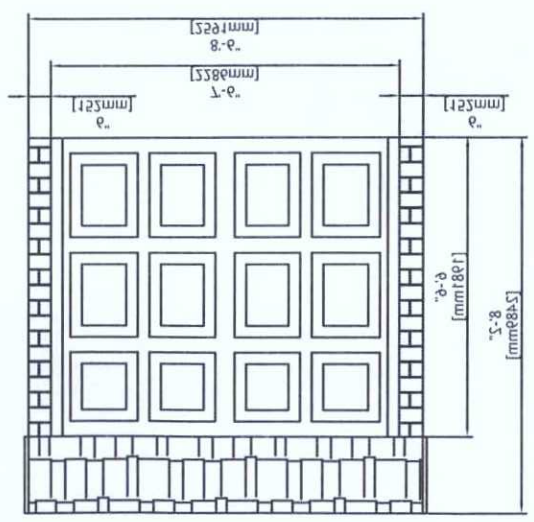

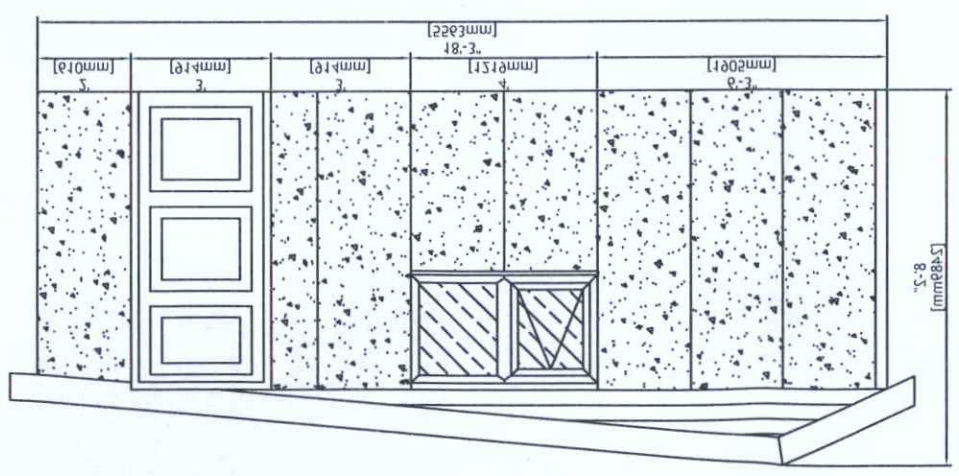

LidgetCompton Front Mansard Garage

Walls - 3" thick, steel reinforced, machine vibrated pre-cast concrete panels with double depth external finish.

Front Posts - Reclaimed brick finish.

Roof - Corrugated galvanised steel roof with Cratoframe anti-condensation lining, supported on galvanised channel-section trusses, with throated foam eaves fillers to the rear.

Front Mansard roof in Weatherfile tile effect in charcoal.

Garage Door- White 7' georgian up and over door.

Access Door - One 3' steel Georgian panelled personnel door.

Window - One 4' uPVC opening window.

Fascias - White uPVC fascias and pack boards.

Gutters - White.

Sand and cement fillet to inside walls

LidgetComptom
Alpion Drive, Lidget Lane Ind. Est.,
Thurcroc, Rotherham S63 0BA
Tel: 01709 888484 \ Fax: 01709 888012
Web: www.lidget.co.uk Email: sales@lidget.co.uk

Drawn by Pete Lacey
Questions\revisions to
sales@lidget.co.uk

Drawn: 18.08.12 | Scale 1:20@A3

Copyright Lidget Concrete Ltd - not to be reproduced without express permission

ADAM & WORTHING PLANNING SERVICES
PLANNING AMDM 19/12
DATE VALID - 4 SEP 2012