
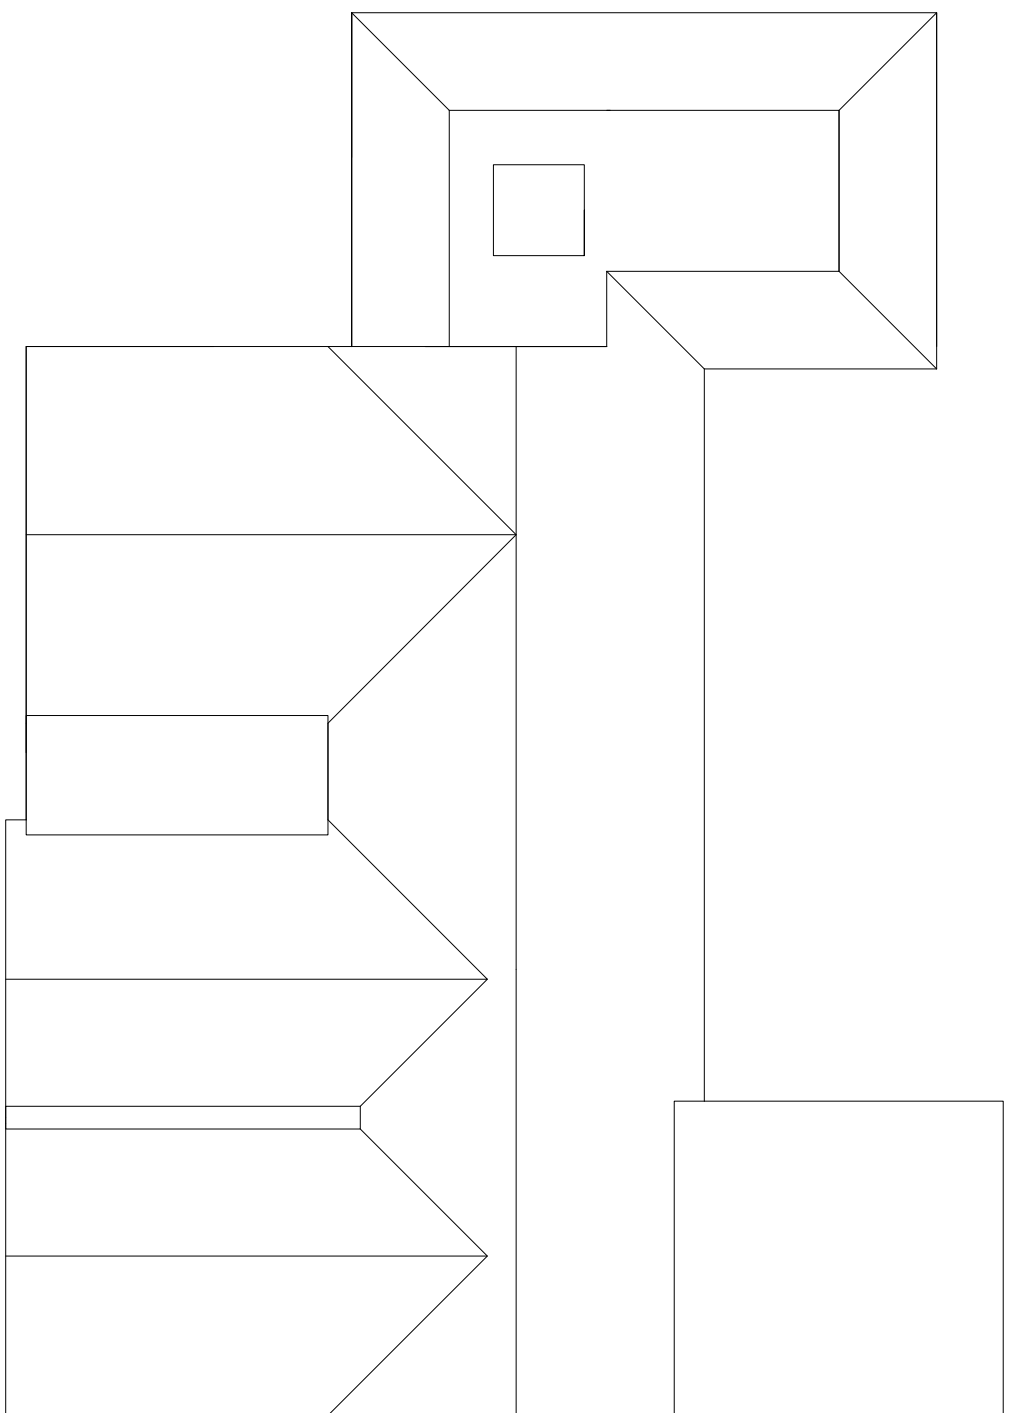


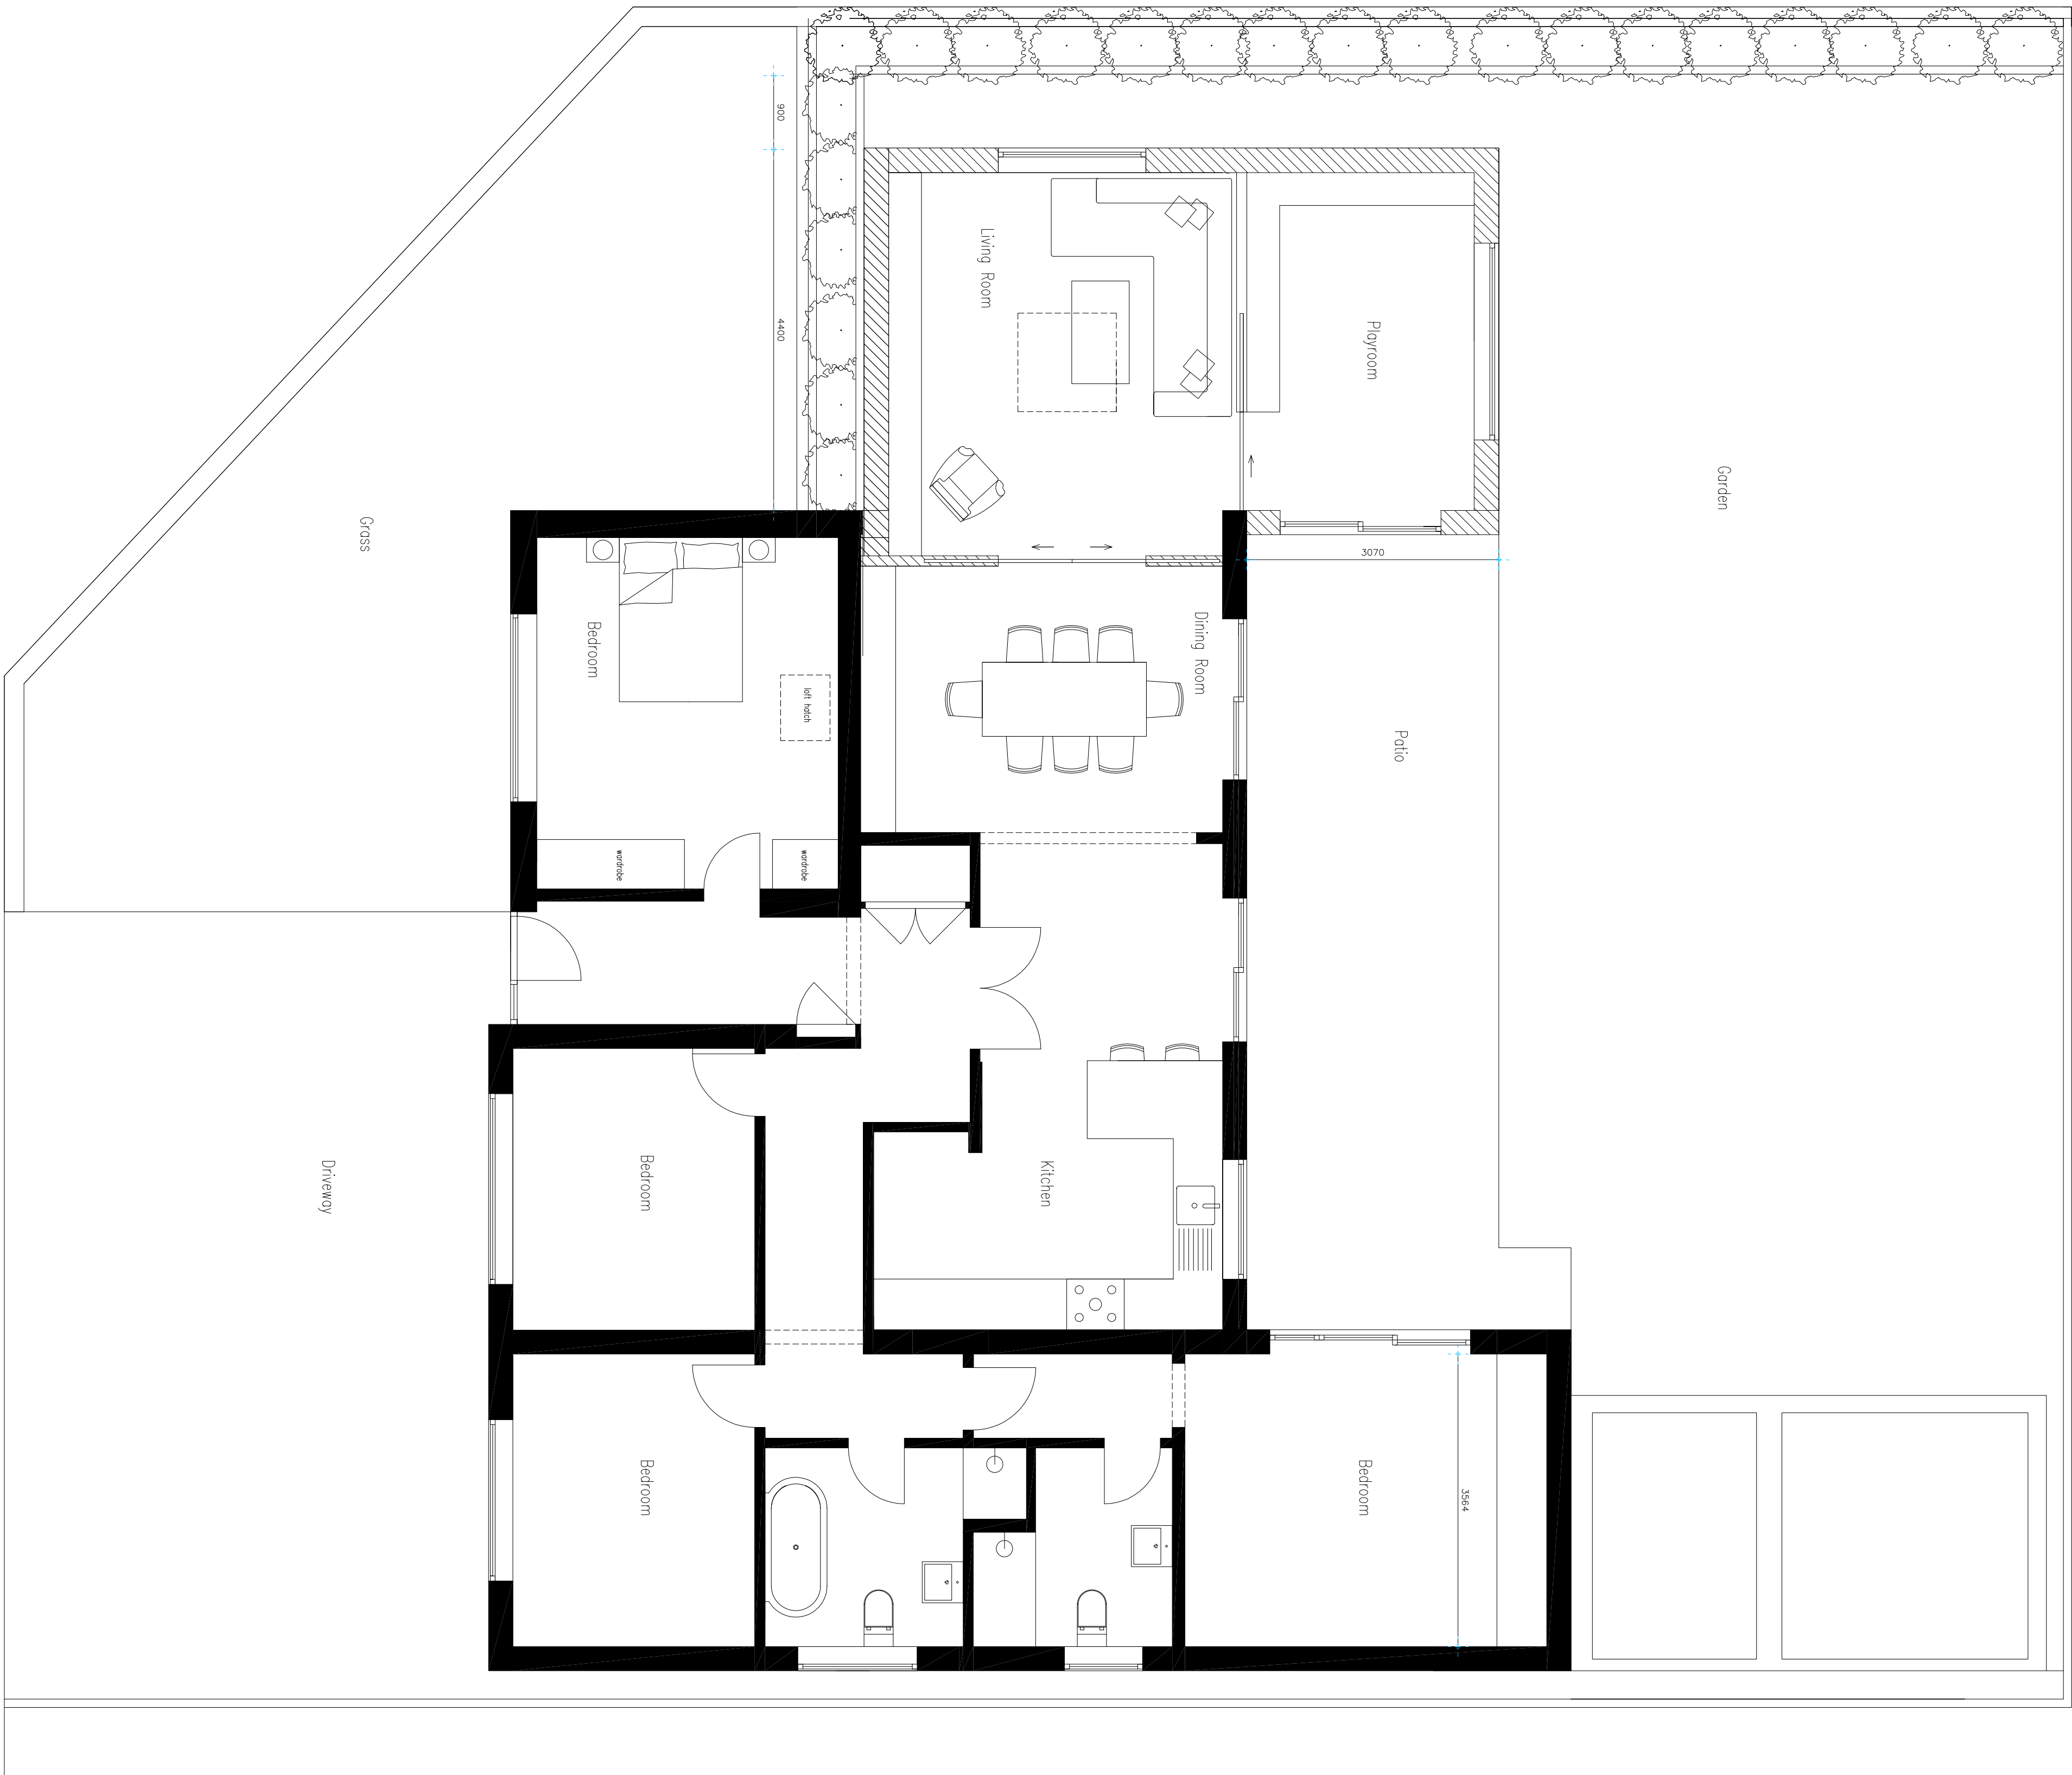

date	revision	notes
------	----------	-------

Lewis McMillan Architects

W: www.lewismcmillanarchitects.co.uk
T: 01273 327424
E: info@lm-arch.co.uk

project:	SideRear Extension		
location:	37 Hamlyn Lane Stoverhamby-Sea BN43 9GF		
client:	James & Lizzie		
drawing:	Planning		
scale:	1:50, 1:100	page:	A1
drawn:	CL	checked:	CL
date:	09/03/2026	drawing:	26-106-03
		rev:	C