



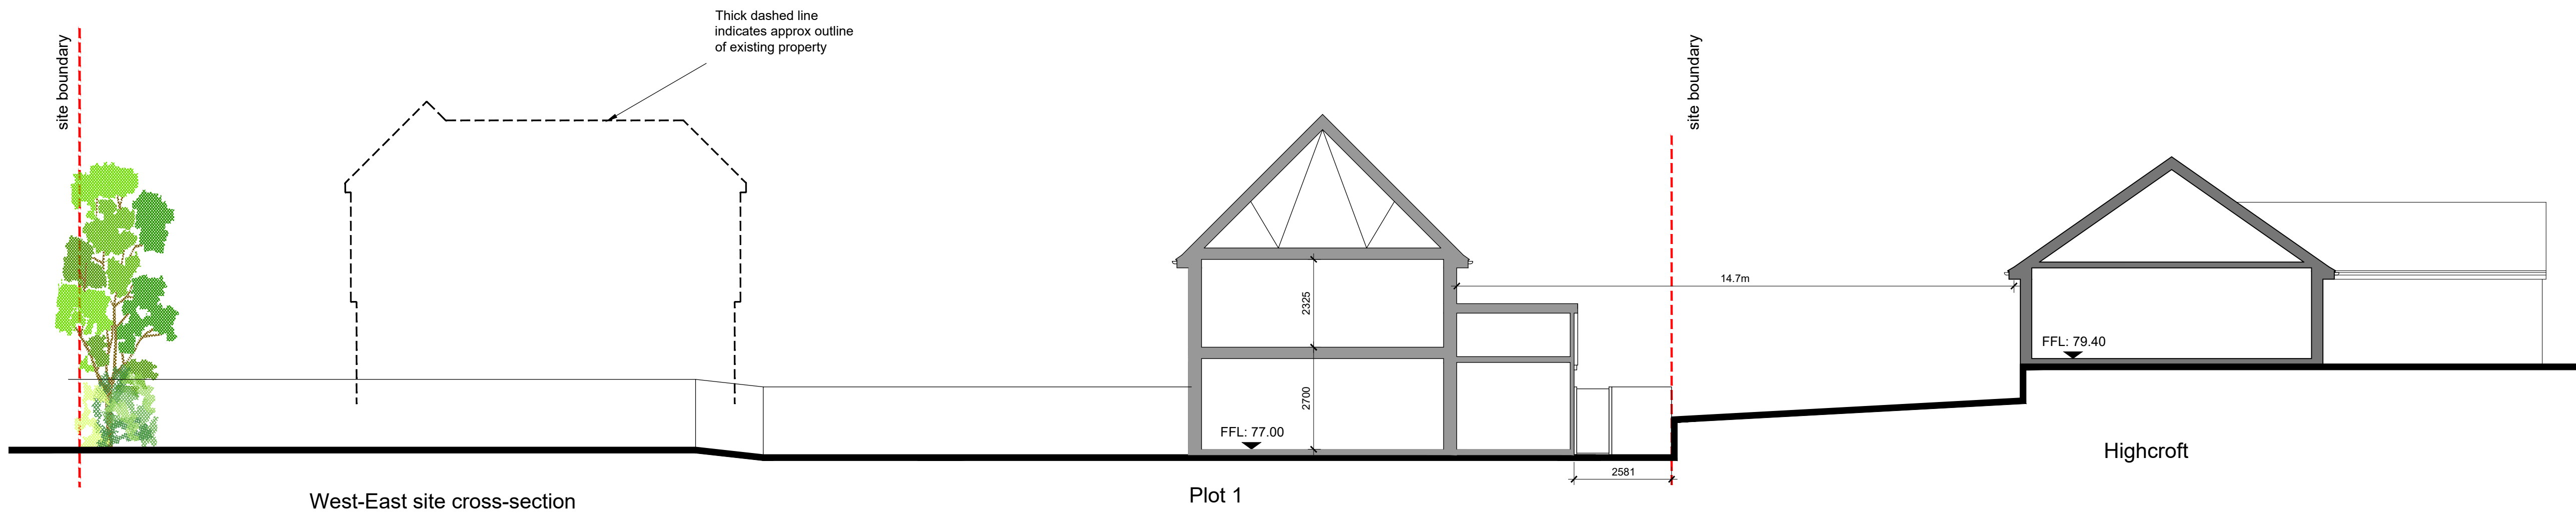

F	01.05.26	Section 73 Submission	KB	AK
E	12.08.13	Plot 1 'dog in' by 600mm as per planner comments	KE	AK
D	12.07.13	Plot 4 FFL reduced by 300mm	KE	AK
C	11.07.13	Adjacent approved property outline added	KE	AK
B	09.07.13	Sections updated	KE	AK
A	01.07.13	S-N section extended, W-E section added	KE	AK
Rev	Date	Revision Details	Dr	Ch

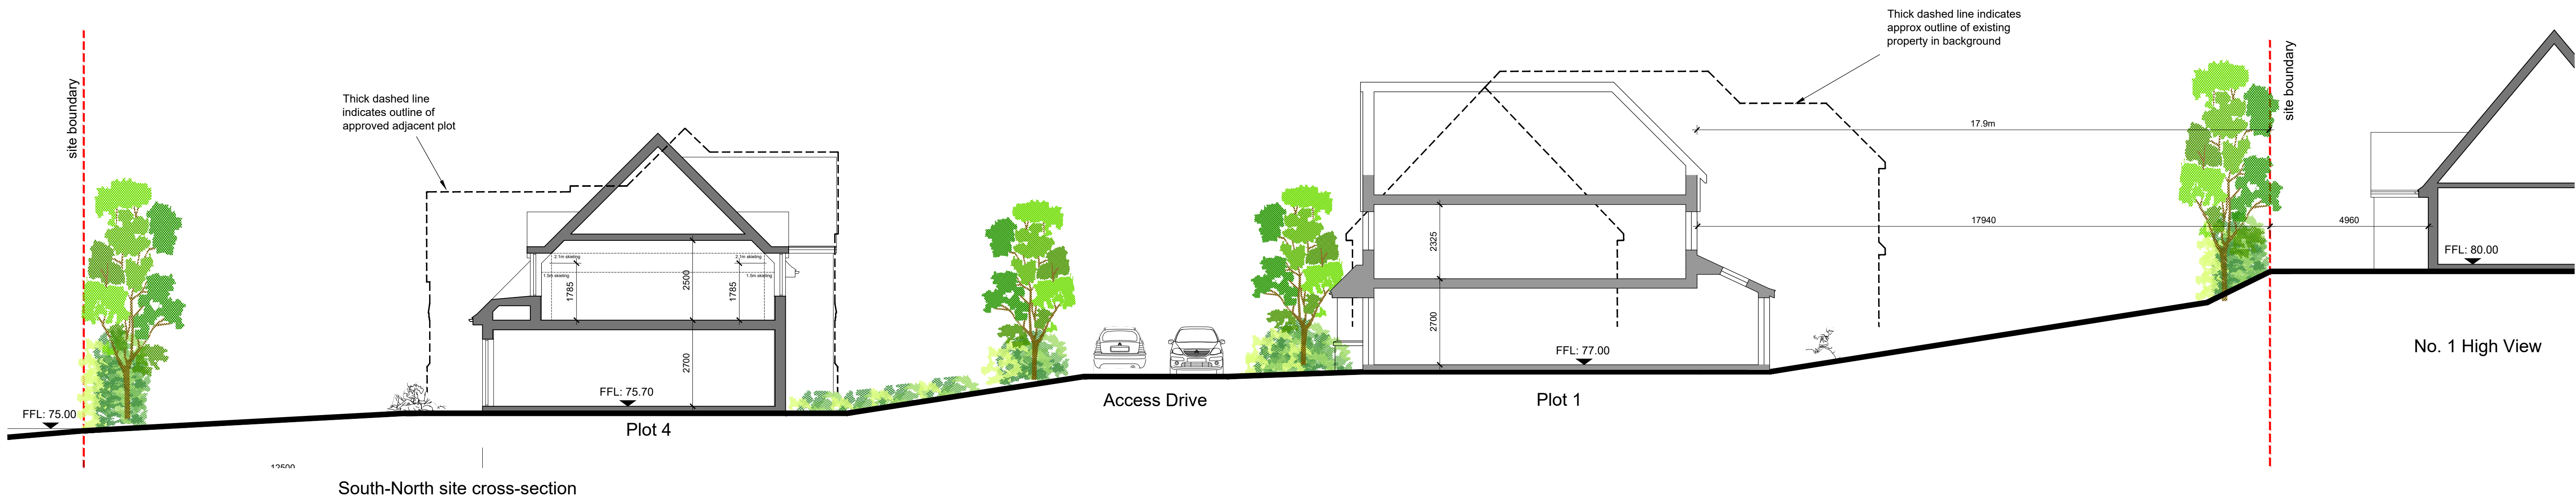

E hello@ecearchitecture.com
W ecearchitecture.com

Creativity. Quality. Commerciality.
Rethink what's possible

Client's Name
Harlington Homes

Job Title
Mill Lane, High Salvington

Drawing Title
Site Cross-Section

Scale
1:100 @ A1 / 1:200 @ A3



Drawn
KE

Checked
AK

Date
16.05.13

Job No
5278

Drawing No
44

Rev
F

Status
APPROVAL