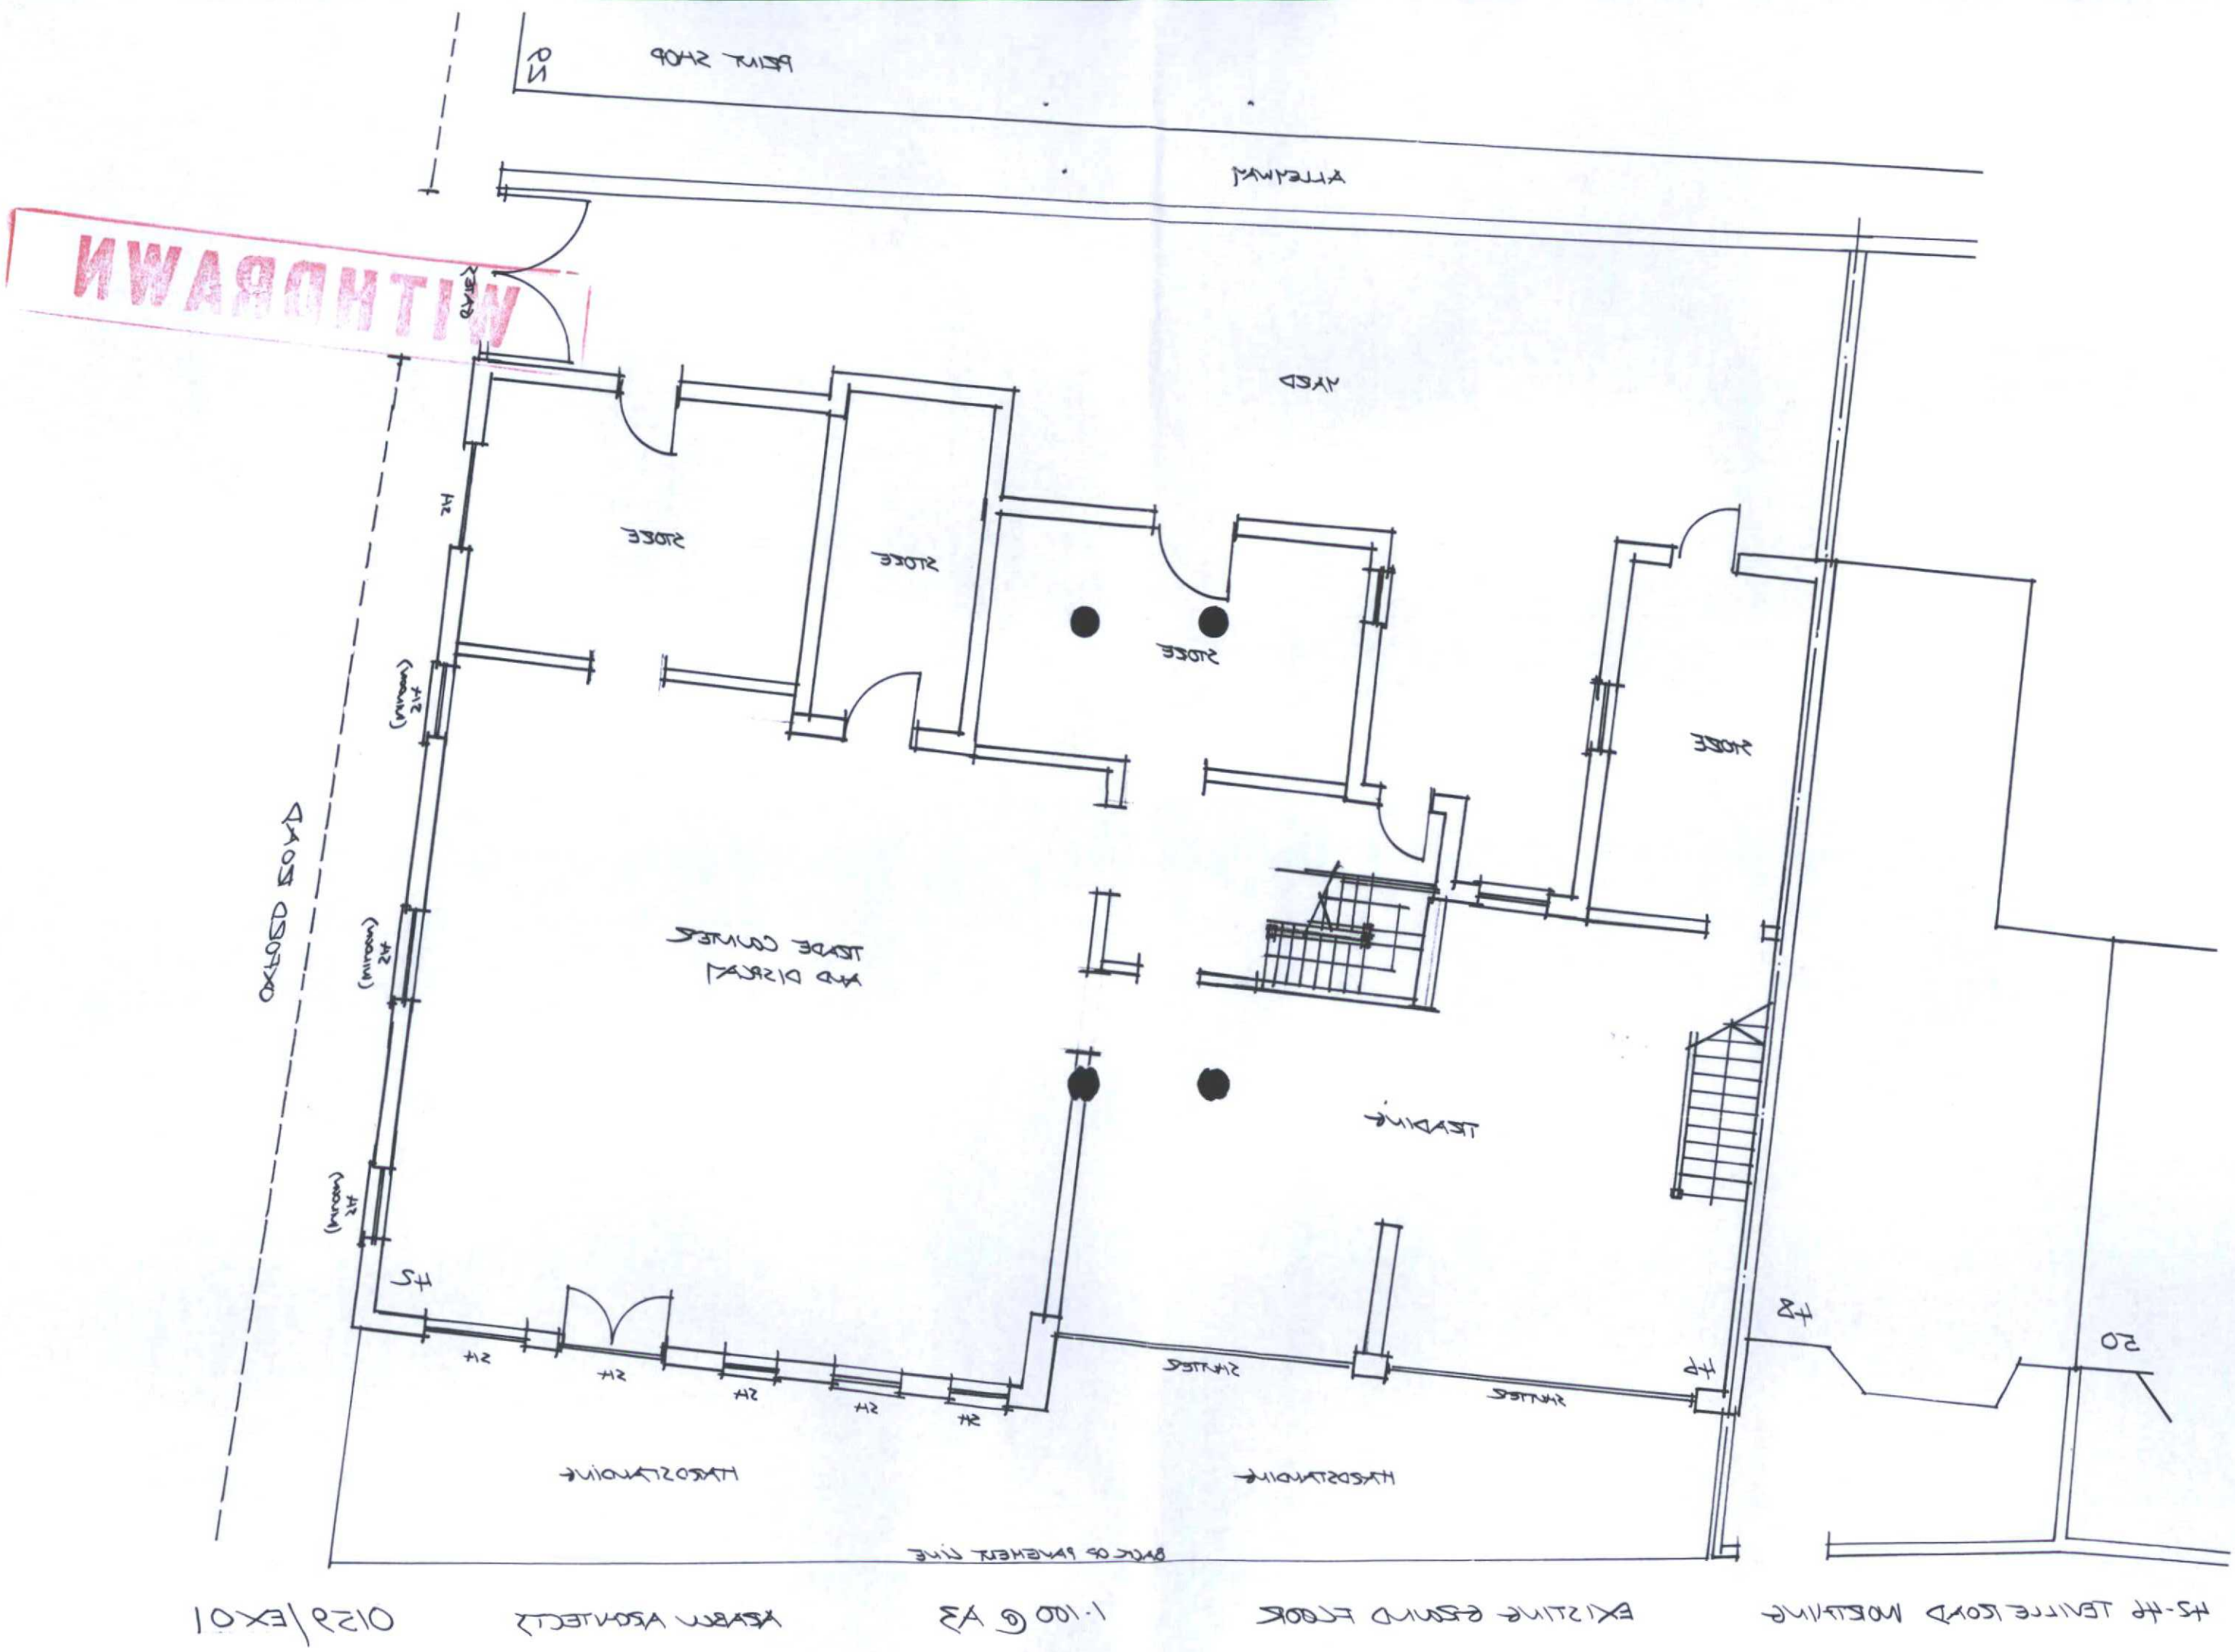
WITHDRAWN
PRINT SHOP
ALLEYWAY
YARD
STORE
STORE
STORE
STORE
TRADE COUNTER AND DISPLAY
TRADING
HARDSTANDING
HARDSTANDING
SHUTTER
SHUTTER
BACK OF PAVEMENT LINE
42
48
50
42-46 TEVILLE ROAD MORTAING
EXISTING GROUND FLOOR
1:100 @ A3
ARABLU ARCHITECTS
0159/EX01