
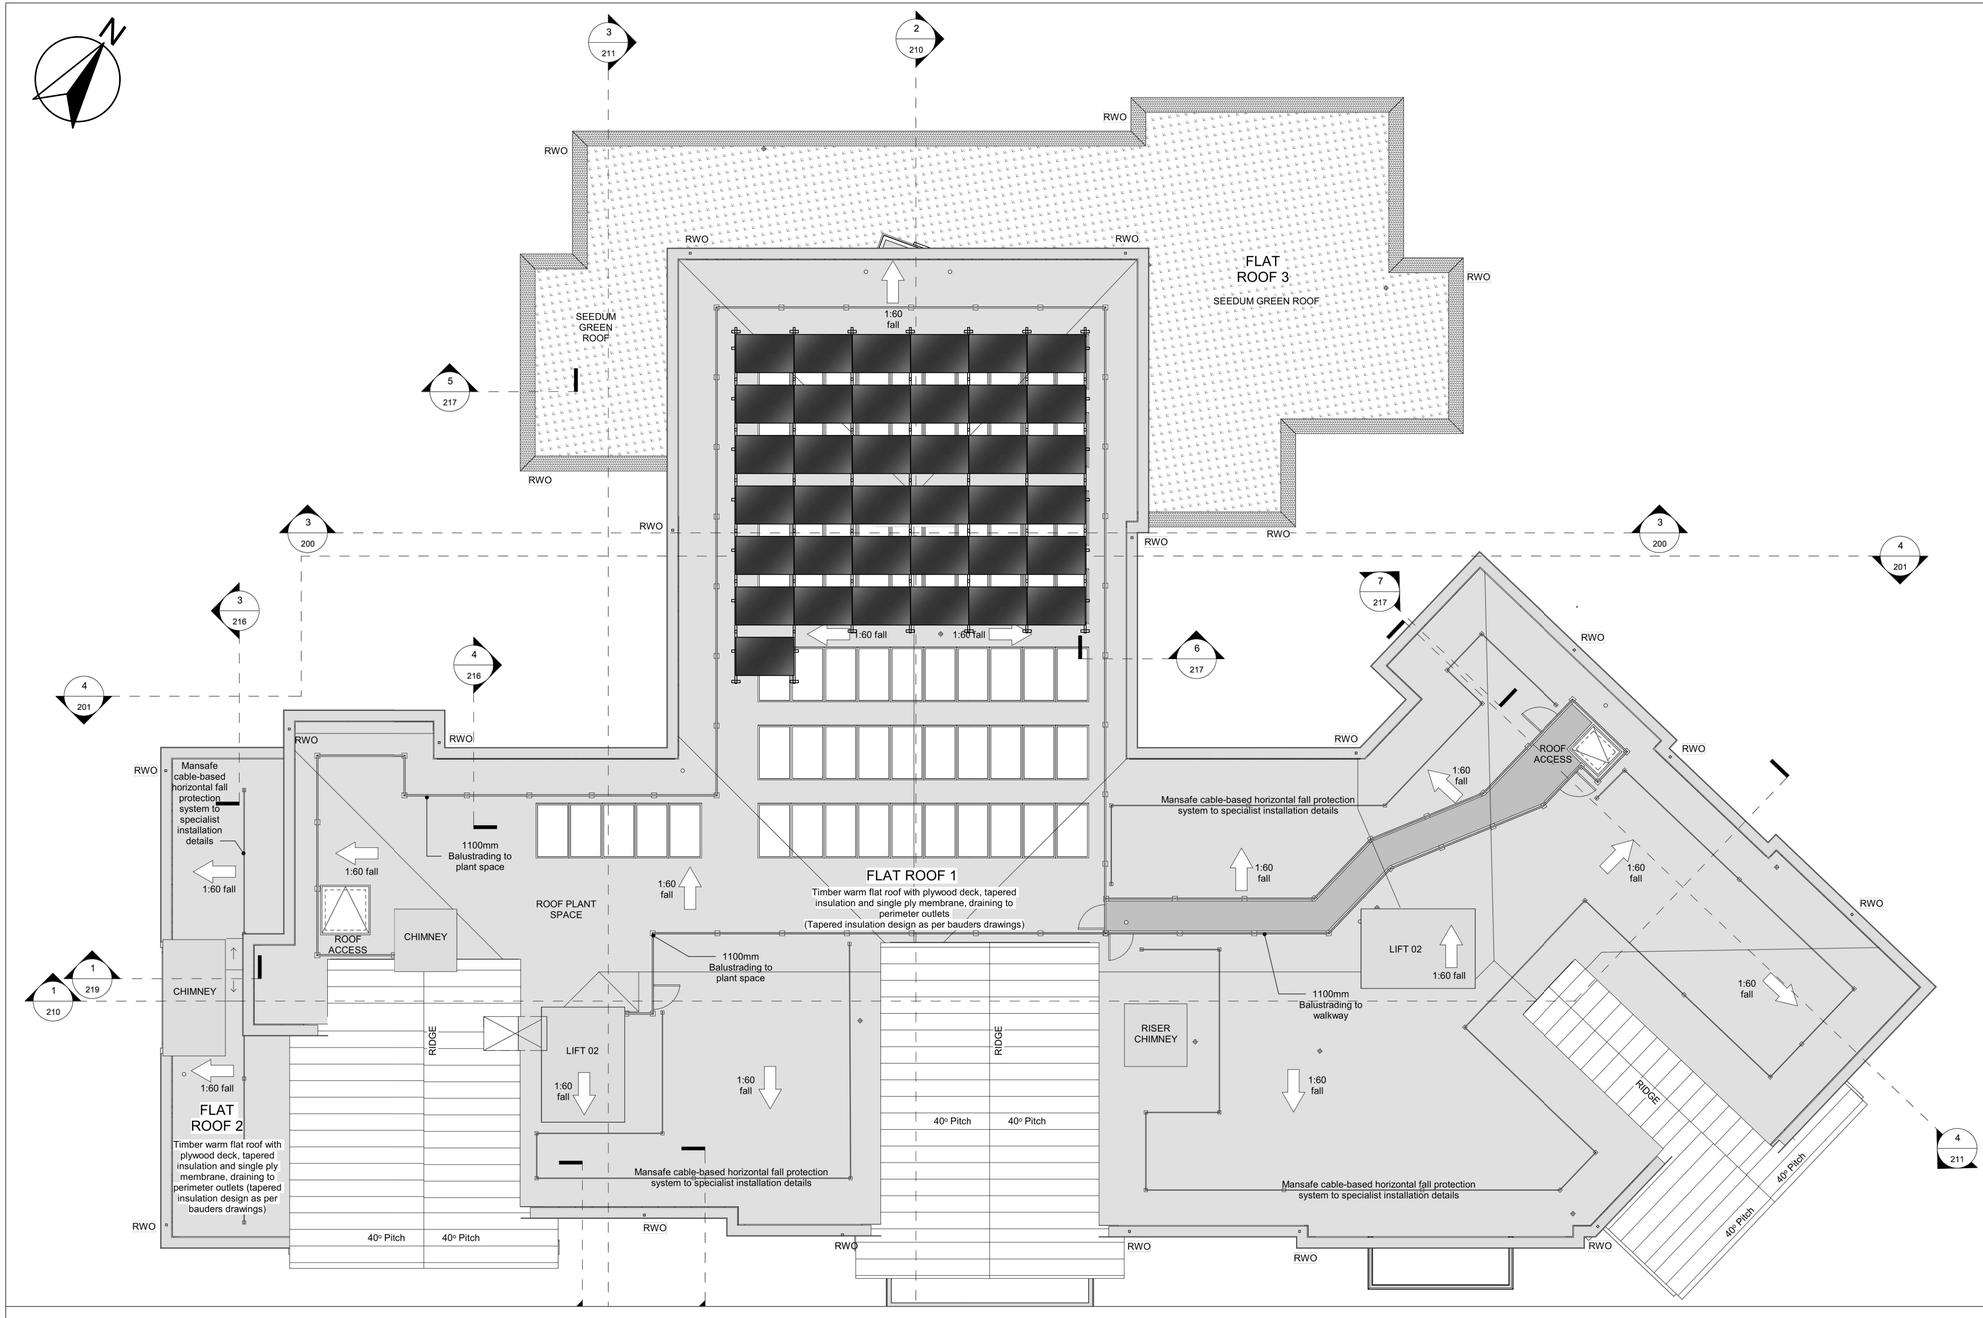


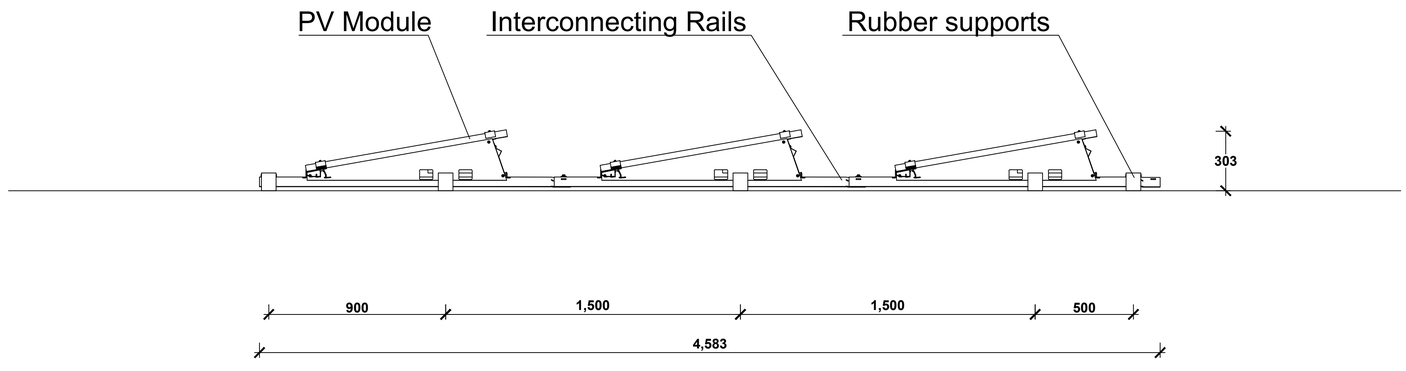

© Copyright Williams Renewables 2017
FIGURED DIMENSIONS ONLY ARE TO BE USED. FOR OTHER DIMENSIONS REFER TO CA. ALL DIMENSIONS TO BE CHECKED ON SITE PRIOR TO THE COMMENCEMENT OF WORK. DISCREPANCIES, AMBIGUITIES OR DIFFERENCES BETWEEN DRAWINGS AND SPECIFICATION OR BILL OF QUANTITIES TO BE REFFERED TO CA WITHOUT DELAY.
DO NOT SCALE THIS DRAWING.

NOTES:

Panel Model: Longi 410W

Panel Type: Monocrystalline

Panel Quantity: 37

Panel Dimensions: 1722x1134x30mm

Inverter Make/Model: Solis 15kW

Mounting System: Van Der Valk & Ballast

System Capacity: 15.17 kWp

Rev.	Description.	By	Date
-	-	-	-

Project
Mount Herman Care Home, Lancing

Drawing Title
Proposed PV Layout

Project Stage
Approval

Drawing Reference No.
8527-PV-Mount Herman Care Home PV Layout

Drawn	Checked	Date	Scale
RS	RW	10.11.22	NTS

Williams Renewables
The Pound, Ampney Crucis
Cirencester, GL7 5SA
Tel: 020 3542 2315
E: info@williamsrenewables.com
W: www.williamsrenewables.com

williams renewables