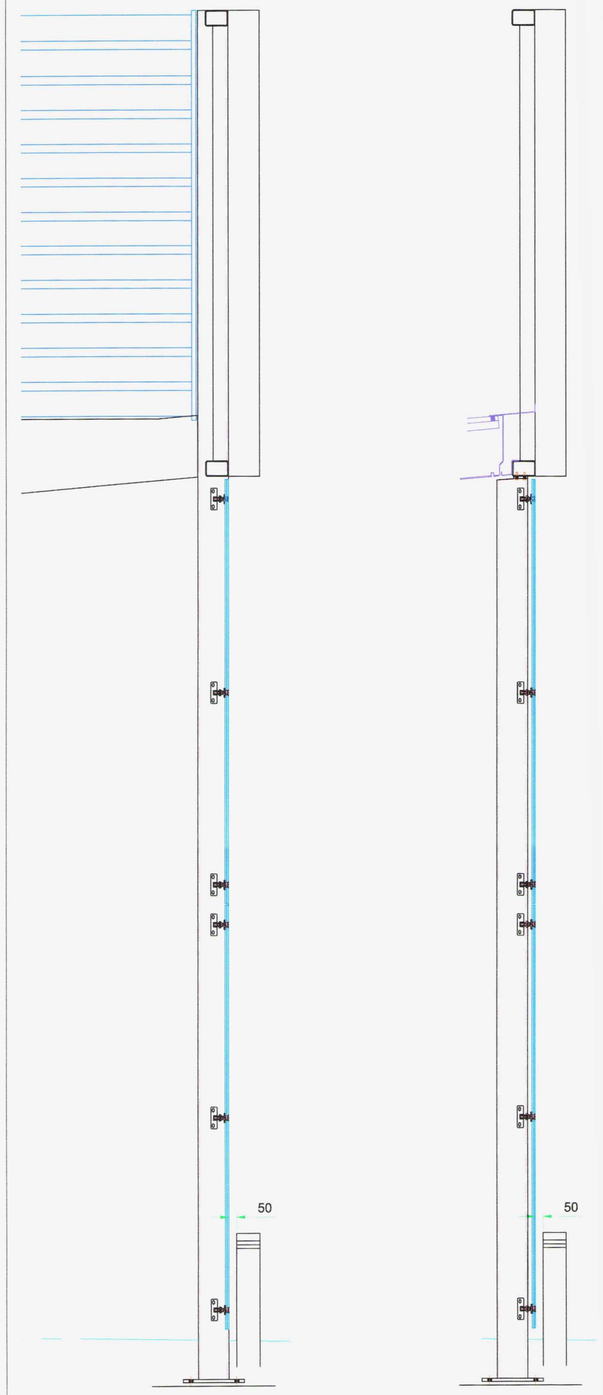

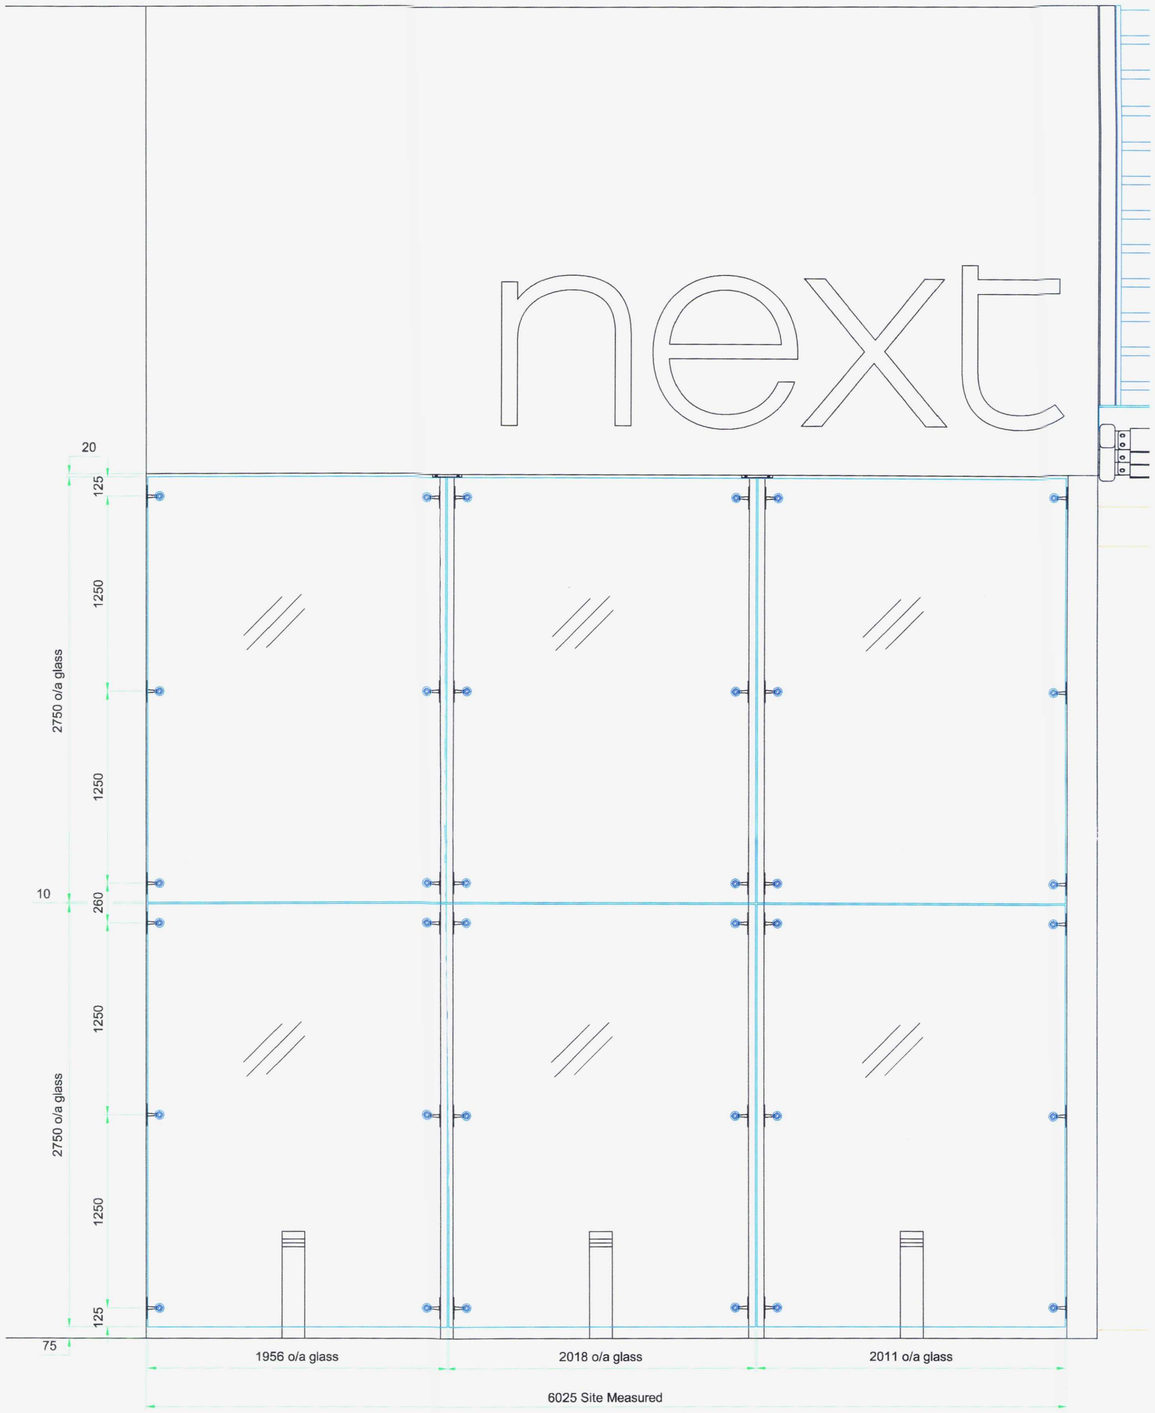

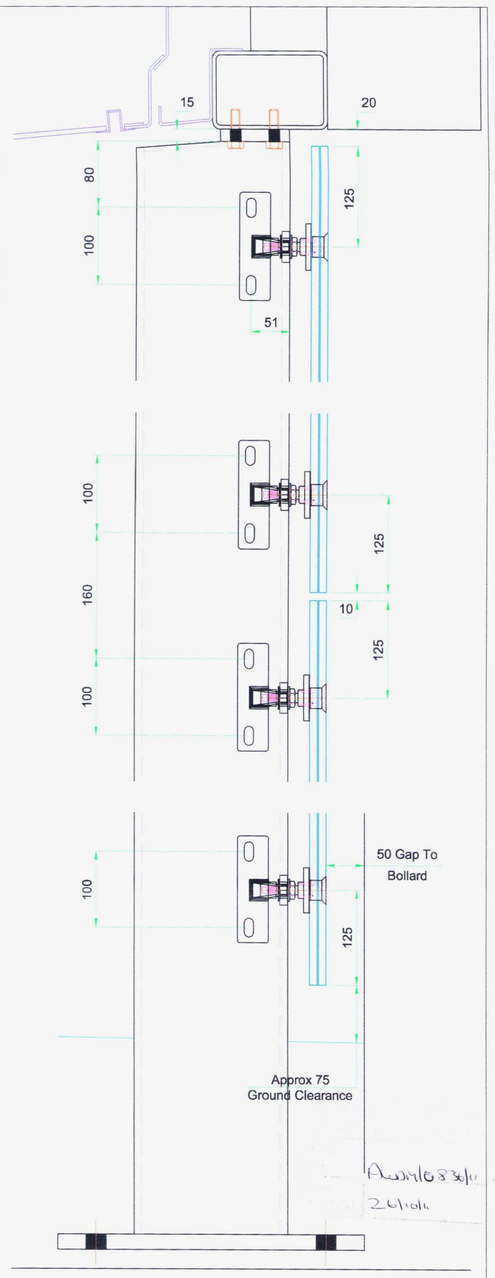

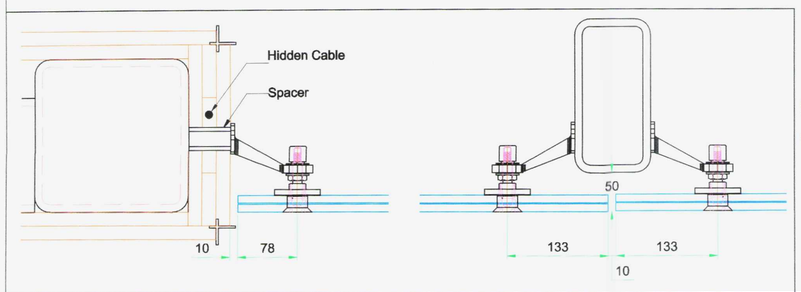

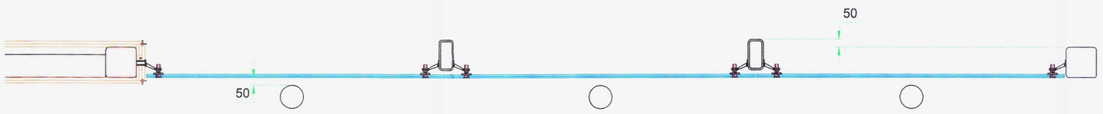

Sections Grade 355. uos
Plate Grade 275 uos

REV.	DATE.	BY.	DESCRIPTION.

FINISH. Unless noted otherwise :-
Steelwork : shot blasted sa2.5, 200µ HBZP primer ,
Poyurethane Satin grey ral 7010.
Aluminium : Poyester Powder Coat Satin ral 7010.

WEIGHT.

PROJECTION

PLANT WELDING & ENGINEERING LTD.
PRIVATE ROAD NO. 7
COLWICK ESTATE
NOTTINGHAM
NG4 2AB
TEL: 0115 9870702
FAX: 0115 9400375
www.plantwelding.com

DO NOT SCALE THIS DRAWING, IF IN DOUBT ALWAYS ASK

JOB NO.

CUSTOMER. Gee Tee Signs Ltd

DRAWN. DC

TITLE. NEXT Shoreham.
HOME Entrance Pod Glass Infill

CHECKED.

DATE. 15 Oct 2011

DRG NO. 2220-A1-24

SCALE

THE INFORMATION CONTAINED IN THIS DRAWING IS THE PROPERTY OF PLANT WELDING & ENGINEERING & MUST NOT BE COPIED OR DISCLOSED TO A THIRD PARTY