
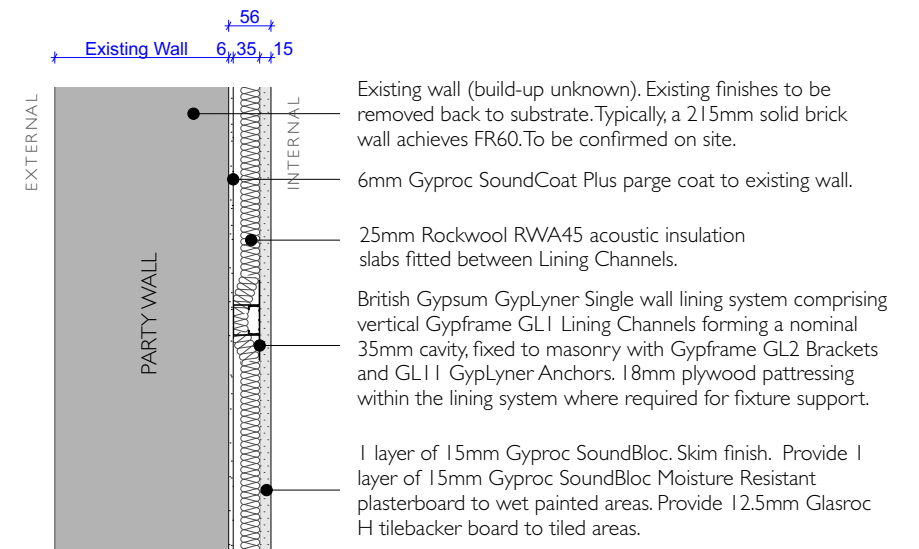
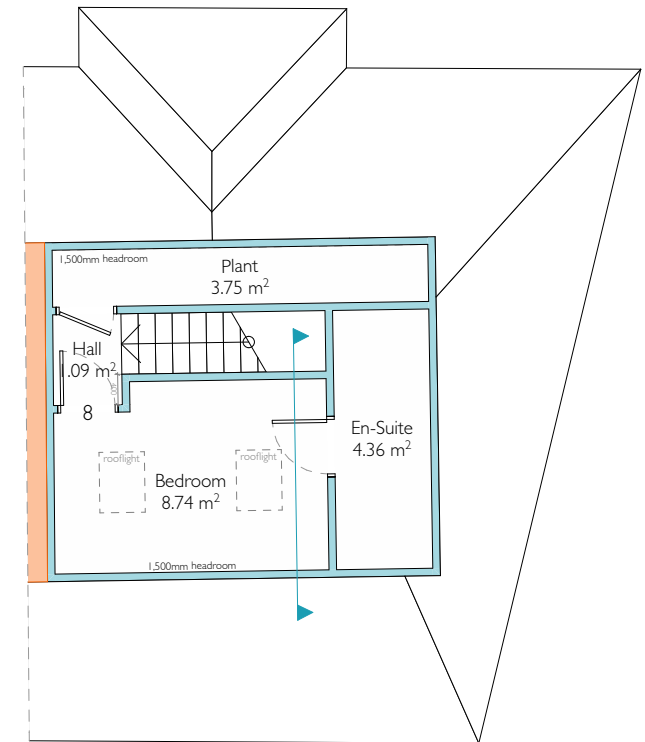
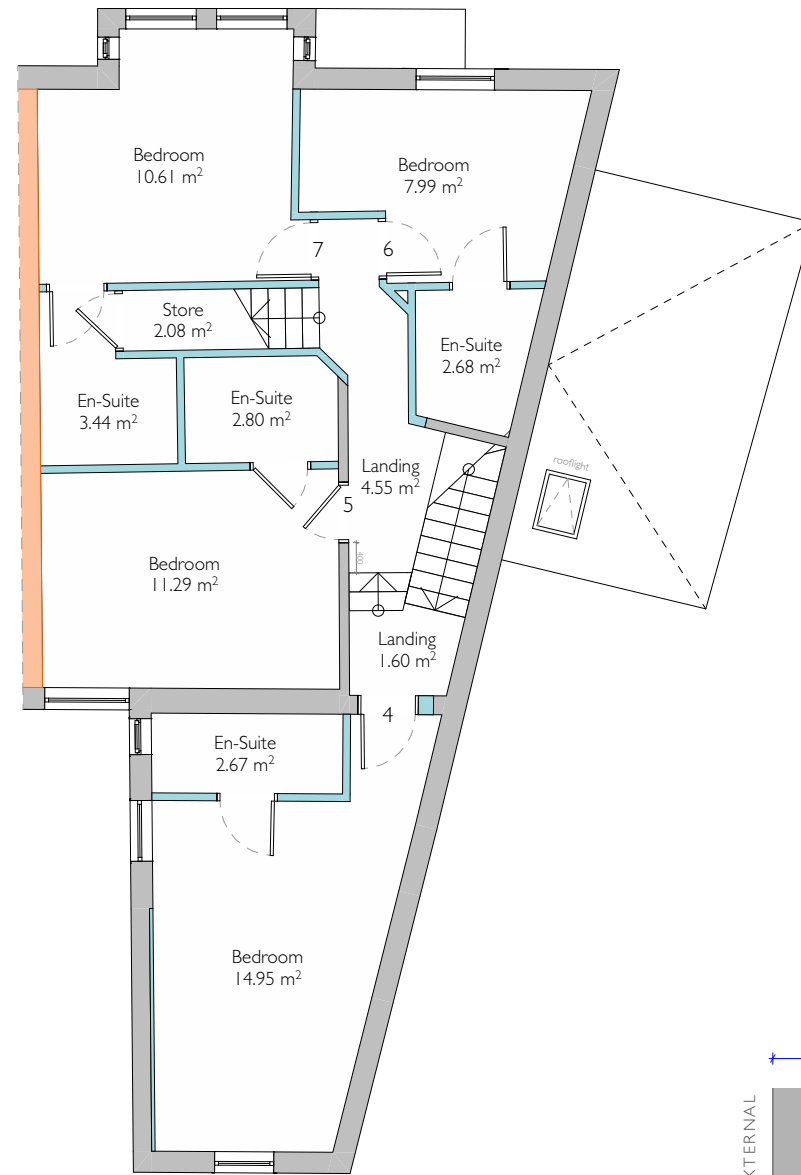


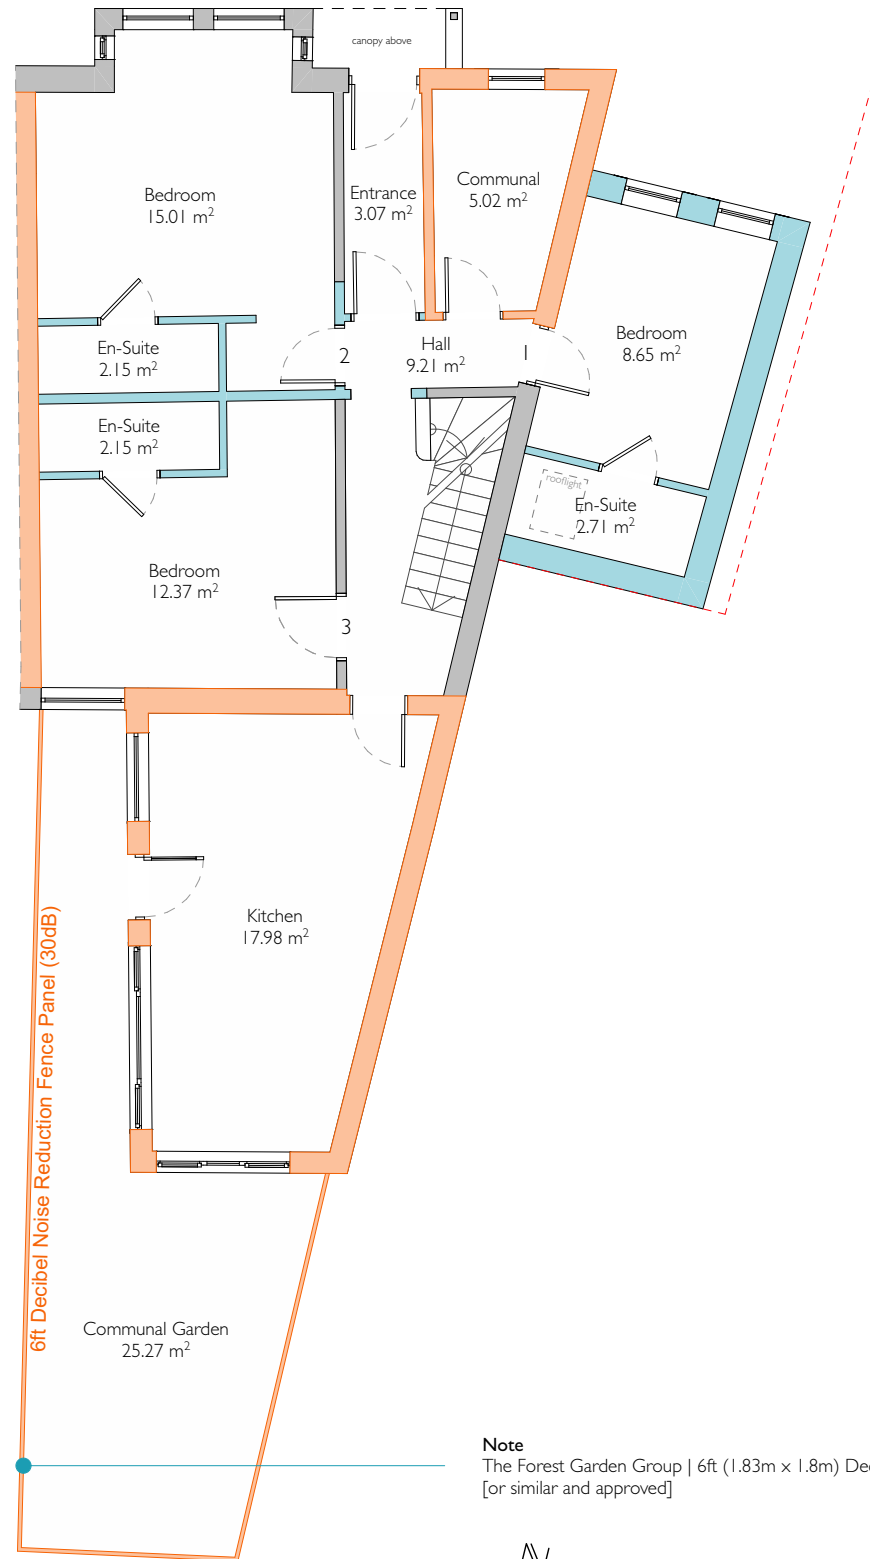

EXTERNAL WALL TYPE F.1 Existing Wall with Internal Acoustic Lining

British Gypsum Ref. B226008 (B)
Acoustic Performance: 57 dB Rw

1 layer of 15mm Gyproc SoundBloc. Skim finish. 1 layer of 15mm Gyproc SoundBloc Moisture Resistant plasterboard to wet painted areas. 25mm Rockwool RWA45 acoustic insulation (45 kg/m³ density) installed within British Gypsum GypLyner Single wall lining system. 6mm Gyproc SoundCoat Plus parge coat applied to existing wall substrate (existing wall build-up unknown). Provide 18mm plywood pattressing behind board lining where required for fixture support.