


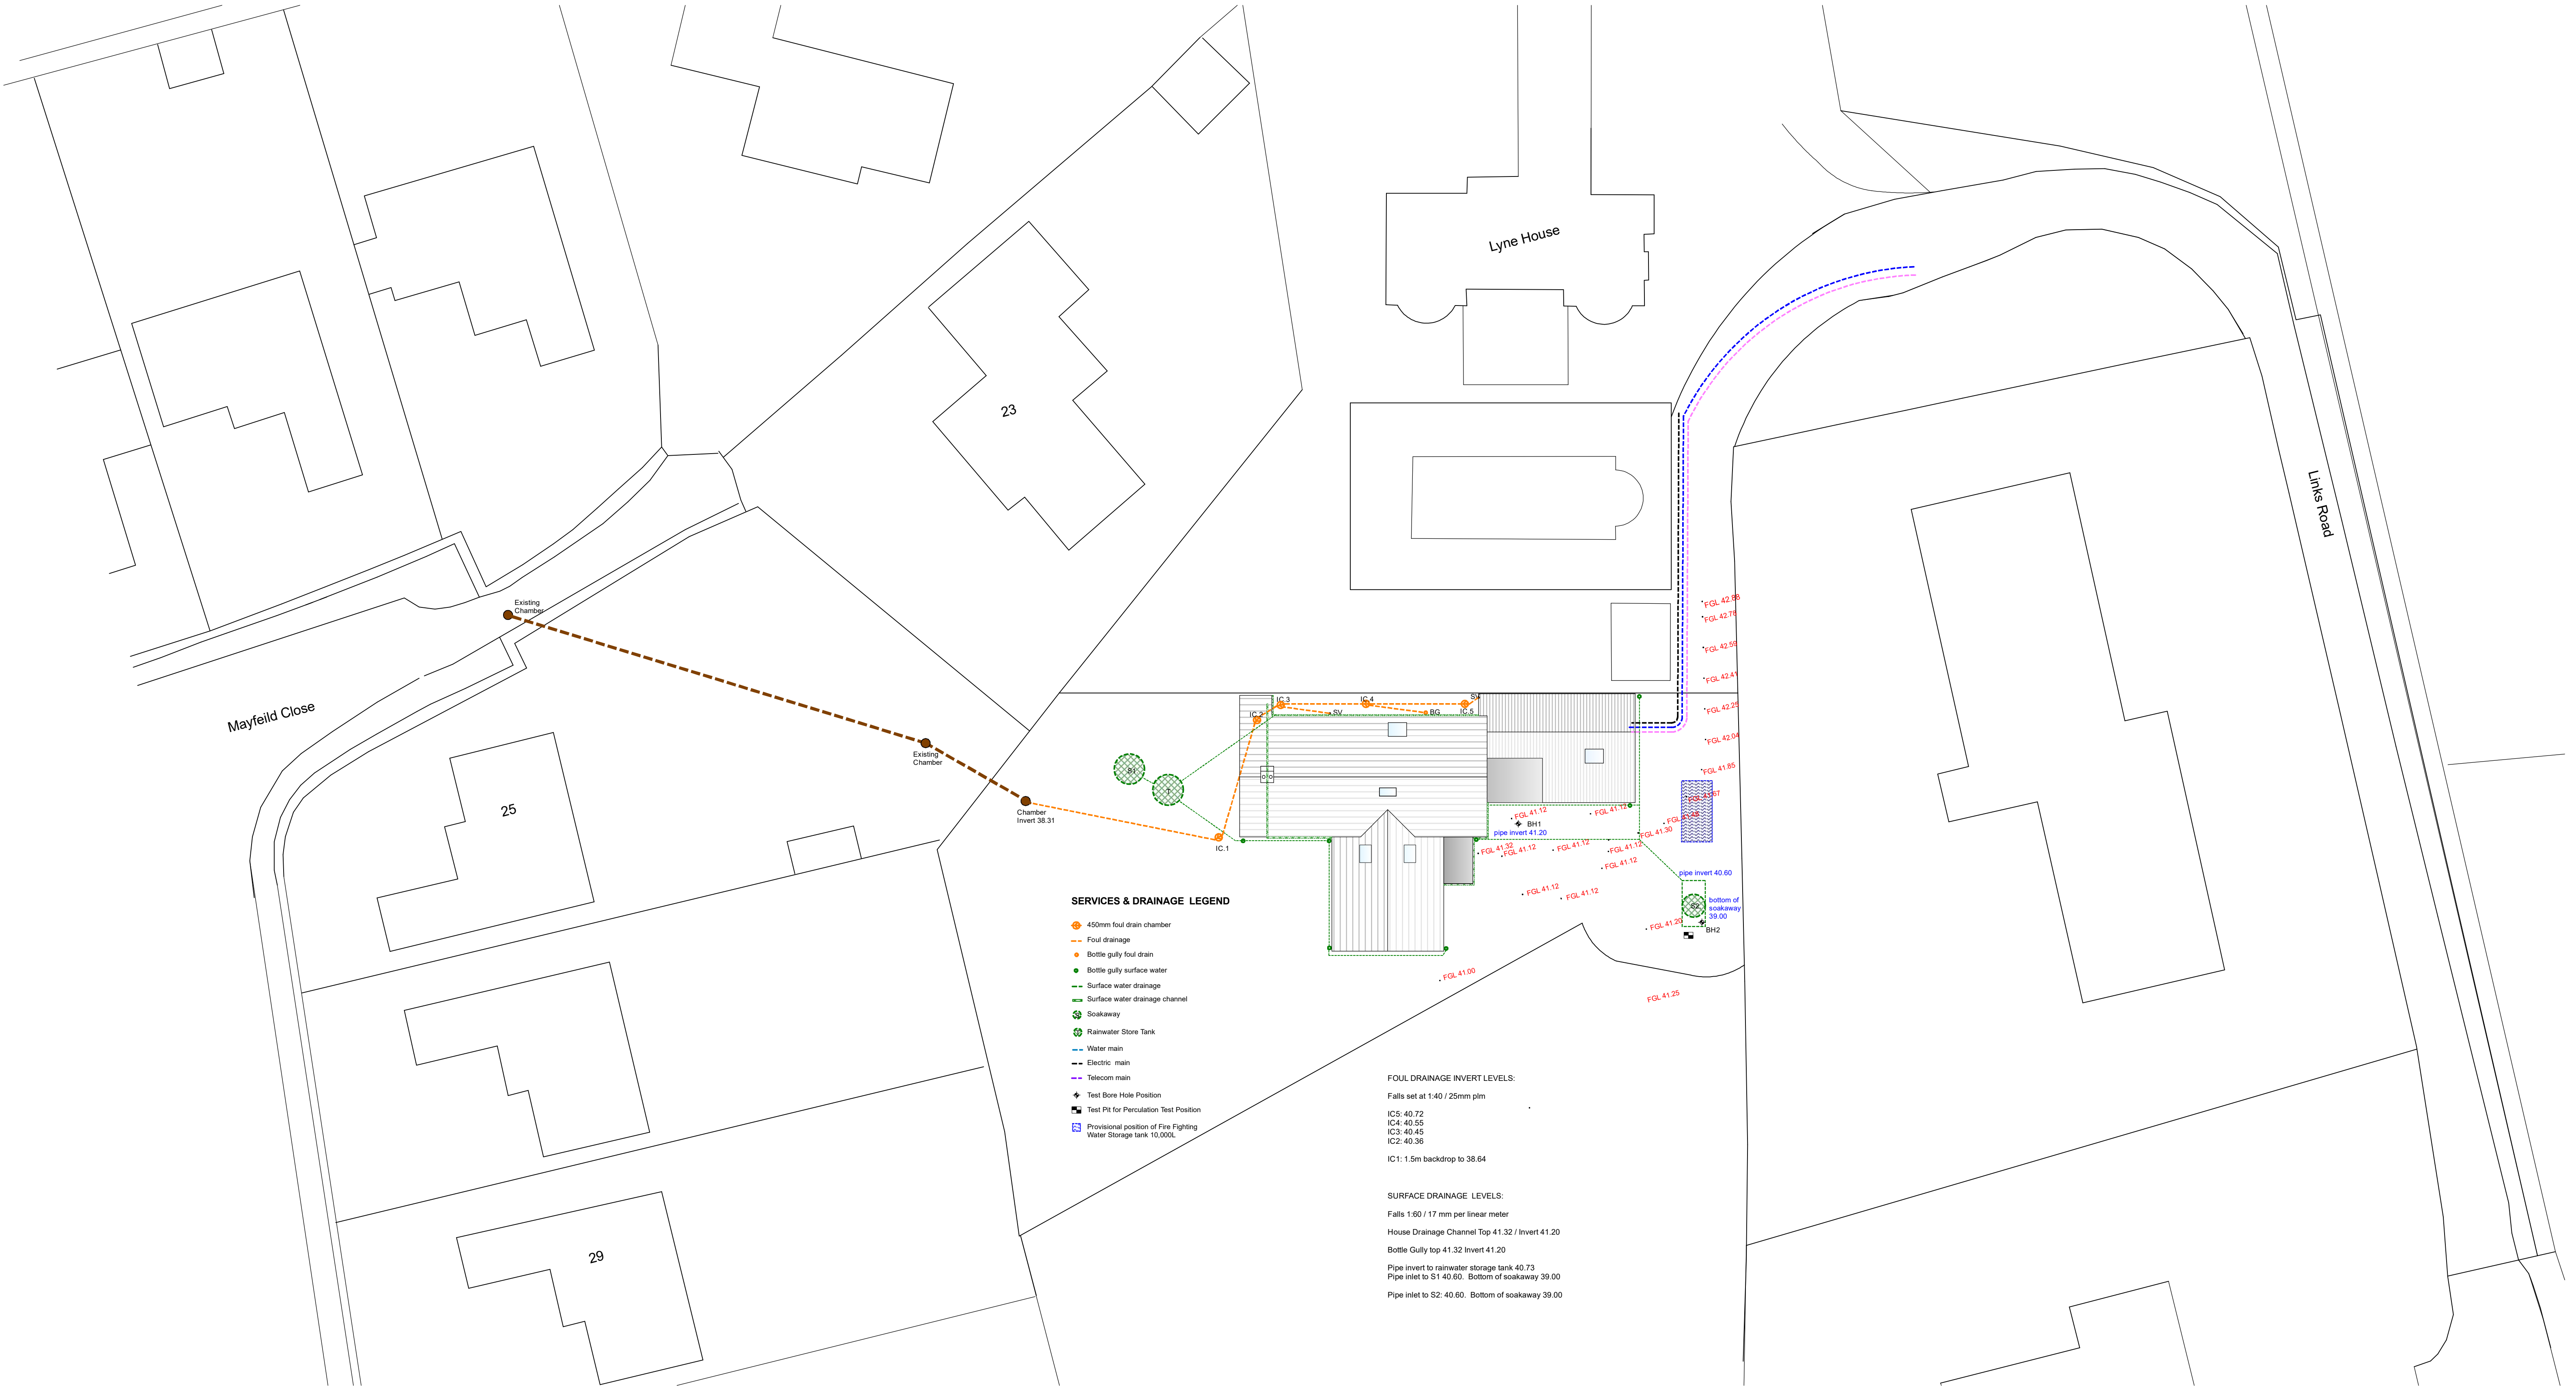

SERVICES & DRAINAGE LEGEND

- 450mm foul drain chamber
- Foul drainage
- Bottle gully foul drain
- Bottle gully surface water
- Surface water drainage
- Surface water drainage channel
- Soakaway
- Rainwater Store Tank
- Water main
- Electric main
- Telecom main
- Test Bore Hole Position
- Test Pit for Percolation Test Position
- Provisional position of Fire Fighting Water Storage tank 10,000L

FOUL DRAINAGE INVERT LEVELS:

Falls set at 1:40 / 25mm plm
IC5: 40.72
IC4: 40.55
IC3: 40.45
IC2: 40.36
IC1: 1.5m backdrop to 38.64

SURFACE DRAINAGE LEVELS:

Falls 1:60 / 17 mm per linear meter
House Drainage Channel Top 41.32 / Invert 41.20
Bottle Gully top 41.32 Invert 41.20
Pipe invert to rainwater storage tank 40.73
Pipe inlet to S1 40.60. Bottom of soakaway 39.00
Pipe inlet to S2: 40.60. Bottom of soakaway 39.00