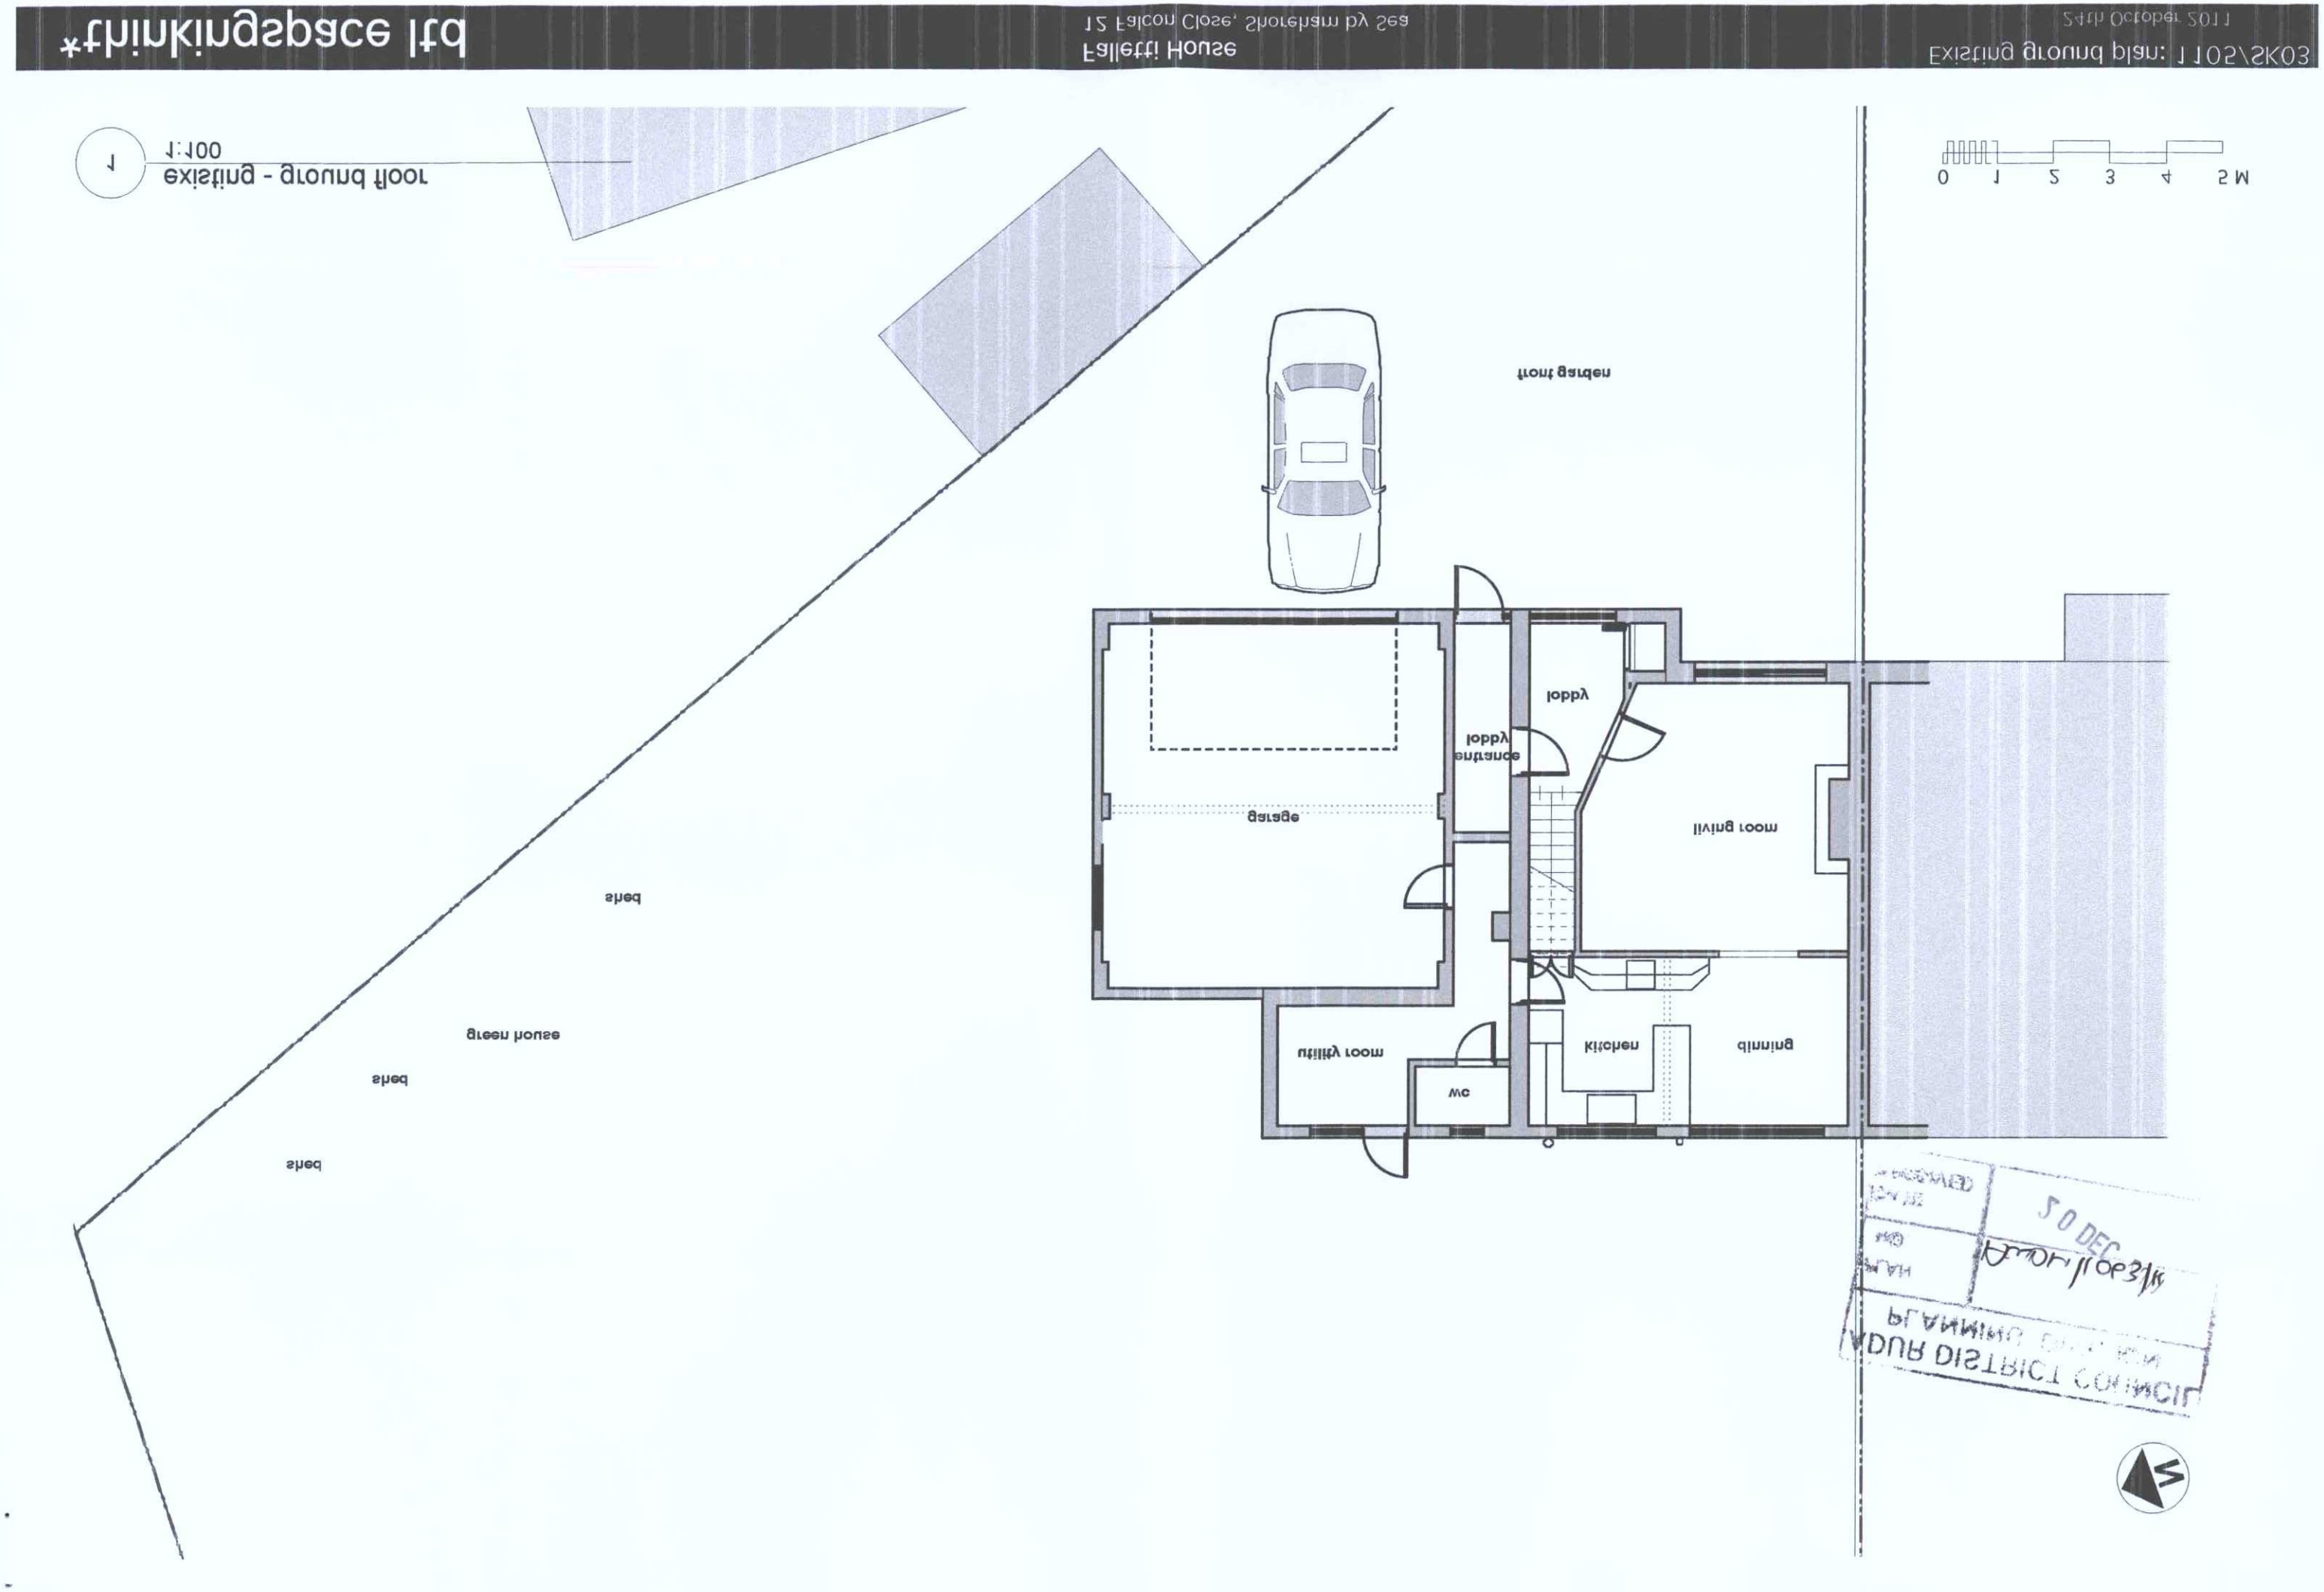

Existing ground plan: 1105\SK03

Falletti House

12 Falcon Close, Shoreham by Sea

24th October 2011

*thinkingspace ltd