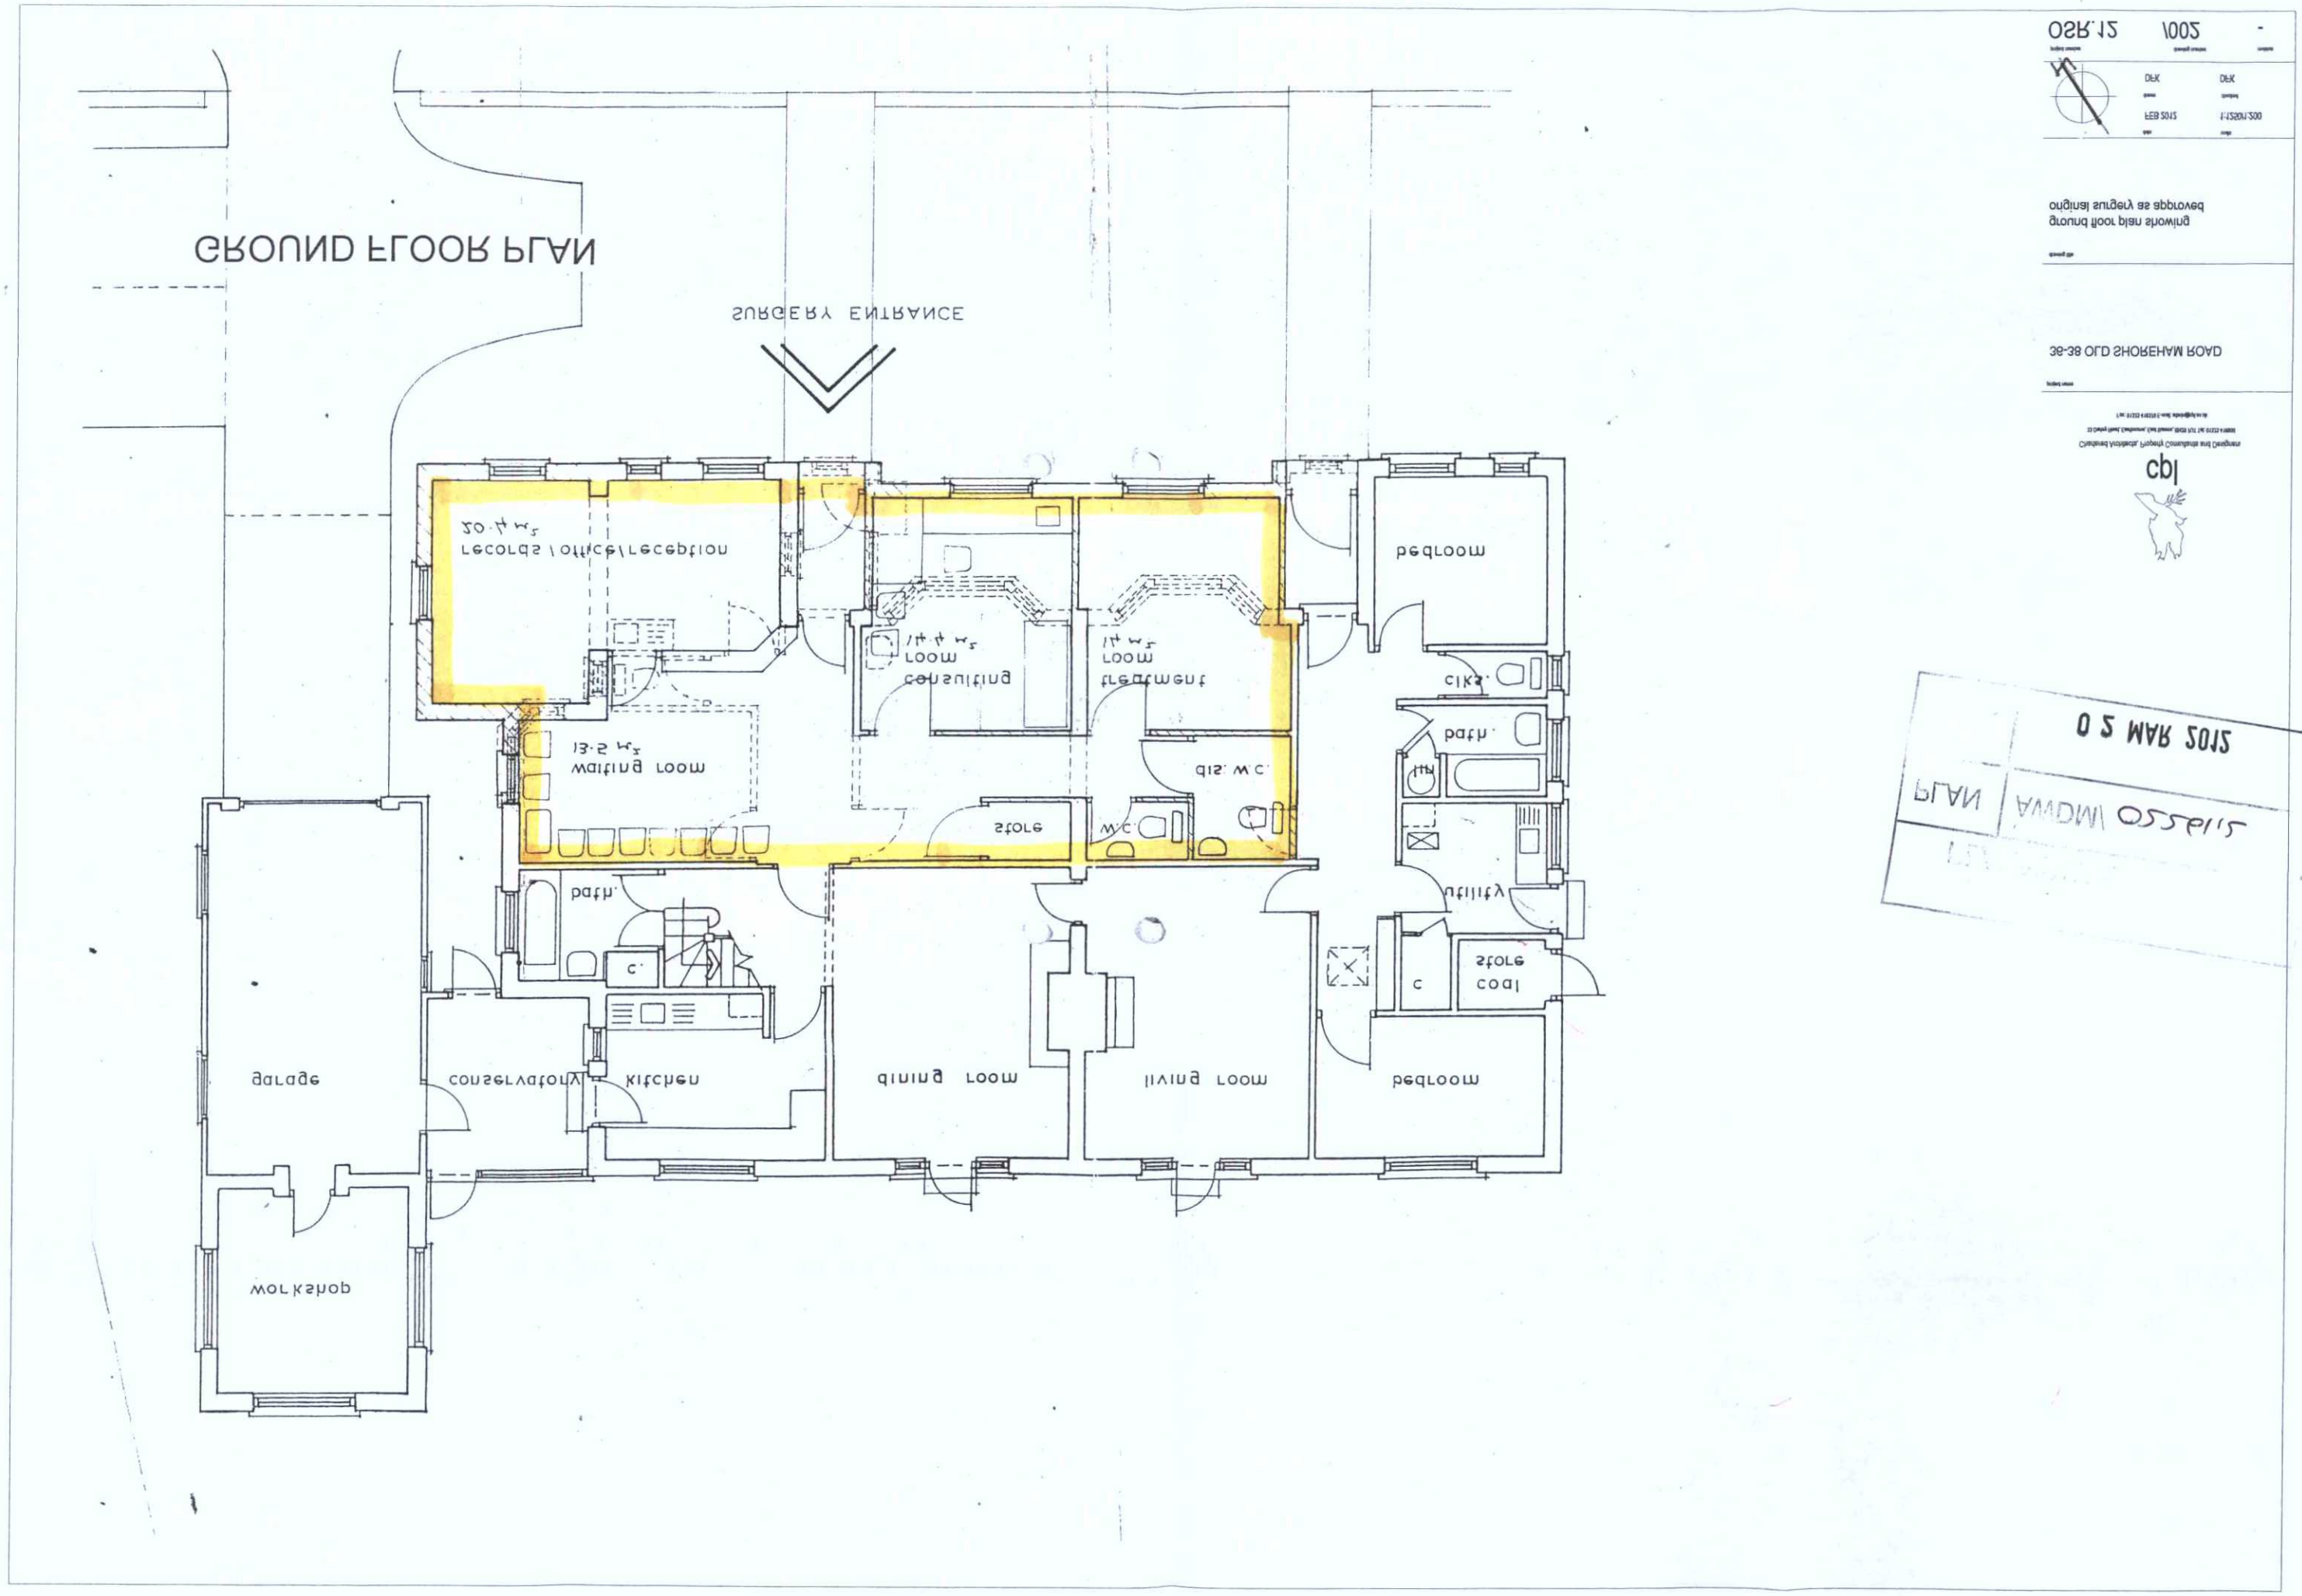
GROUND FLOOR PLAN
SURGERY ENTRANCE
records / office / reception
20.4 m²
waiting room
13.5 m²
consulting room
14.4 m²
treatment room
14 m²
store
W.C.
dis. W.C.
bedroom
clks.
bath.
utility
store
coal
C
bedroom
living room
dining room
kitchen
conservatory
garage
workshop
OSR.12
1002
-
DFK
DFK
FEB 2012
1:1250/1:200
ground floor plan showing
original surgery as approved
36-38 OLD SHOREHAM ROAD
cpl
Chartered Architects, Property Consultants and Designers
0 2 MAR 2012
PLAN
AWDM/0552/12