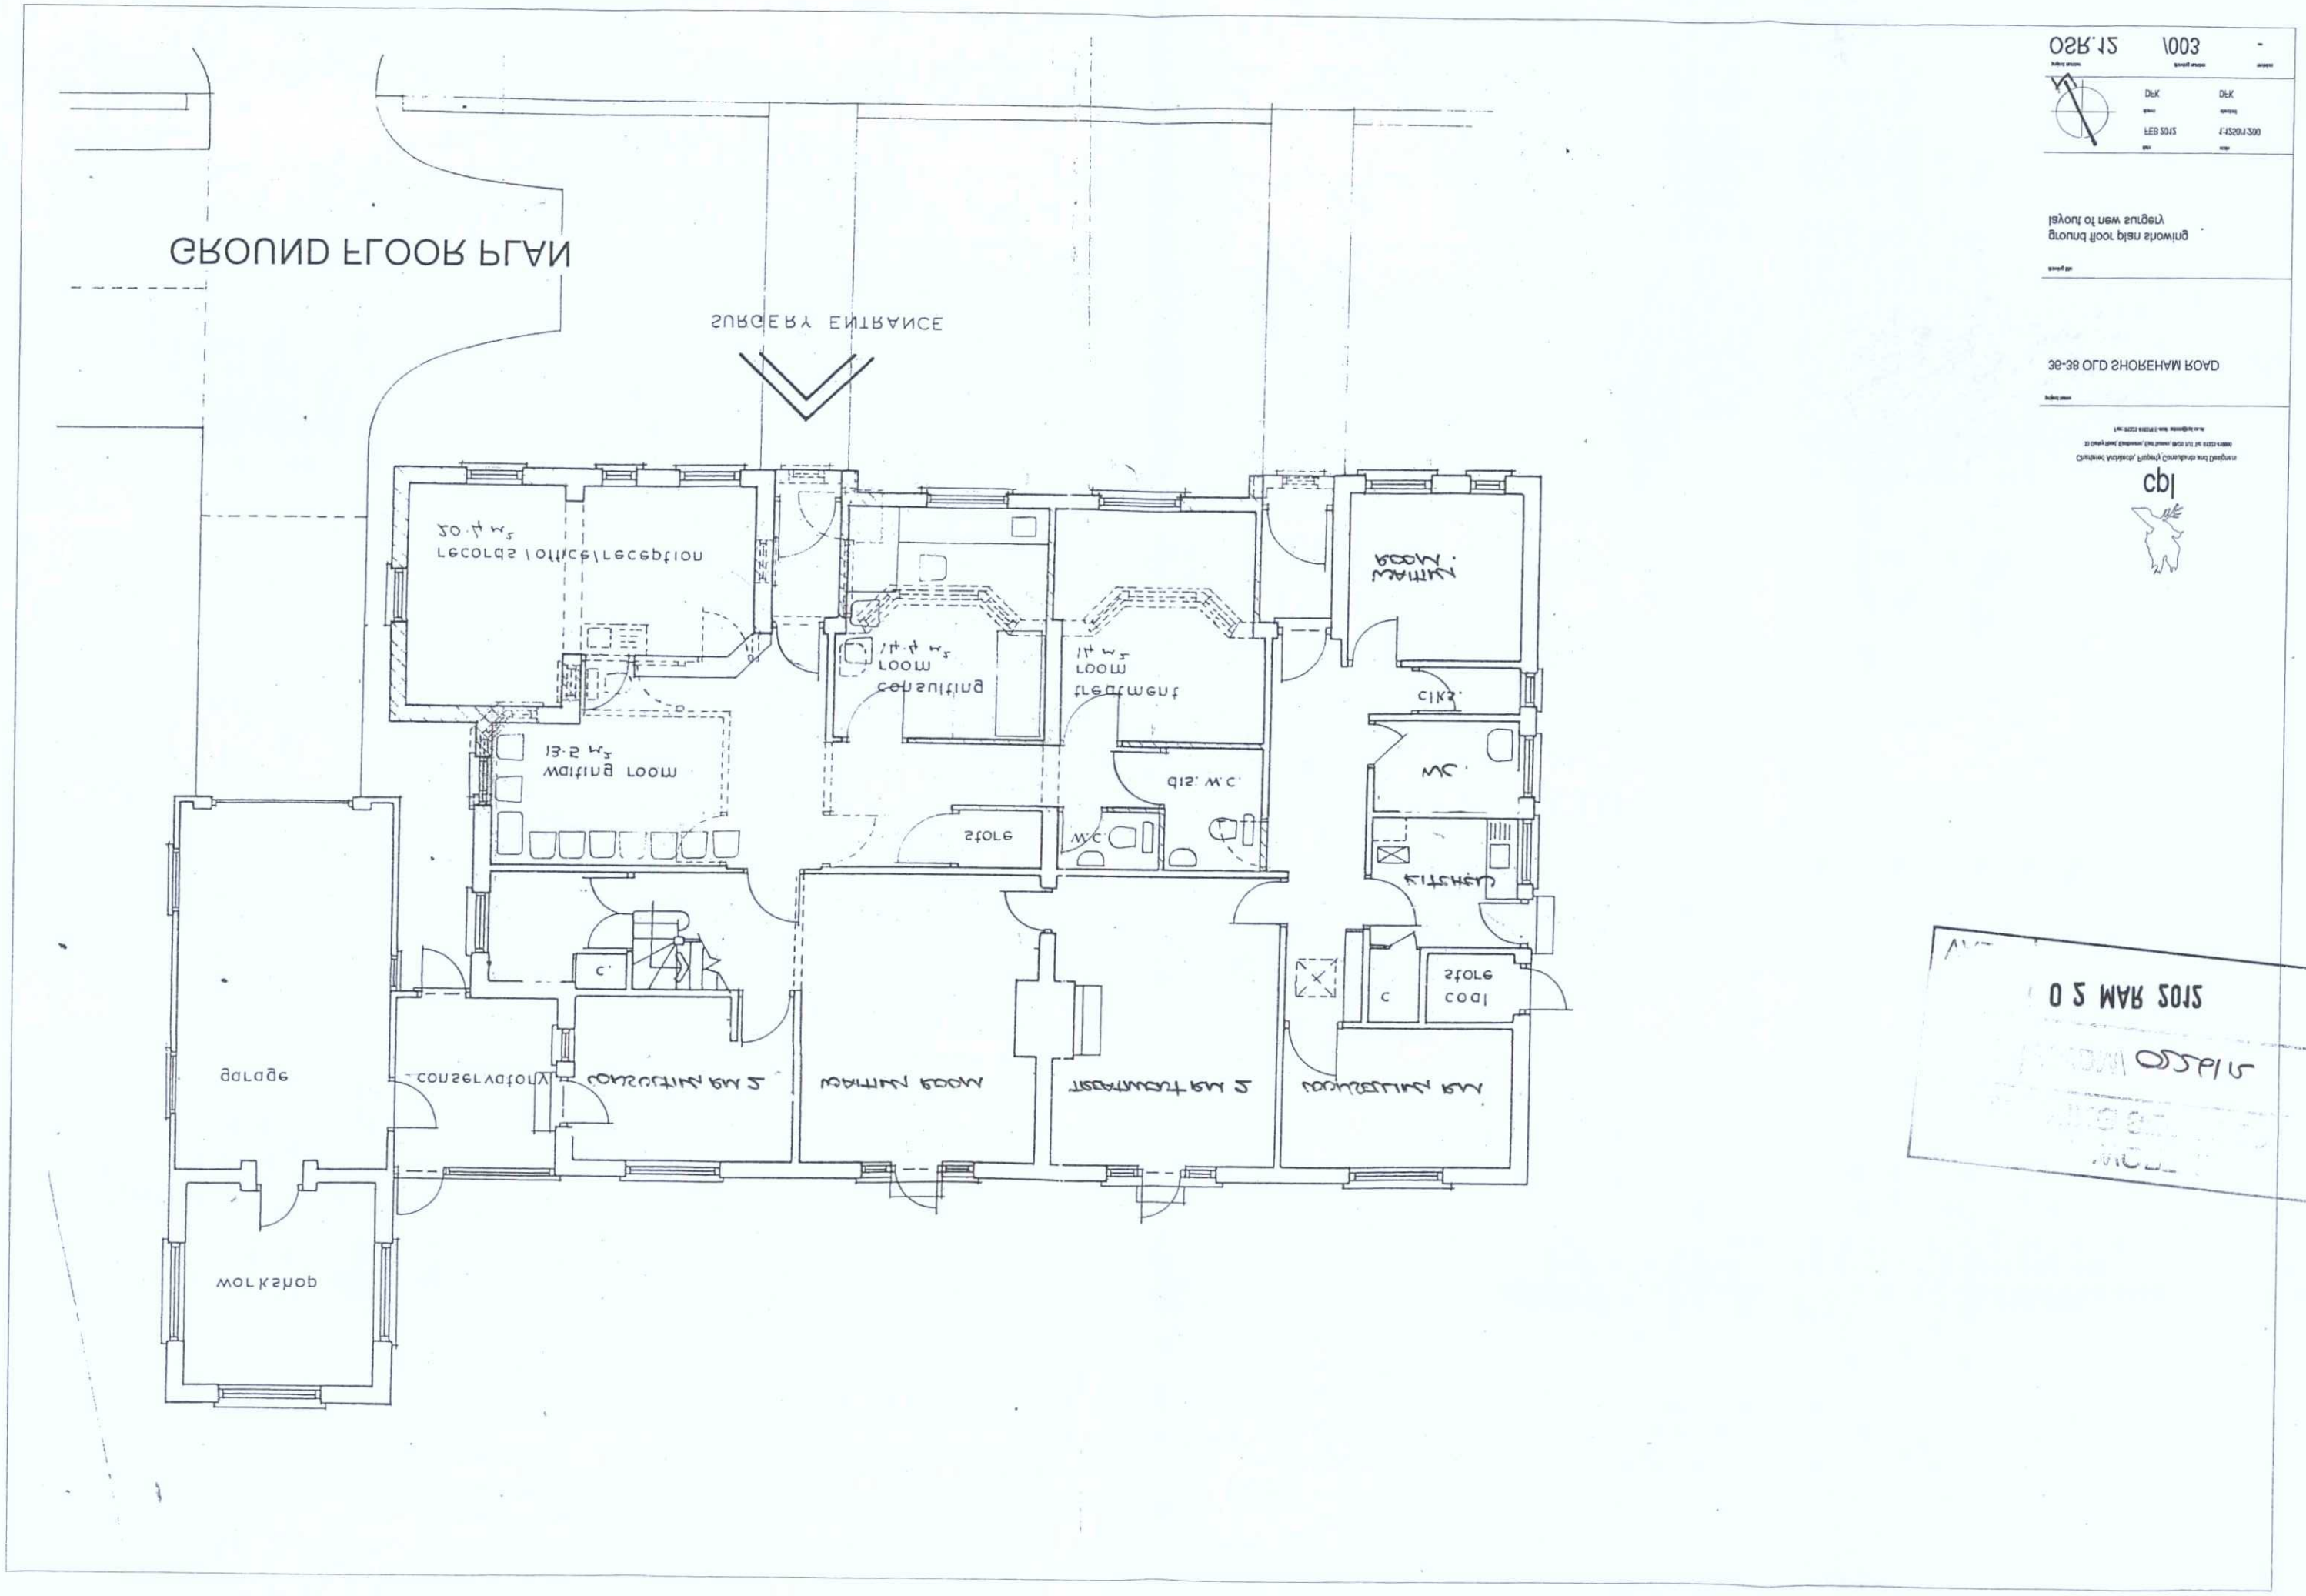
GROUND FLOOR PLAN
SURGERY ENTRANCE
records / office / reception
20.4 m²
waiting room
13.5 m²
consulting room
14.4 m²
treatment room
14 m²
store
W.C.
dis. W.C.
WC
clks.
store
coal
garage
conservatory
workshop
Cpl
Chartered Architects, Property Consultants and Designers
Ground floor plan showing
layout of new surgery
35-38 OLD SHOREHAM ROAD
DFK
DFK
FEB 2015
1:150/1:200
OSR.12
1003
-
2 MAR 2015