Filename - SO_07321_OVERVIEW_Rev 3

ADDITIONAL

ADUR & WORTHING PLANNING SERVICES	
PLAN	AWDM\ 106318
DATE VALID	Rec: 12/11/18

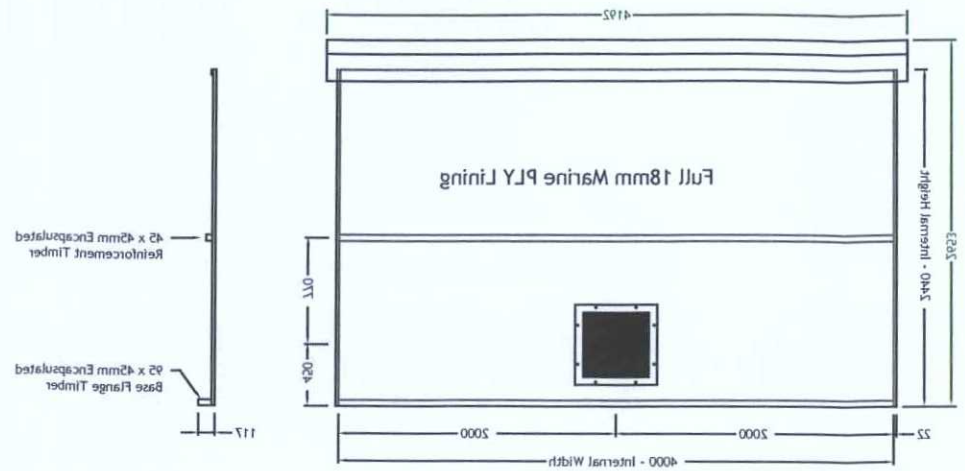

RH & LH SIDE ELEVATIONS

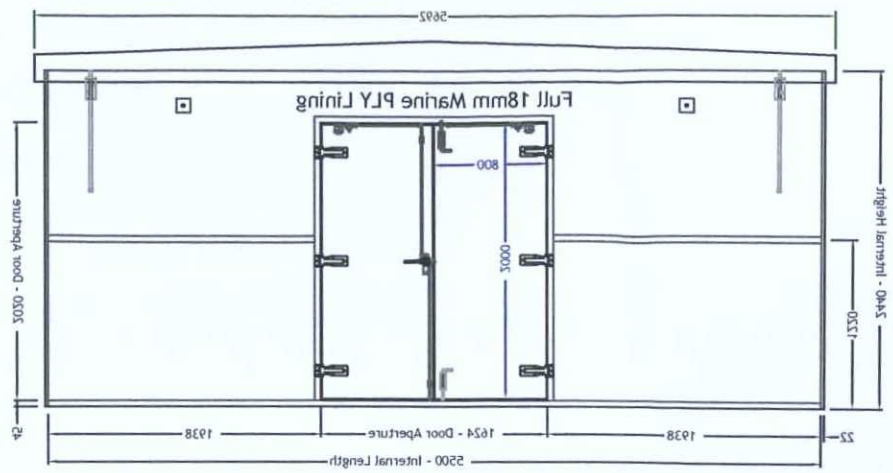

FRONT ELEVATION

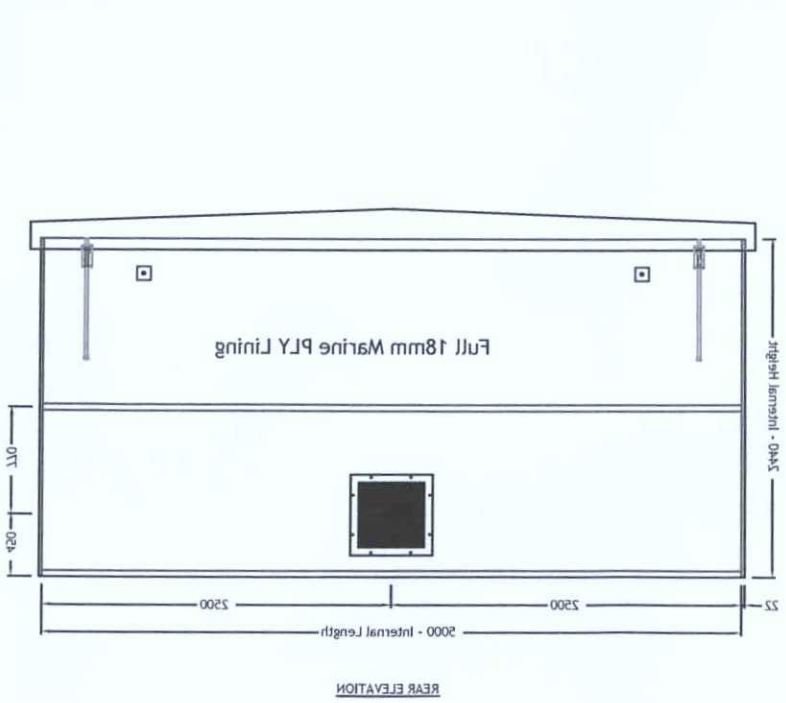

REAR ELEVATION

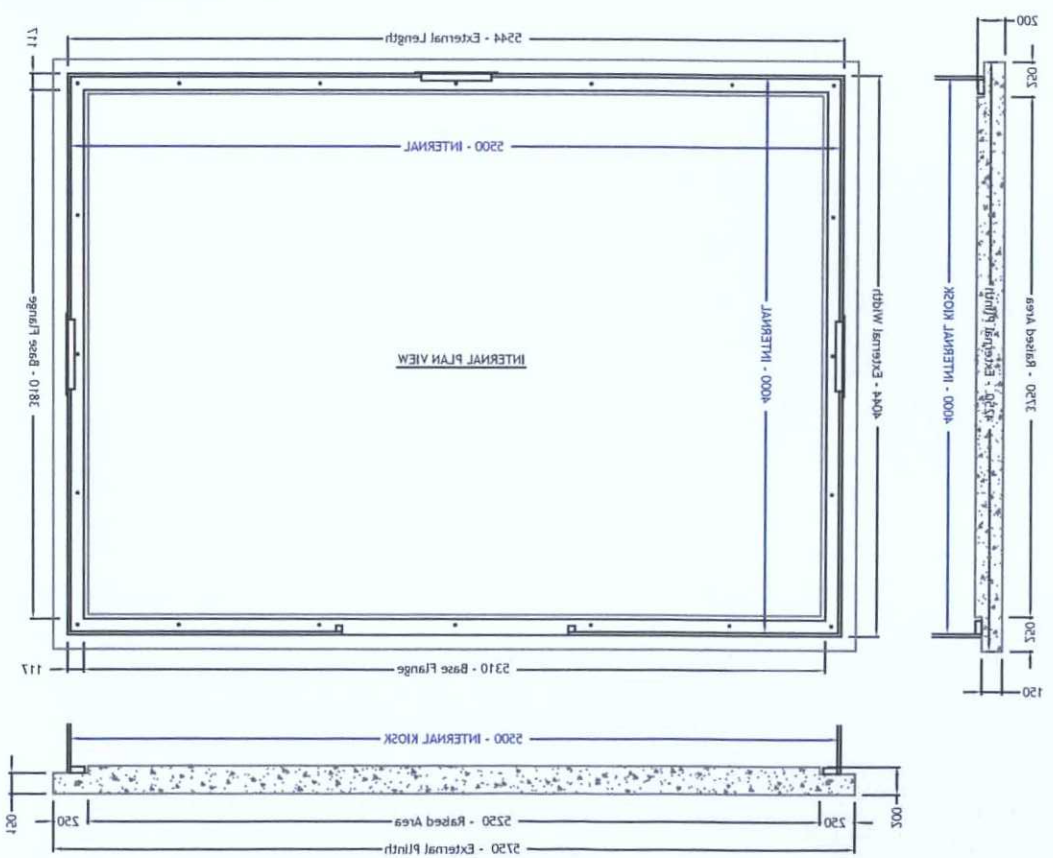

Kingsley QC Tick box:

- ☐ Dimensions: 5500 x 4000 x 2440mm (Internal) Standard Construction - One Piece
- ☐ Finish: External - Textured Colour - 10 A 05 - Goosewing Grey Internal - White Resin Flocoat
- ☐ Doors: 1 off Double Door Sets - Each Leaf - 800 x 2000mm Colour - Textured 10 A 05 - Goosewing Grey
- ☐ Lock Type: 3 Way L Handle Locking Mechanism c\w Stainless Steel Padlockable L Handle
- ☐ Vents: 3 off 500 x 500mm Louvre Vents, Positioned Low c\w 50mm Soffit Ventilation
- ☐ Roof Type: Dual Pitch c\w Explosion Relief Colour - Textured - 10 A 05 - Goosewing Grey
- ☐ Extras: Full Marine PLY Lining to all internal walls

Rev	Description	Drawn	By
3	Size of kiosk increased	PW	08.10.18

Kingsley Plastics Limited

Western Barn Industrial Park, Hatherleigh Road, Winkleigh, Devon. EX19 8AP

T: 01837 83154 F: 01837 83529 Sales@kingsleyplastics.co.uk www.kingsleyplastics.co.uk

Customer:	Project Name:
PillBeam	Lady Bee, Shoreham Port

Drawing Title:
GRP Heavy Duty kiosk
General Arrangement

Drawing No:
SO-07321 - Overview

Scale:	Sheet:	Status:
Do NOT Scale	1 of 1	For Approval

LIFTING ARRANGEMENT DETAIL

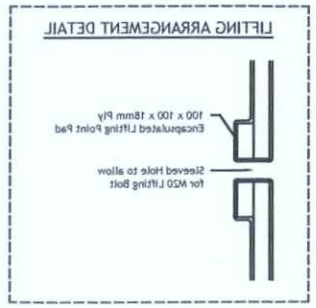

GROUND FIXING DETAIL

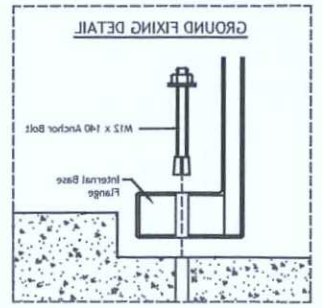

Kingsley Plastics Drawing Control		
Quote REF:	QN-000293 Rev1	
	Checked by	Checked date
Commercial Check		
Engineering Check		
Clear To Build		
As Built		

External Dimensions (At largest point) For Transportation Purposes	
Max External Length	5692mm
Max External Width	4192mm
Max External Height (At Roof Apex)	2653mm
Approx. Weight	2302kg
Lifting Eyes - Visual AND Physical Check	