


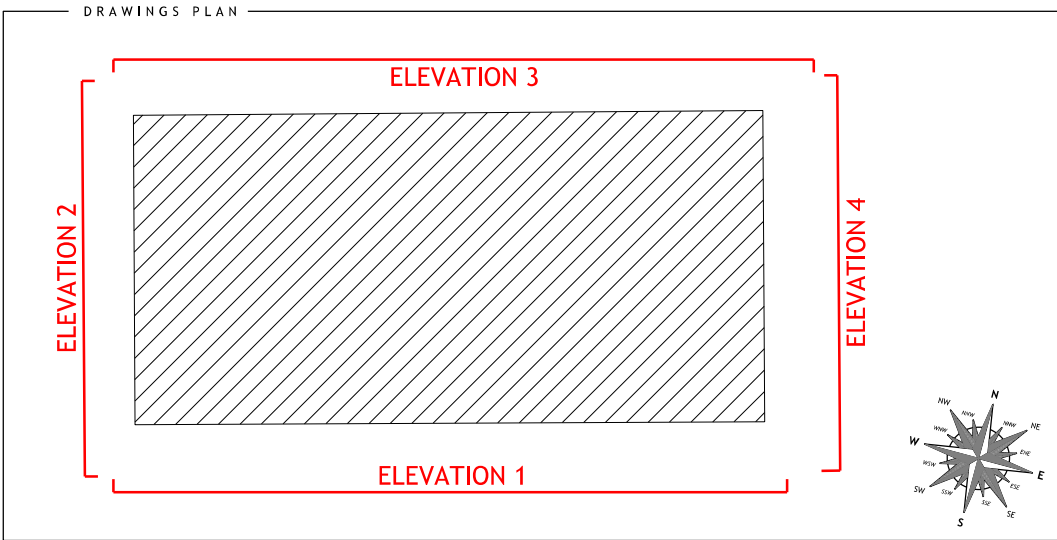

ADDITIONAL INFO

Coordinates Z referenced to Benchmark(BM)
Coordinates XY referenced to OS using RTK GPS

ST GEORGES CH S ANG SE FACE
6.511m

50°48'45.4"N 0°21'32.4"W


LEGEND

LEVEL FOR PLAN AND OVERHEAD DETAILS

ASSUMED LINES

AREA REPORT

	sq m	sq ft
ELEVATION 4		
Render area	173.25	1864.85
Ruberoid area	30.83	331.85
Concrete area	1.02	10.98
TOTAL	205.1	2 207.68

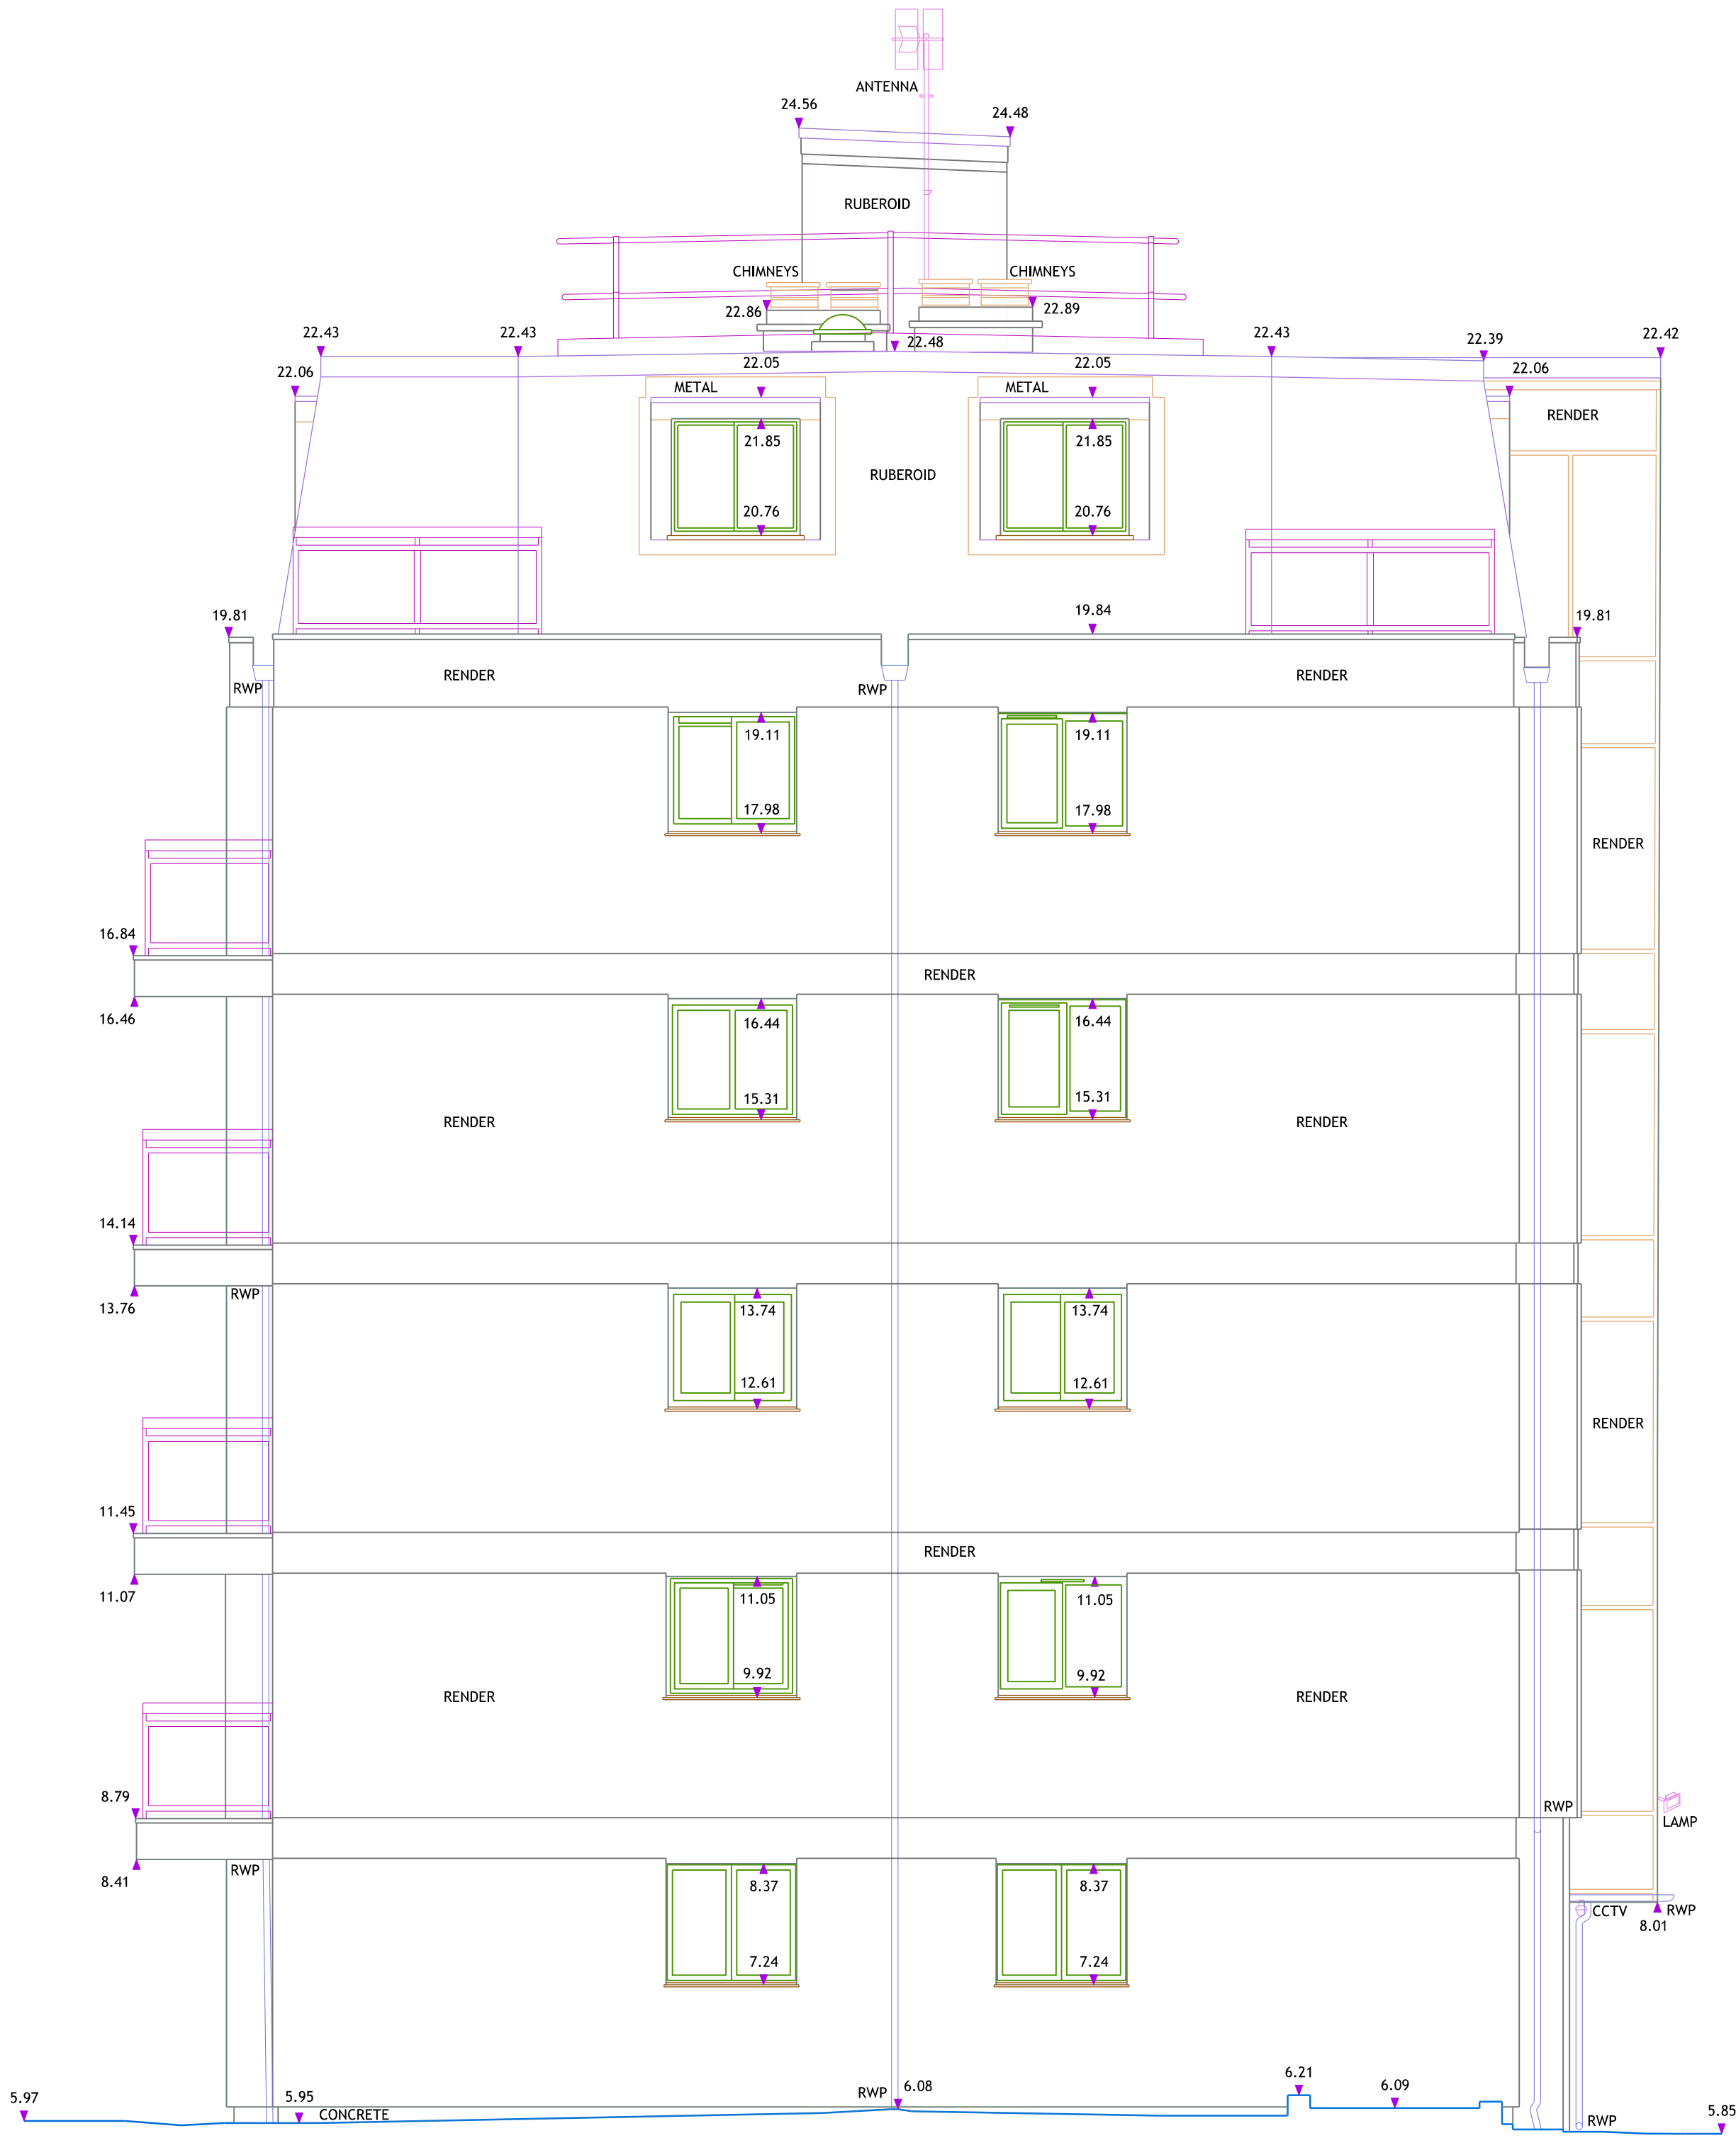

DATUM 4.00
ELEVATION 4

Scale 1:50

SCALE WITH CAUTION AS DISTORTION CAN OCCUR
All dimensions to be checked on site prior to the commencement of works

CONTRACTOR

3Deling
6 Artichoke Mews
Artichoke Place
London SE5 8TS
WWW.3DELING.COM

CLIENT

Hampton Court Worthing Ltd c/o
Cladding Consulting

SITE - ADDRESS

Hampton Court, Brighton Rd,
Worthing BN11 2EF

PROJECT NAME

250118-Hampton-Court-Brighton-Road-117

DRAWN BY

M. Mytsawka

CHECKED BY

M. Kobryn

DRAWING NAME

Elevation 4

DATE

04.2025

SCALE

1:50

DRAWING NUMBER

250118_04

THE SURVEY
ASSOCIATION
FULL MEMBER