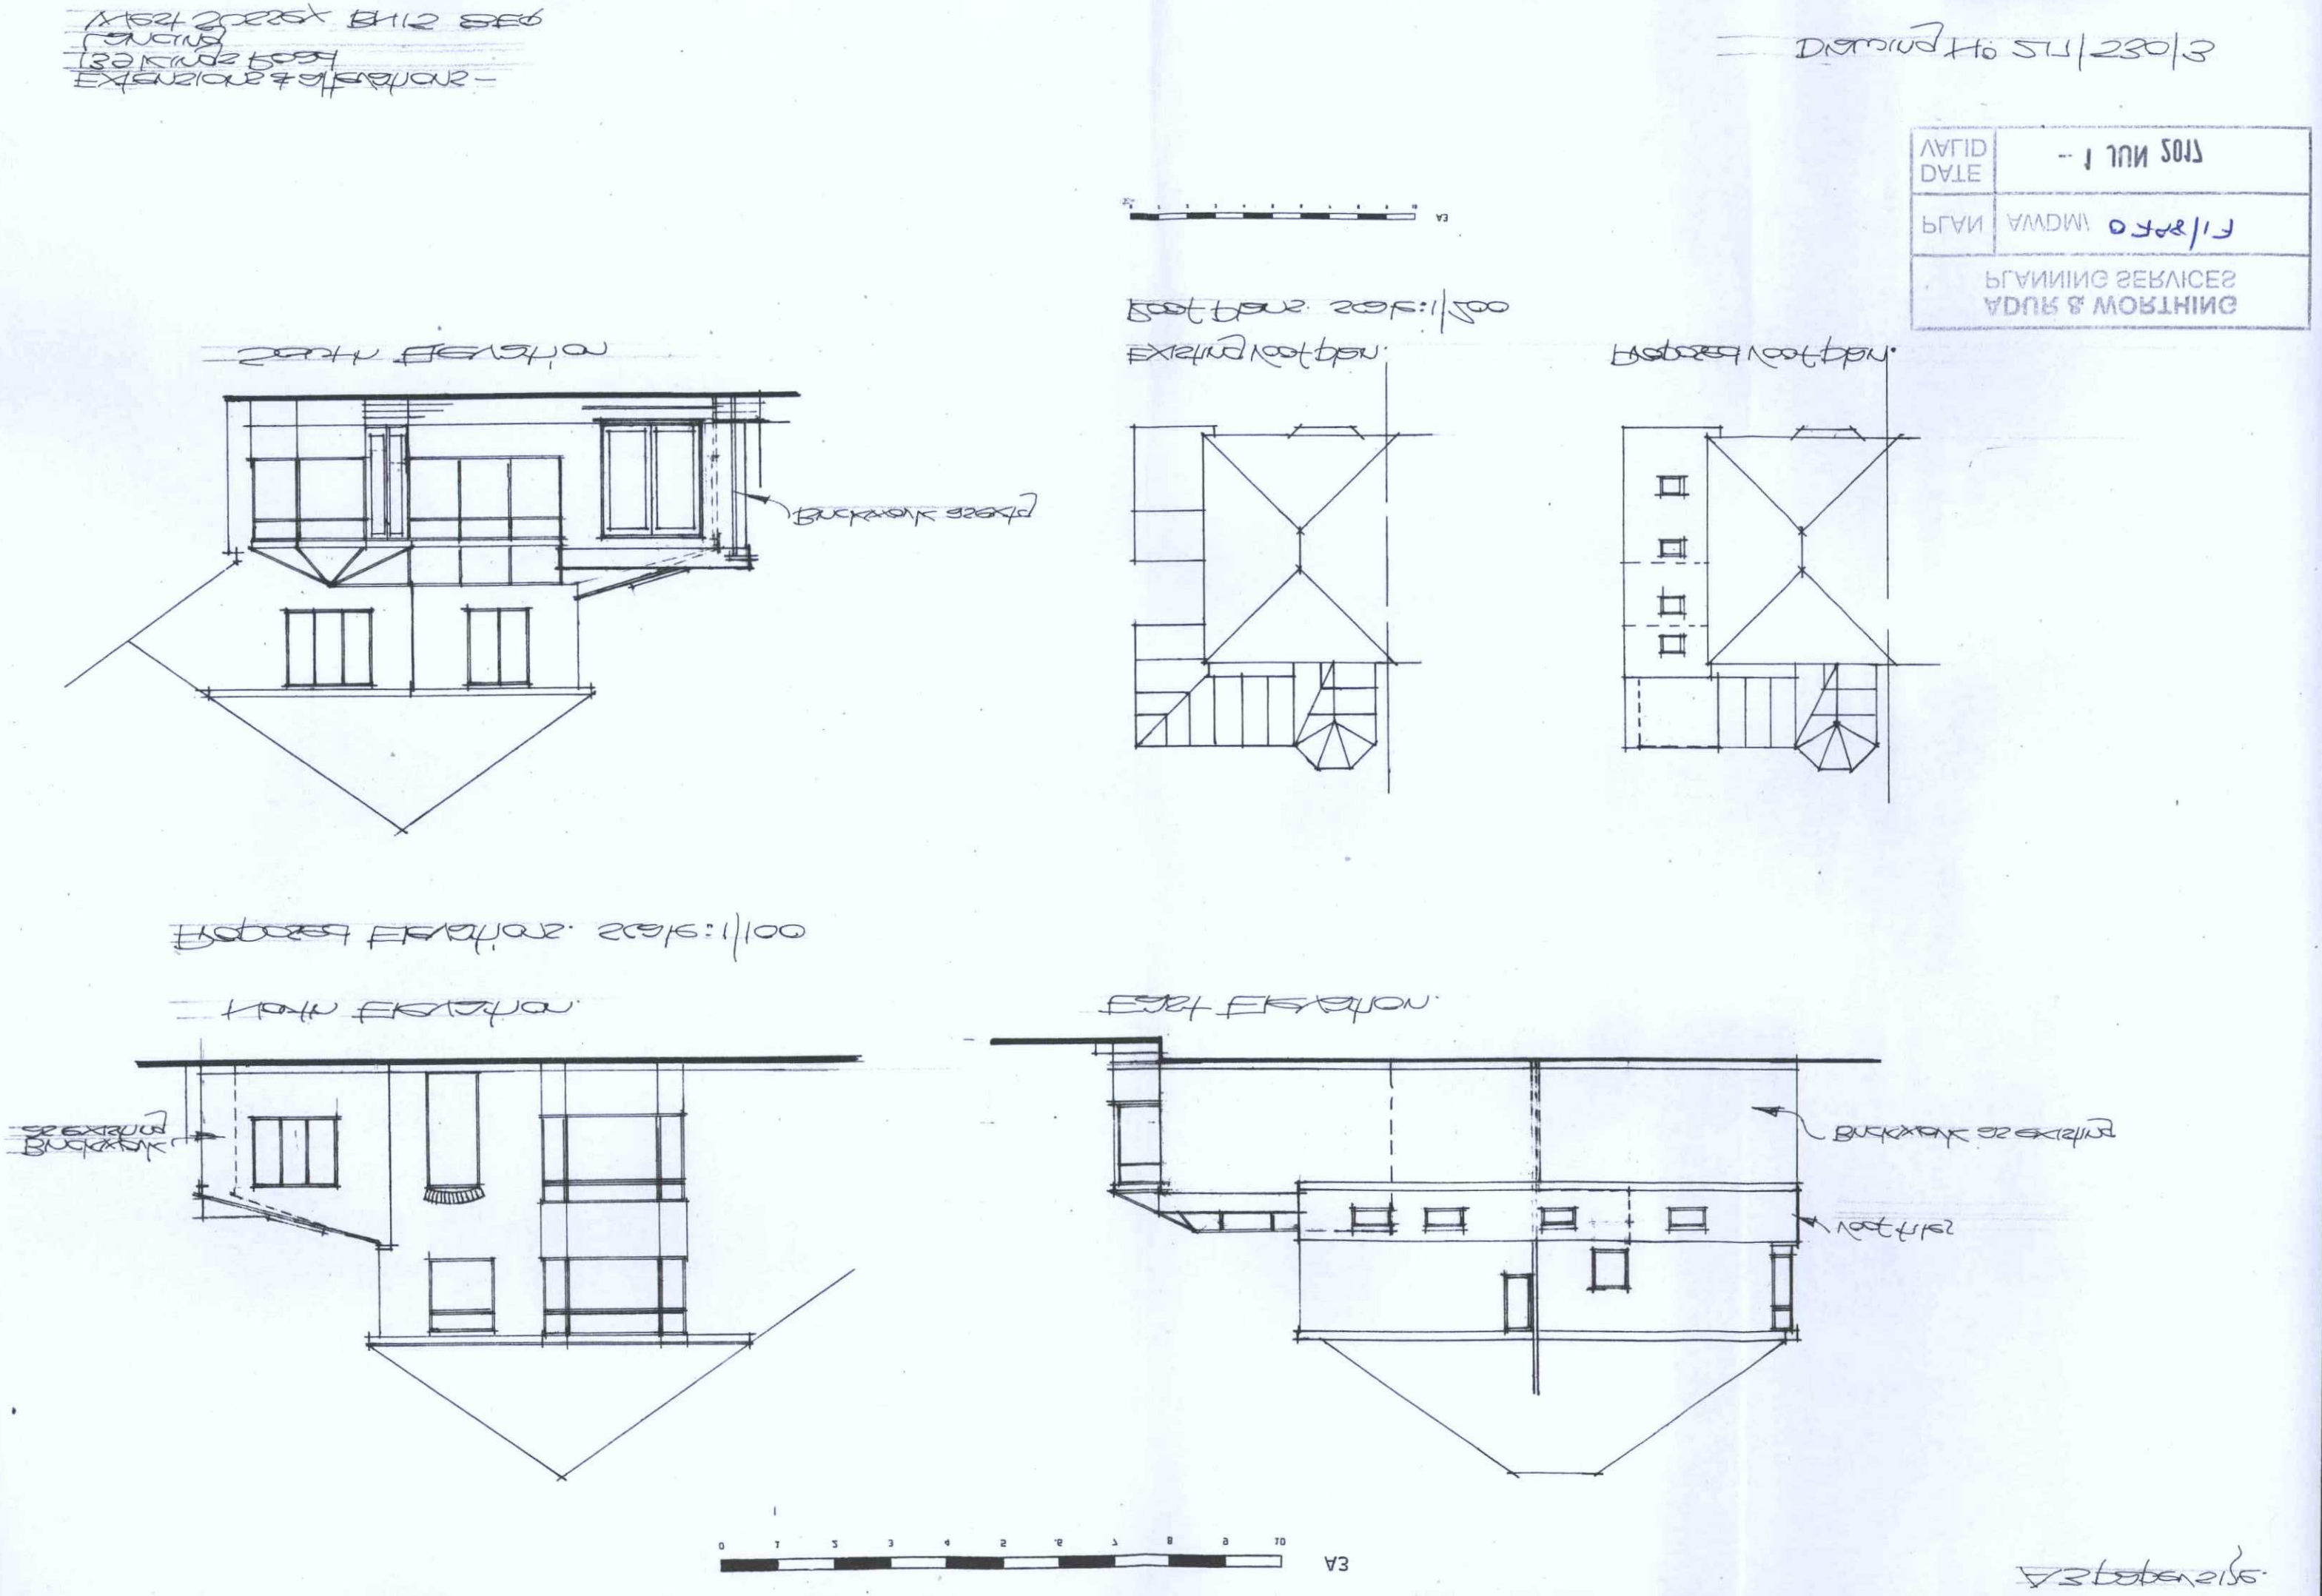

Drawing No 511/230/3
ADUR & WORTHING
PLANNING SERVICES
PLAN
AWDM
DATE
VALID
Existing roof plan
Proposed roof plan
South Elevation
Proposed Elevation
North Elevation
East Elevation
Brickwork
Roof tiles
A3