1:100
0 2.5 5 7.5 10
Scale in Meters

1:50
0 1 2 3 4 5 6 7 8 9 10
Scale in Meters

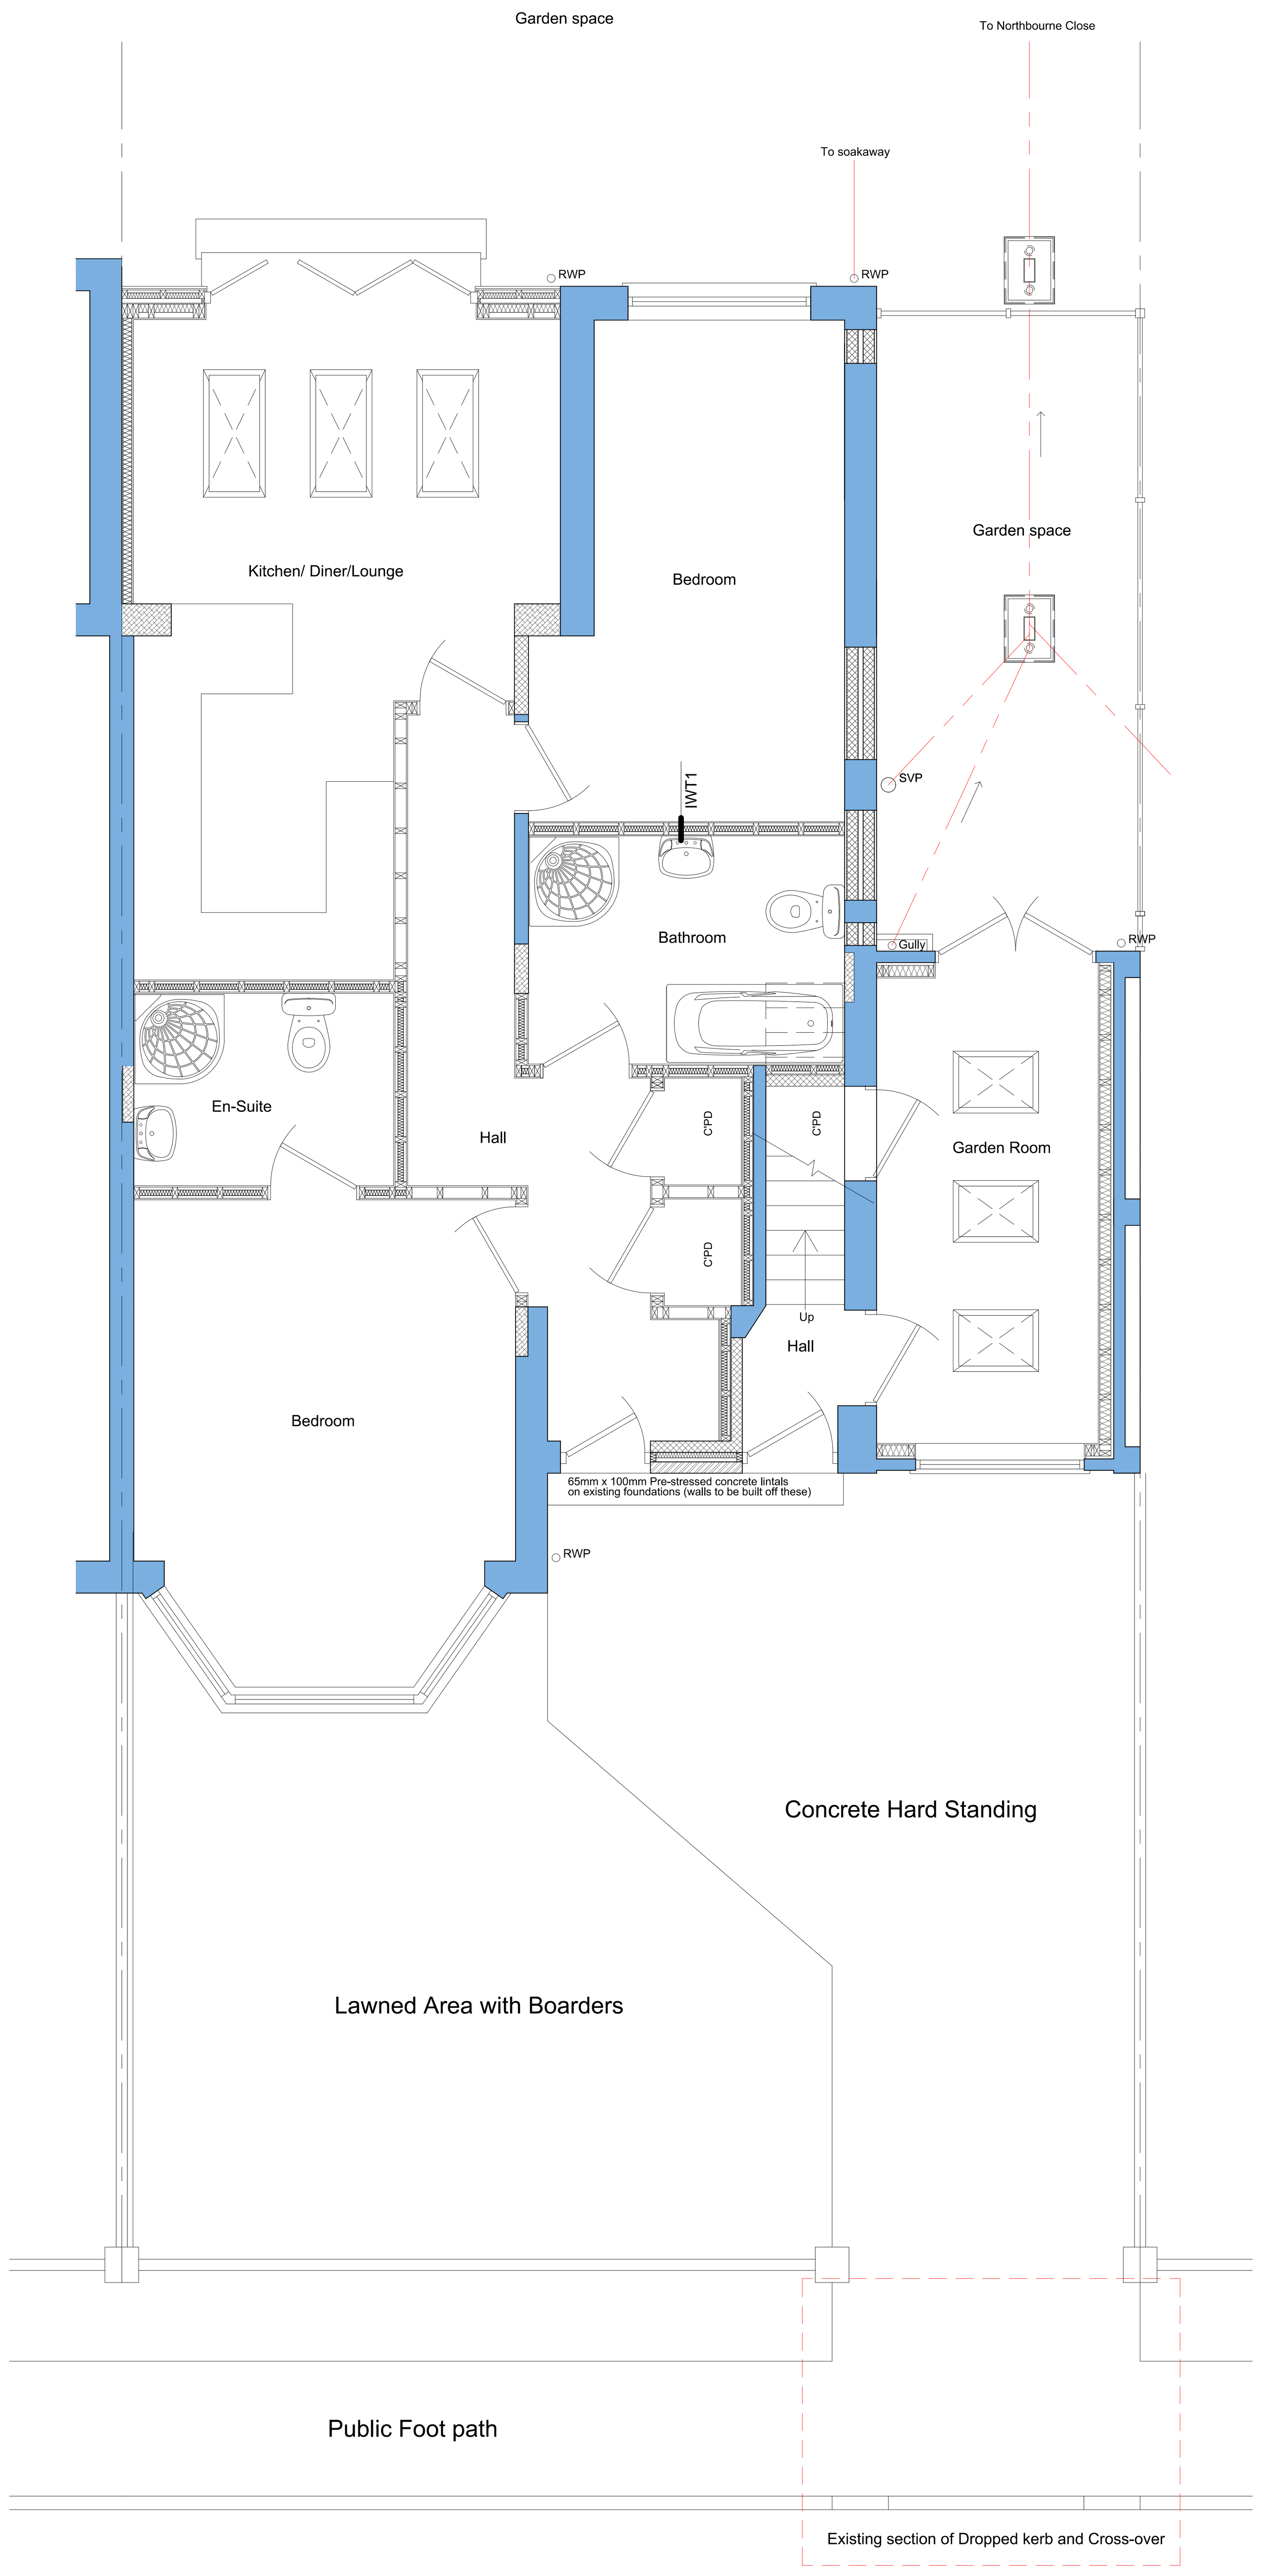

Existing Plan
Scale 1:50 @A1 / 1:100@A3

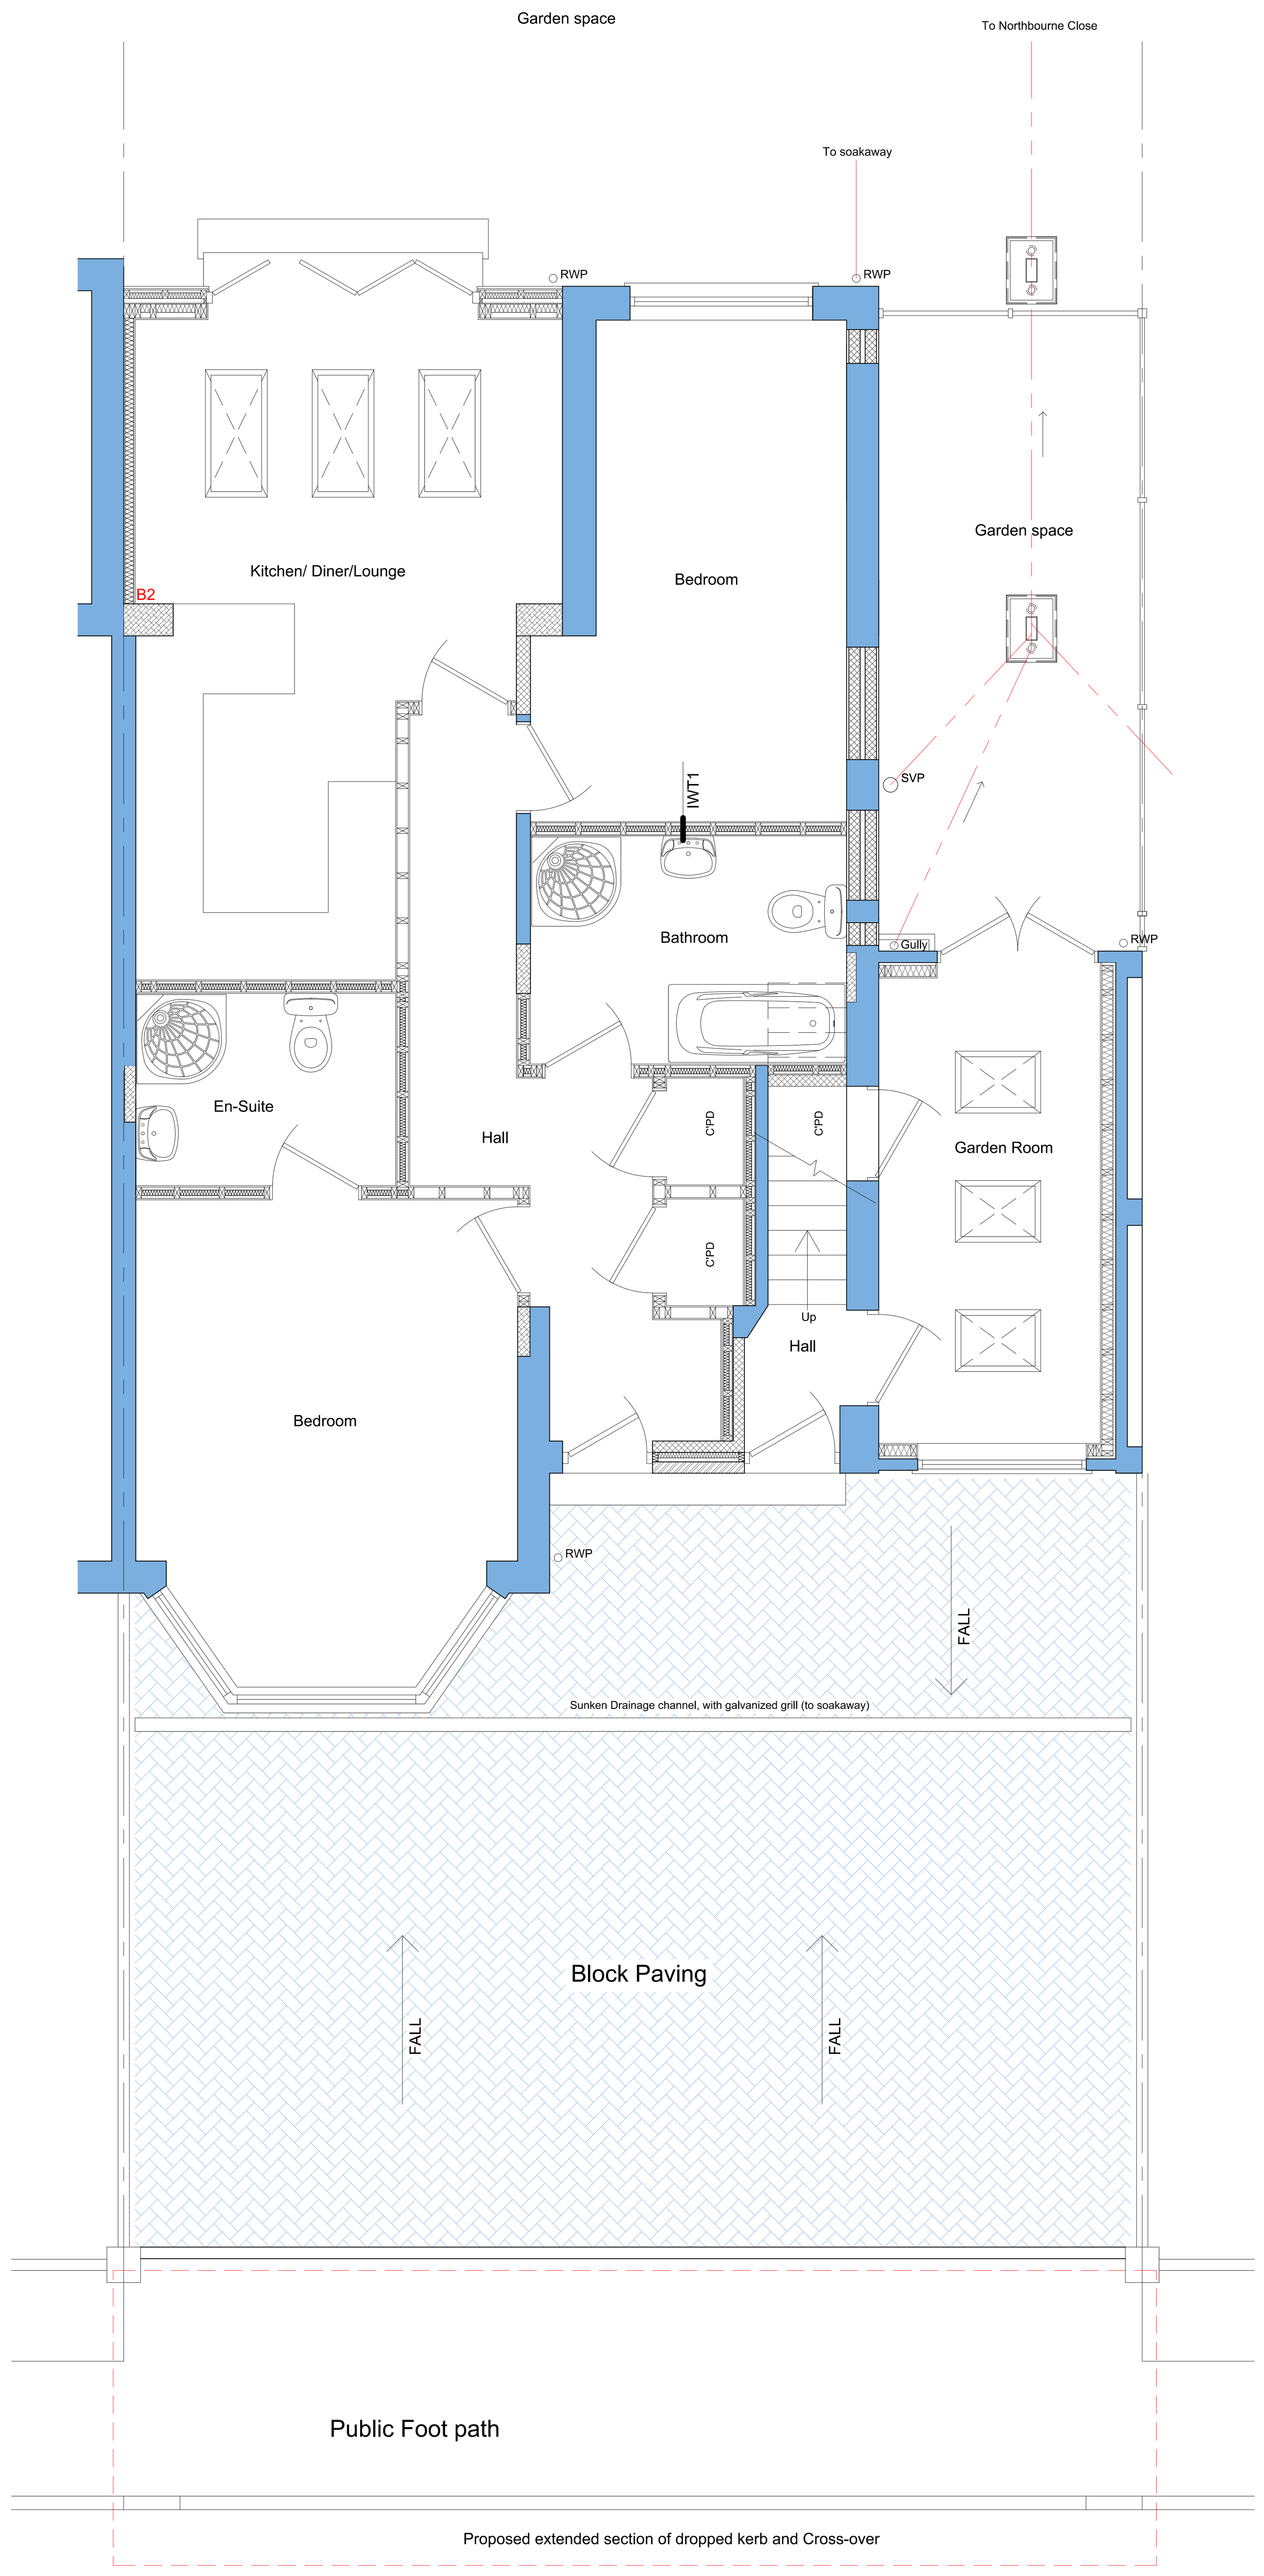

Proposed Plan
Scale 1:50 @A1 / 1:100@A3

Notes

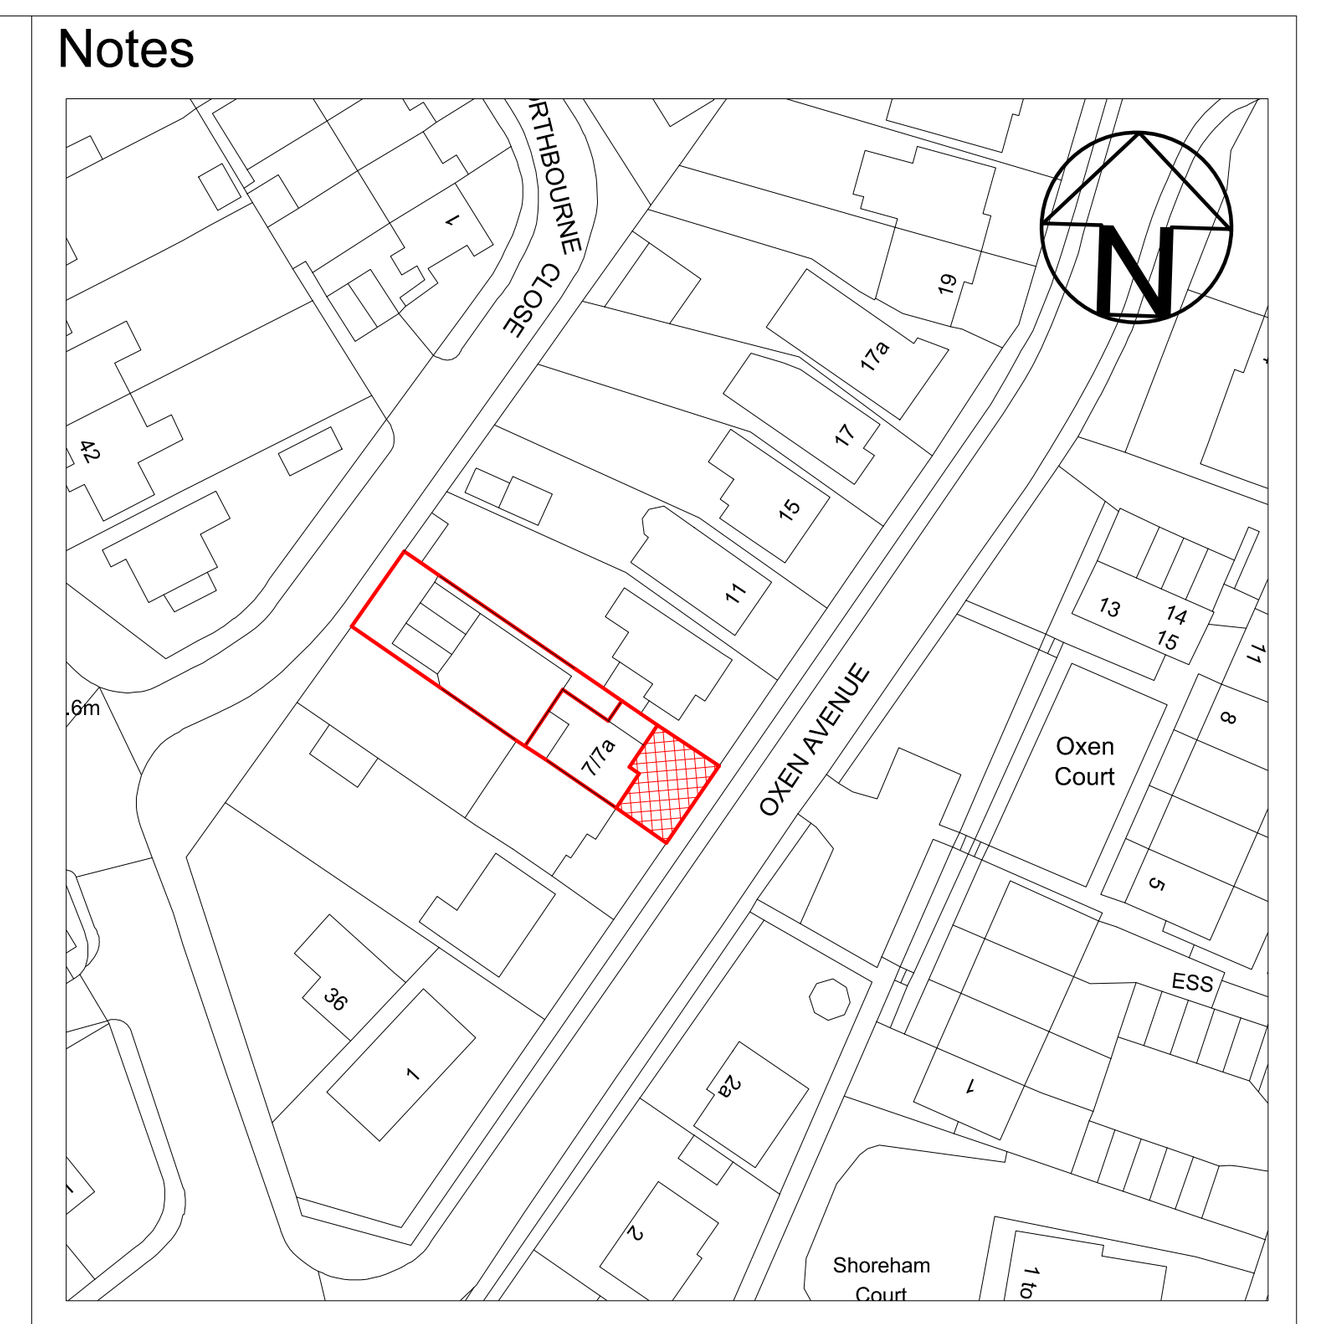

Location Plan (Proposed)
Scale 1:1250 @A1 / 1:2500@A3

1:1250
0 25 50 75 100
Scale in Meters

1:2500
0 50 100 150 200
Scale in Meters

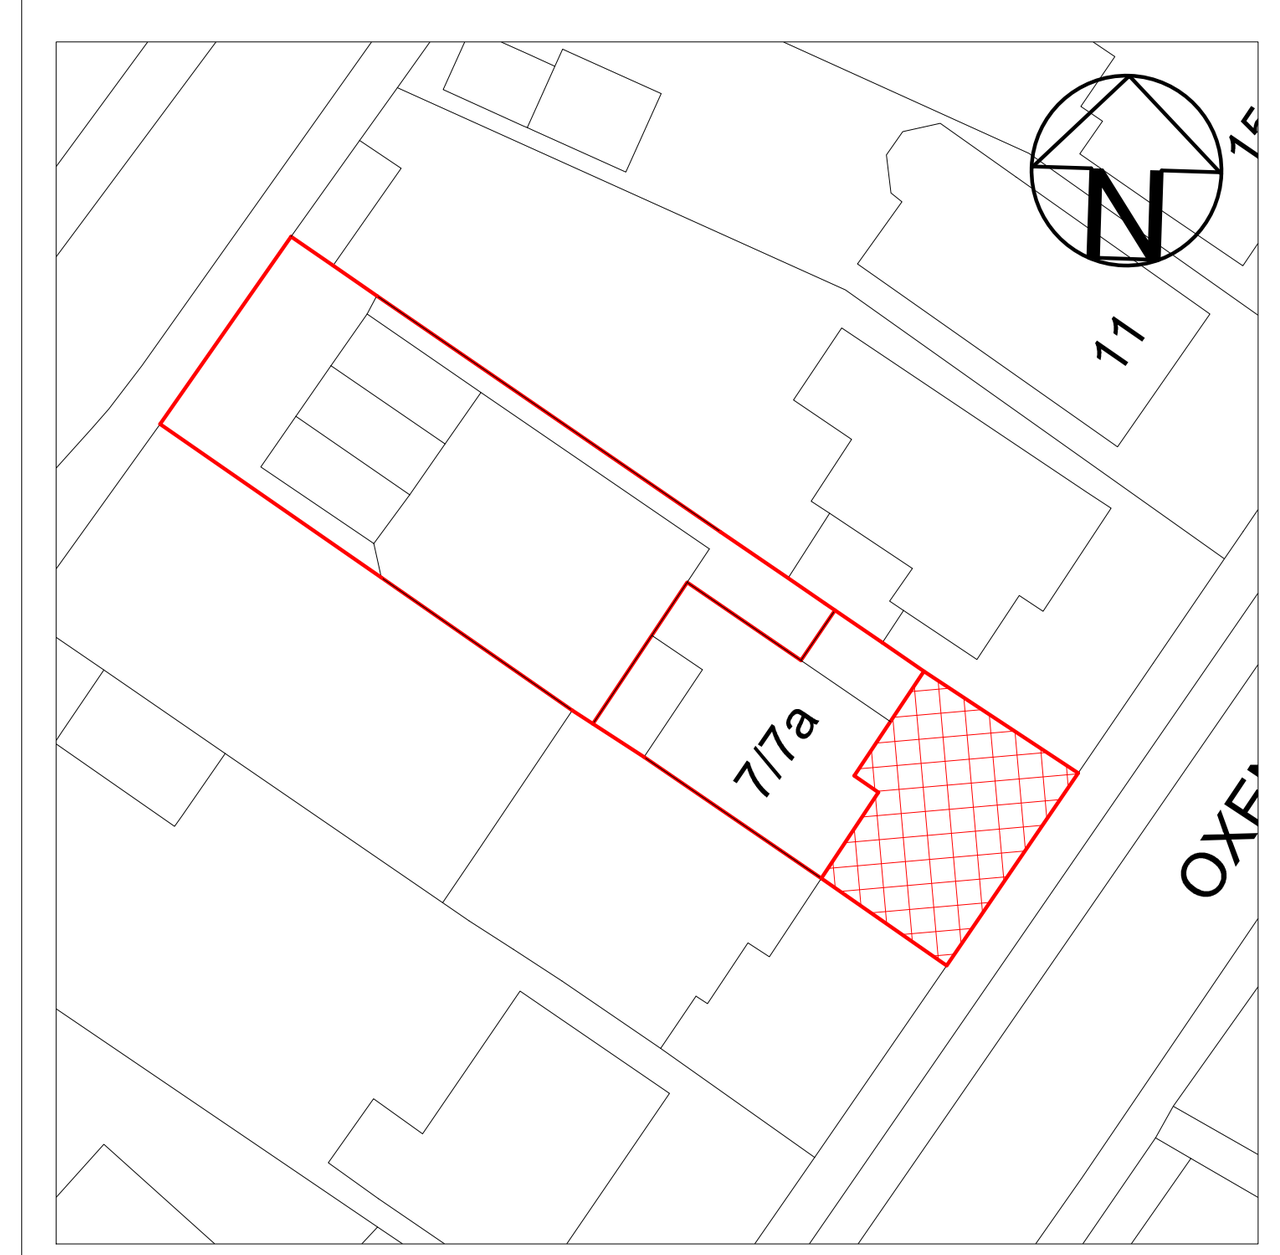

Site Plan (Proposed)
Scale 1:500 @A1 / 1:1000@A3

1:500
0 10 20 30 40
Scale in Meters

1:1000
0 25 50 75
Scale in Meters

Rev.	Date	Revision Detail / Comments

Amendments

Rob Shepherd Designs
Affordable Building Plans
87a Mile Oak Road, Portslade, Brighton, Sussex. BN41 2PJ
E.mail:- rob.brightonbuildingplans@gmail.com Tel:- 07917 331264 Web:- www.brightonbuildingplans.co.uk

Client.....
Will Machin

Project.....
7/7a Oxen Avenue, Shoreham

Drawing Title.....
Proposed Driveway & Dropped Kerb

DWG No..... 2016/01-12
Rev..... A
Drawn By..... RDS
Date..... 12.10.2016
Drawing Scale..... 1:50 / 1:100

Do Not Scale off Drawings
Check all Dimensions on site before all works are commenced
All Goods, Materials & Workmanship to conform with current Building Regs
© Copyright of Richley Design & Construction

Rob Shepherd Designs
rob.brightonbuildingplans@gmail.com Tel; 07917331264
87a Mile Oak Road, Portslade, Brighton. Sussex. BN41 2PJ