



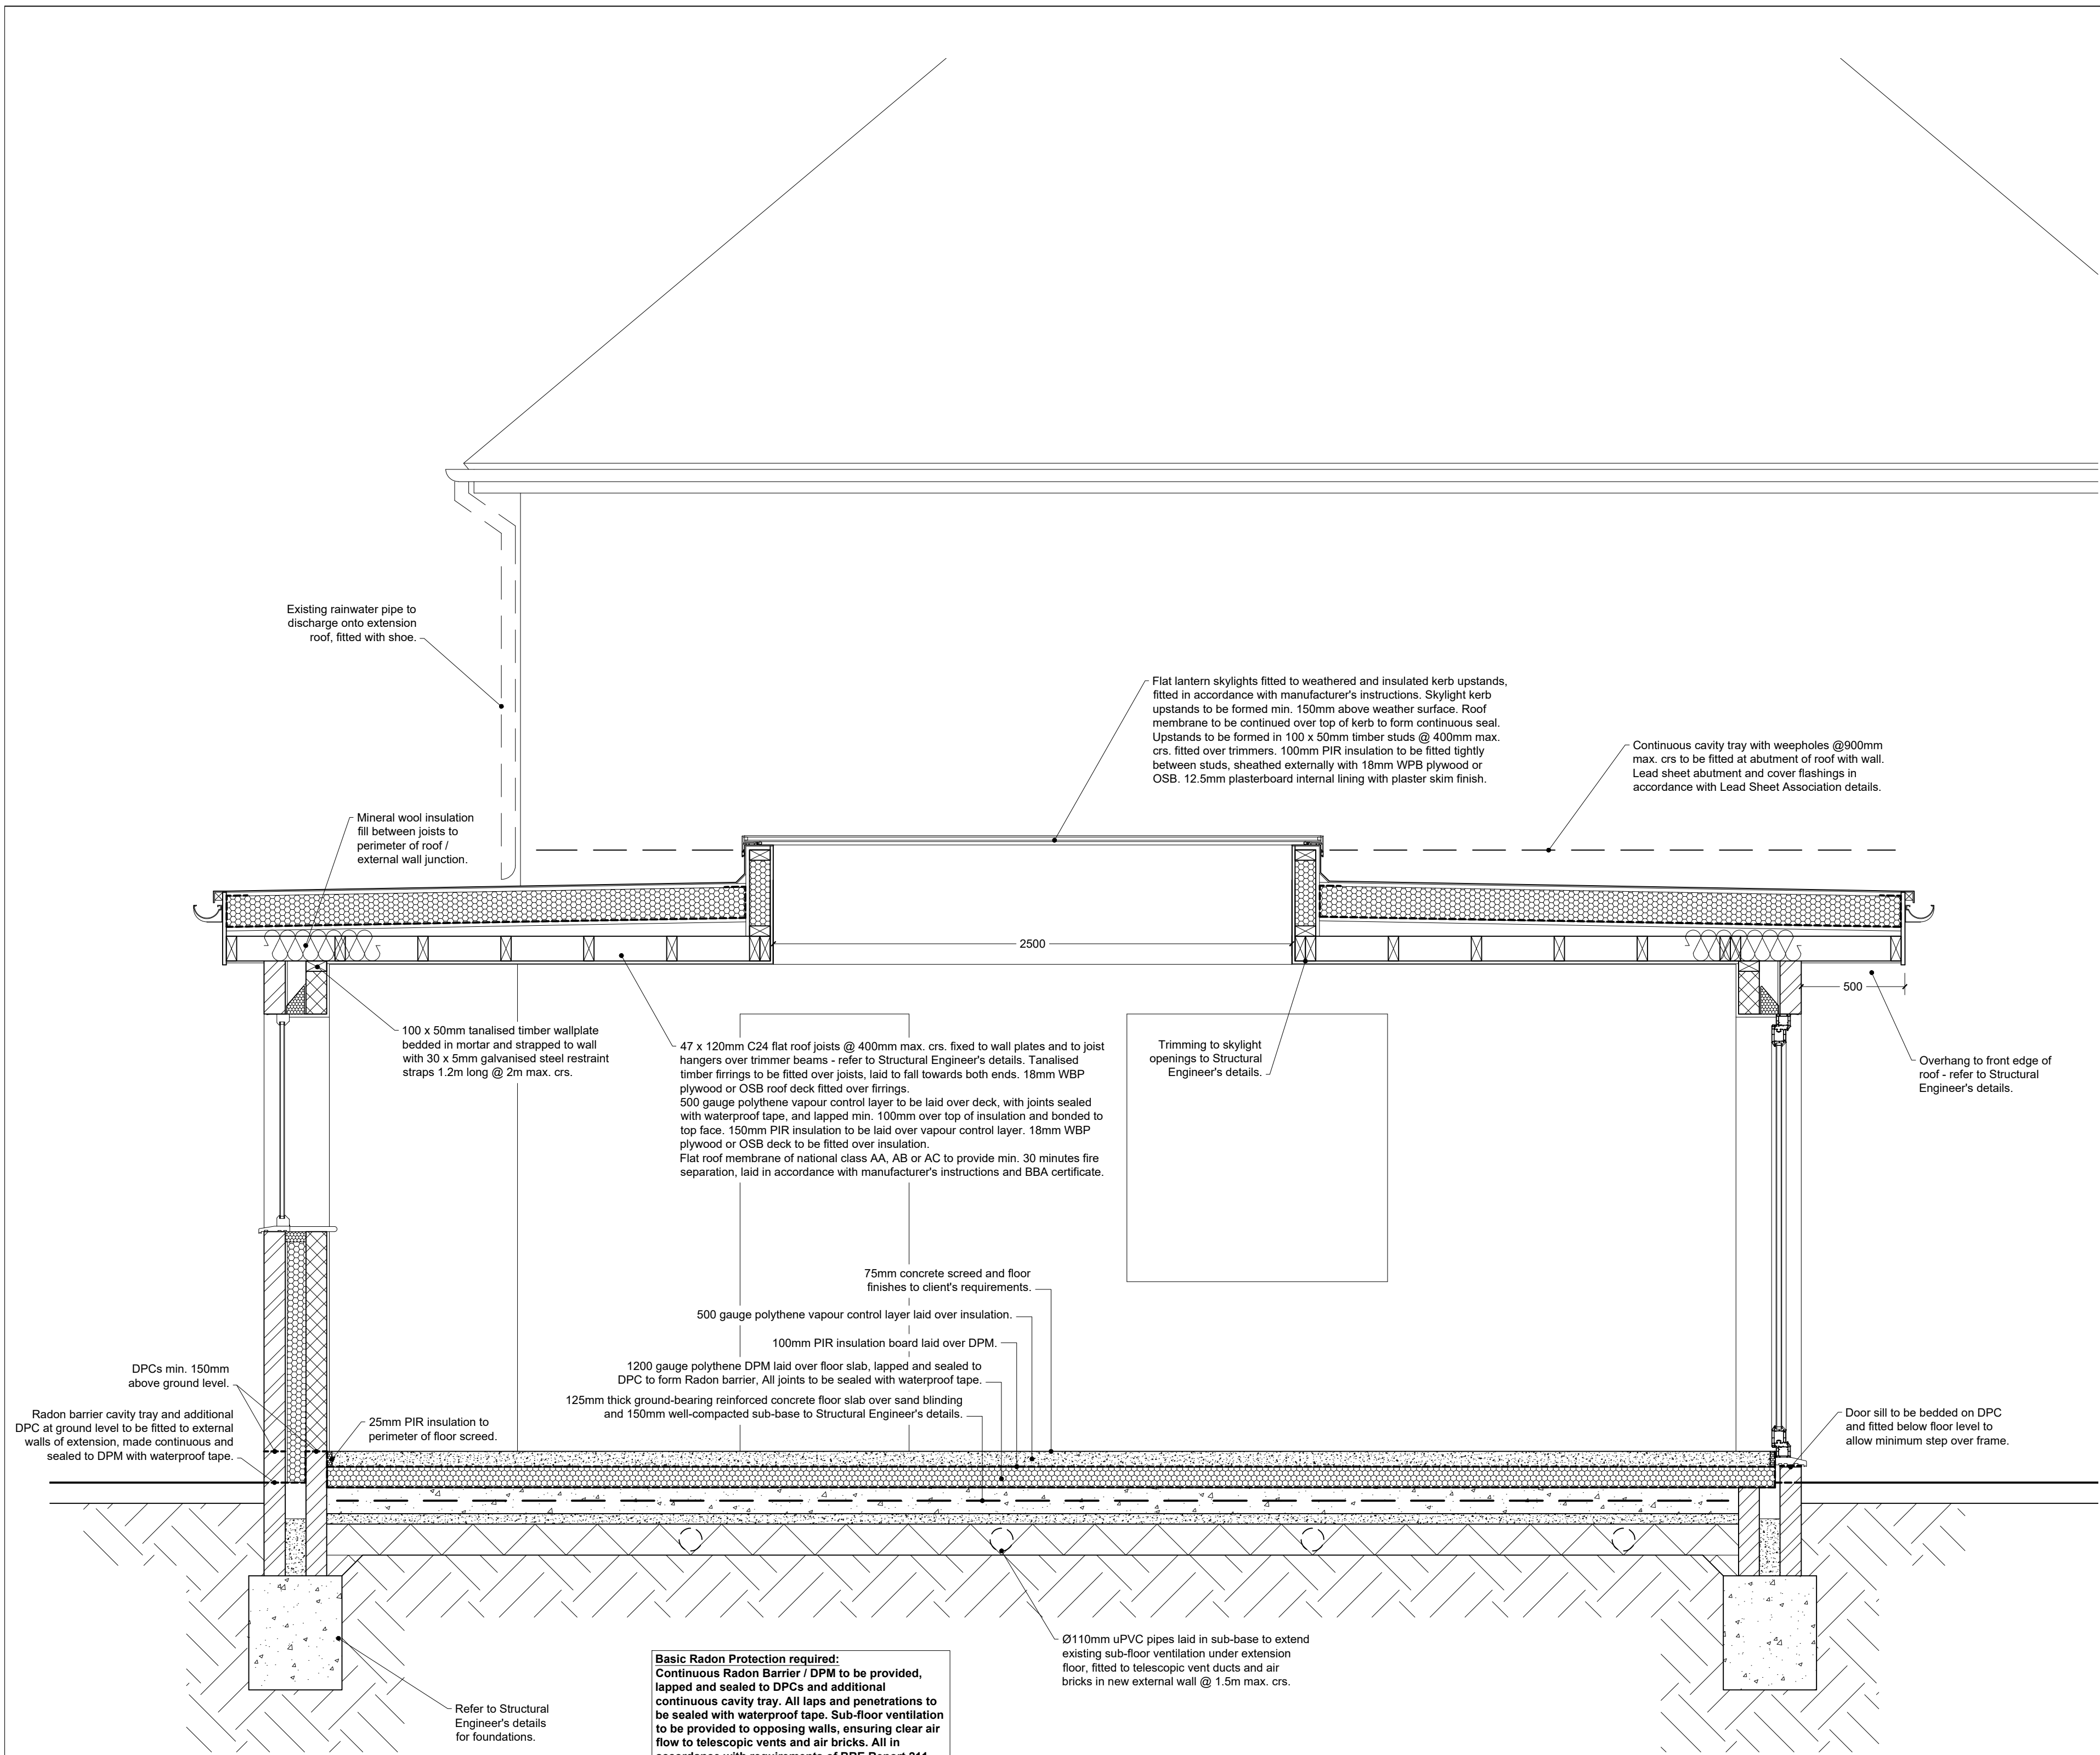

1 Section A-A
Scale: 1:20

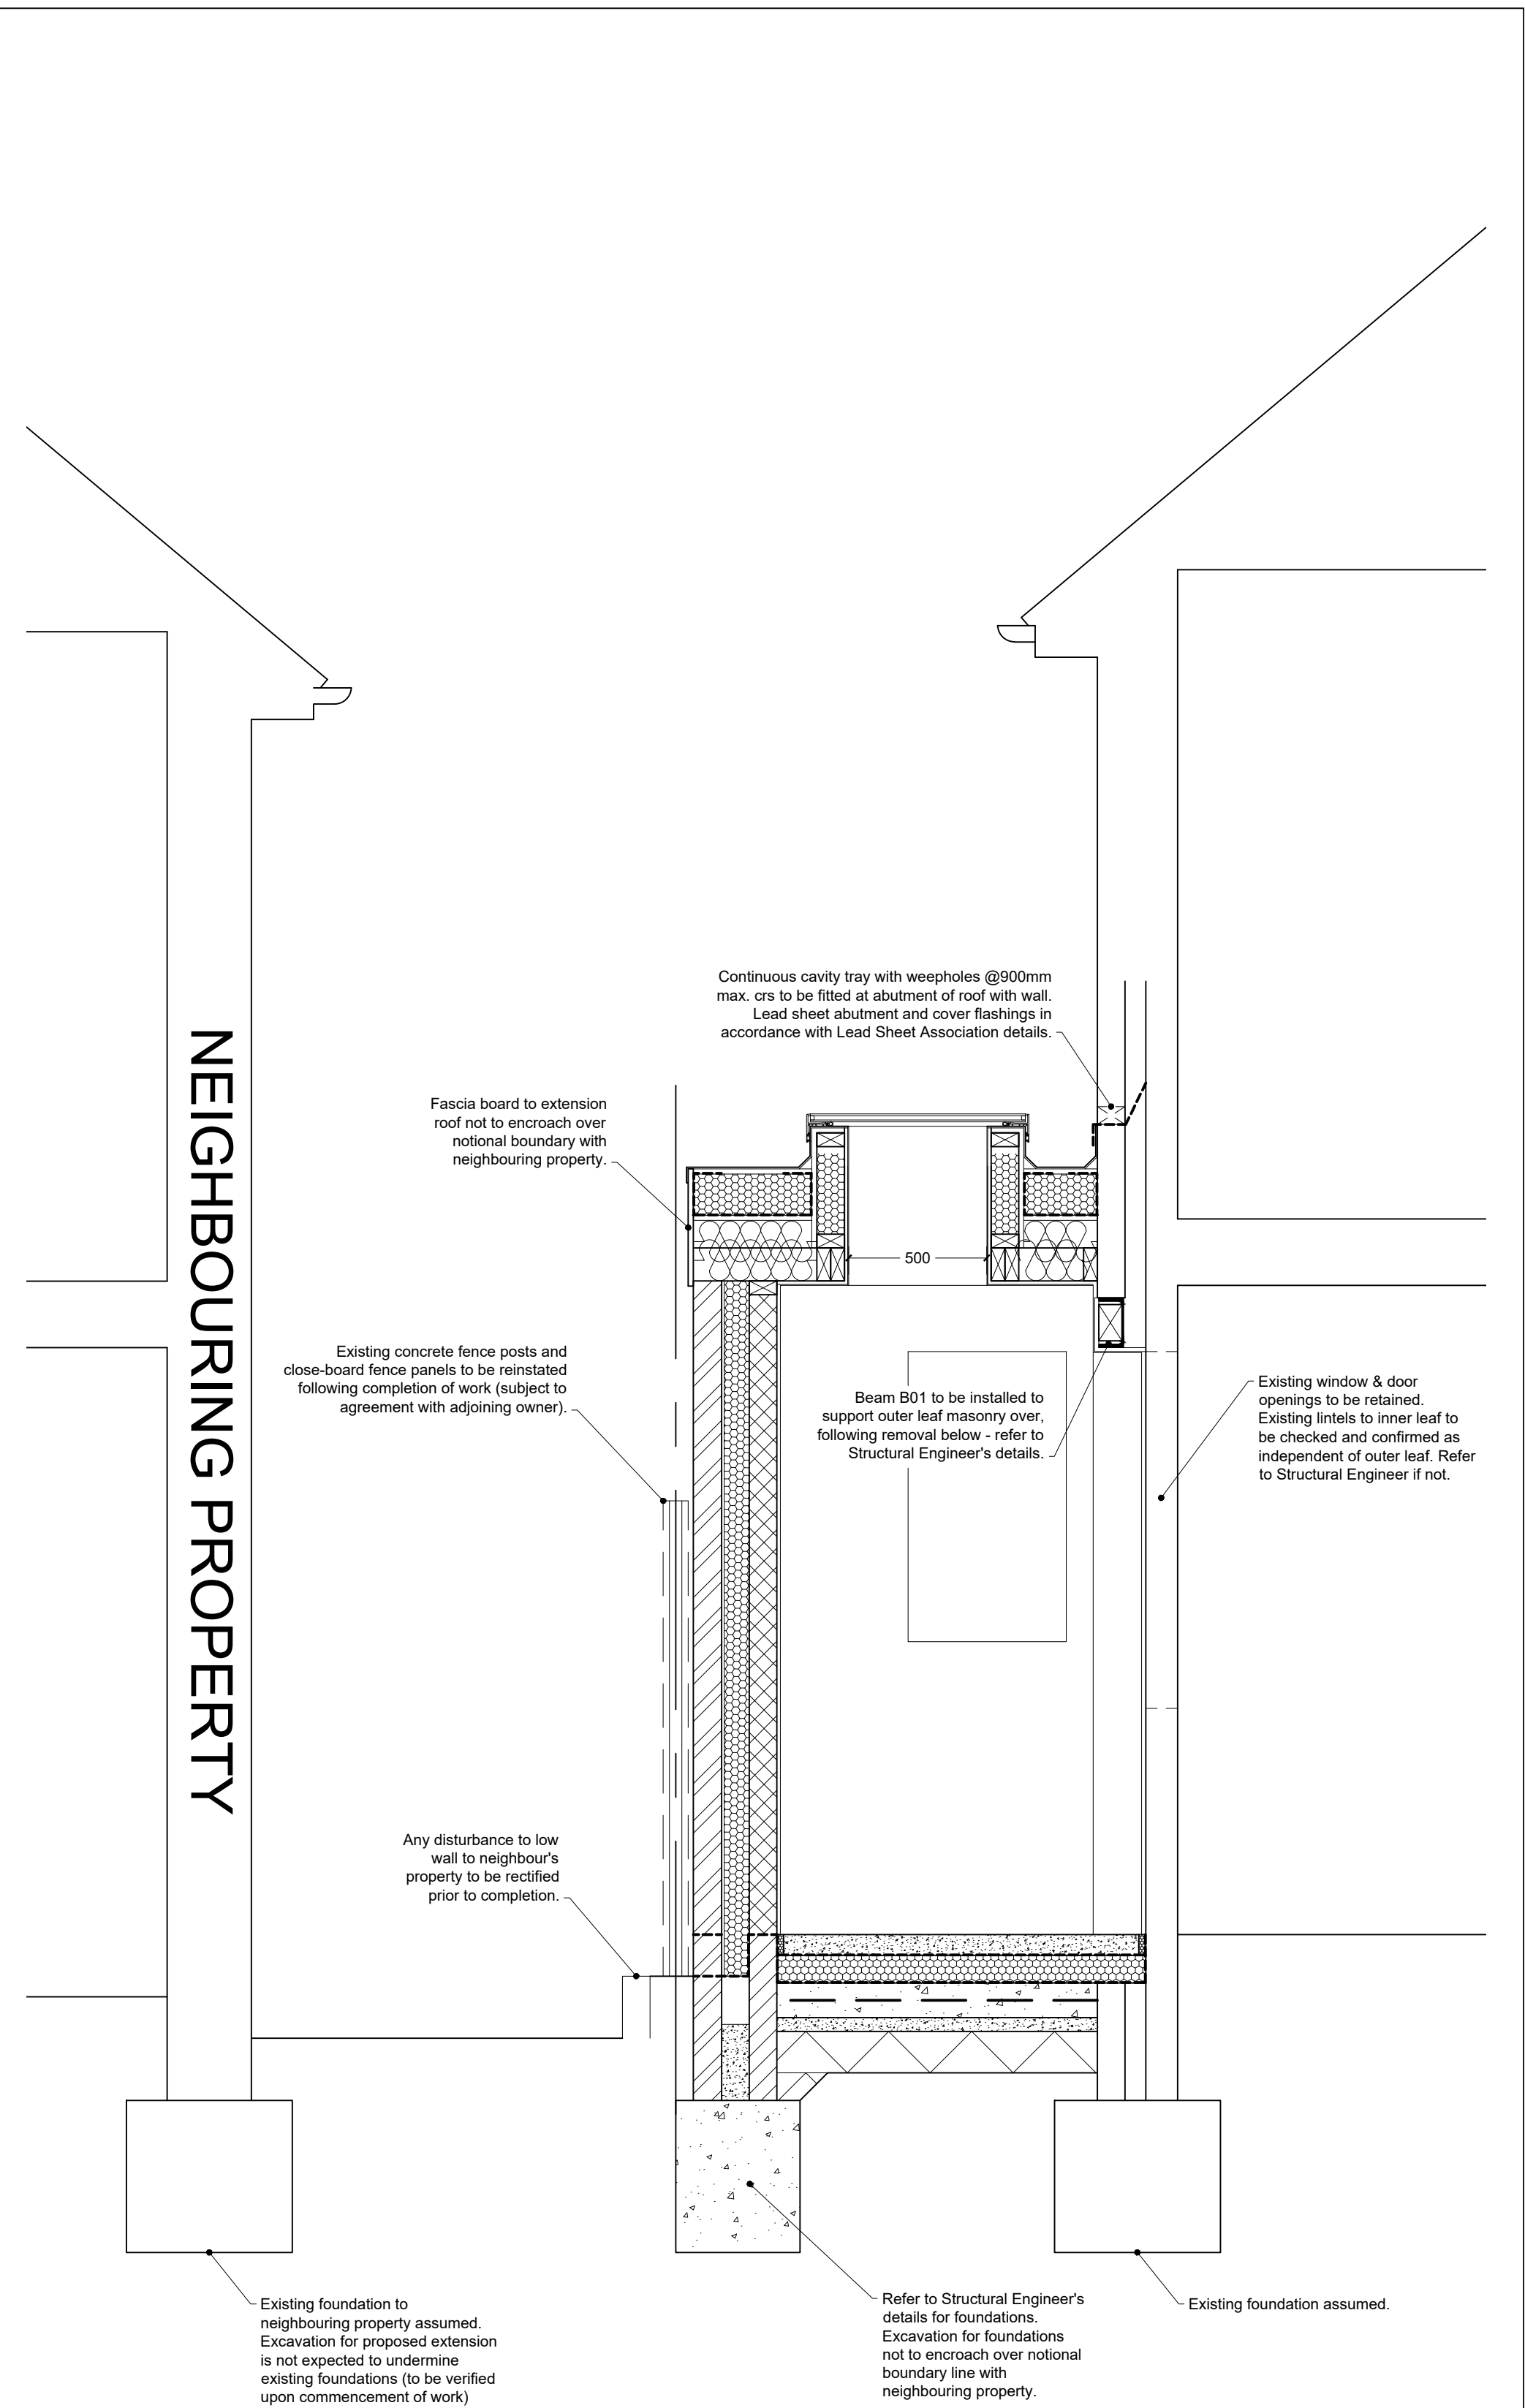

1 Section B-B
Scale: 1:20

Rev: Description: Date:		Project: Extension & Alterations to: 8 Cumberland Avenue Worthing West Sussex BN12 6JX	
HORIZON DESIGN ARCHITECTURAL TECHNOLOGY		Drawing title: Detail Sections.	
info@horizon-design.co.uk www.horizon-design.co.uk		Scale: 1:20 @ A1	
Client: Mr & Mrs Bent		Date: 10.06.26	Drawn: KWF
		Drawing number: 3225-04	Revision: -