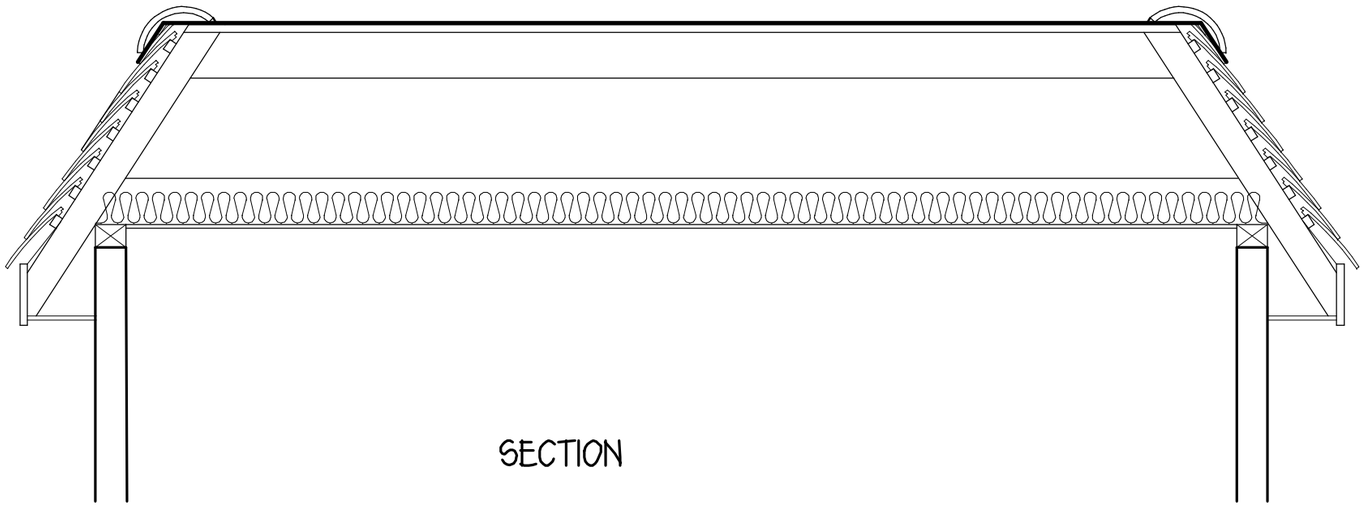

SECTION

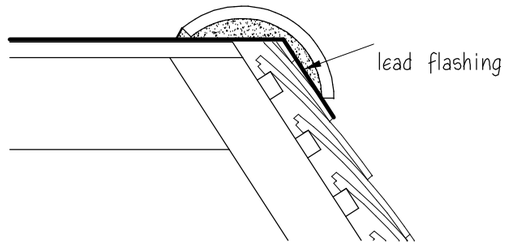

Tiles all to match existing.
Bonnet tiles to hips.

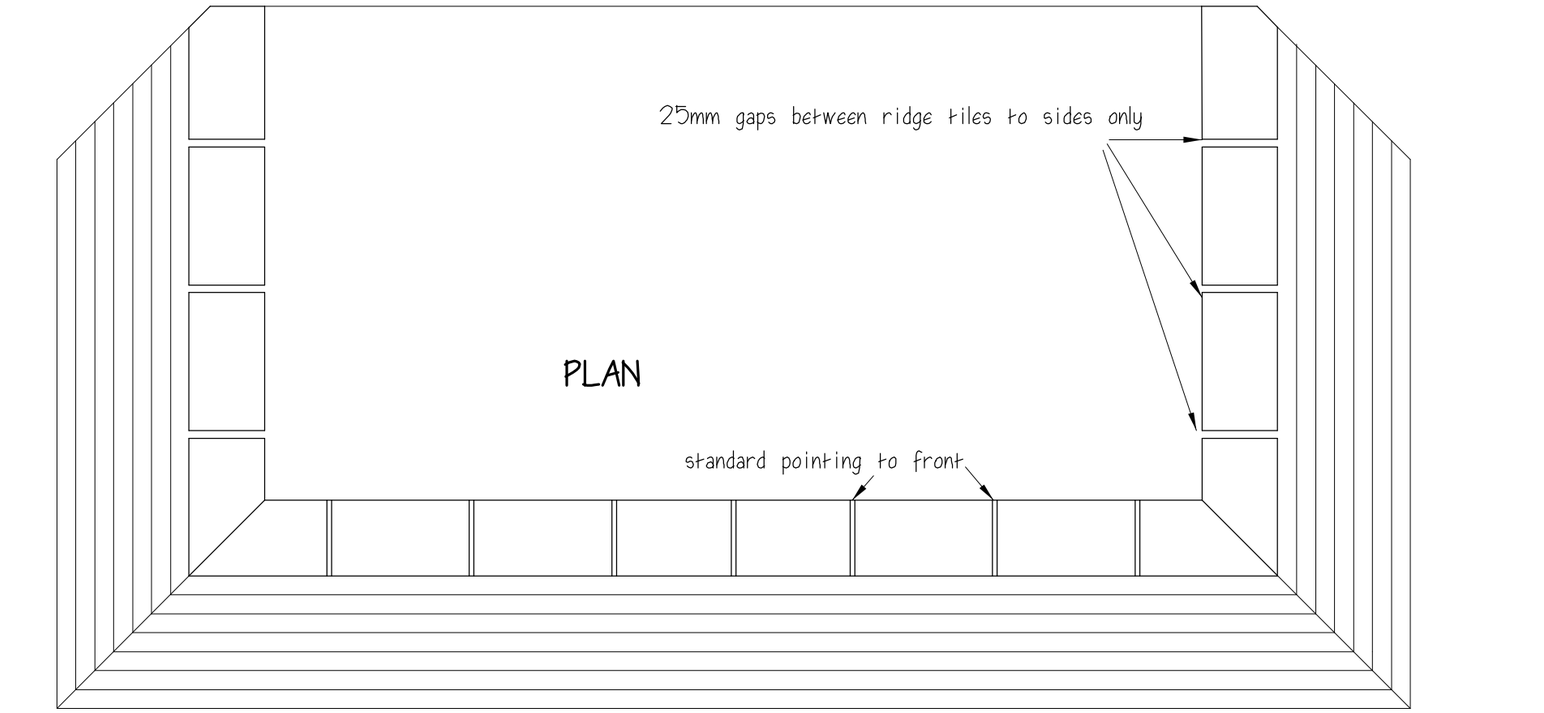

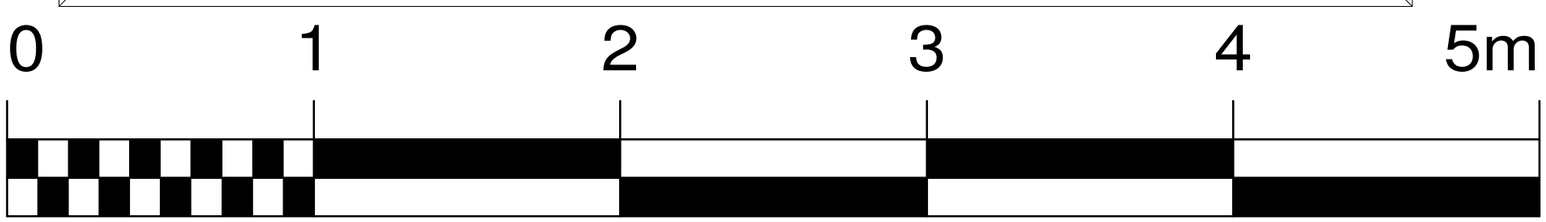

DORMER ROOF DETAIL
54 LESSOR FOXHOLES

Scale 1-20 1-10