


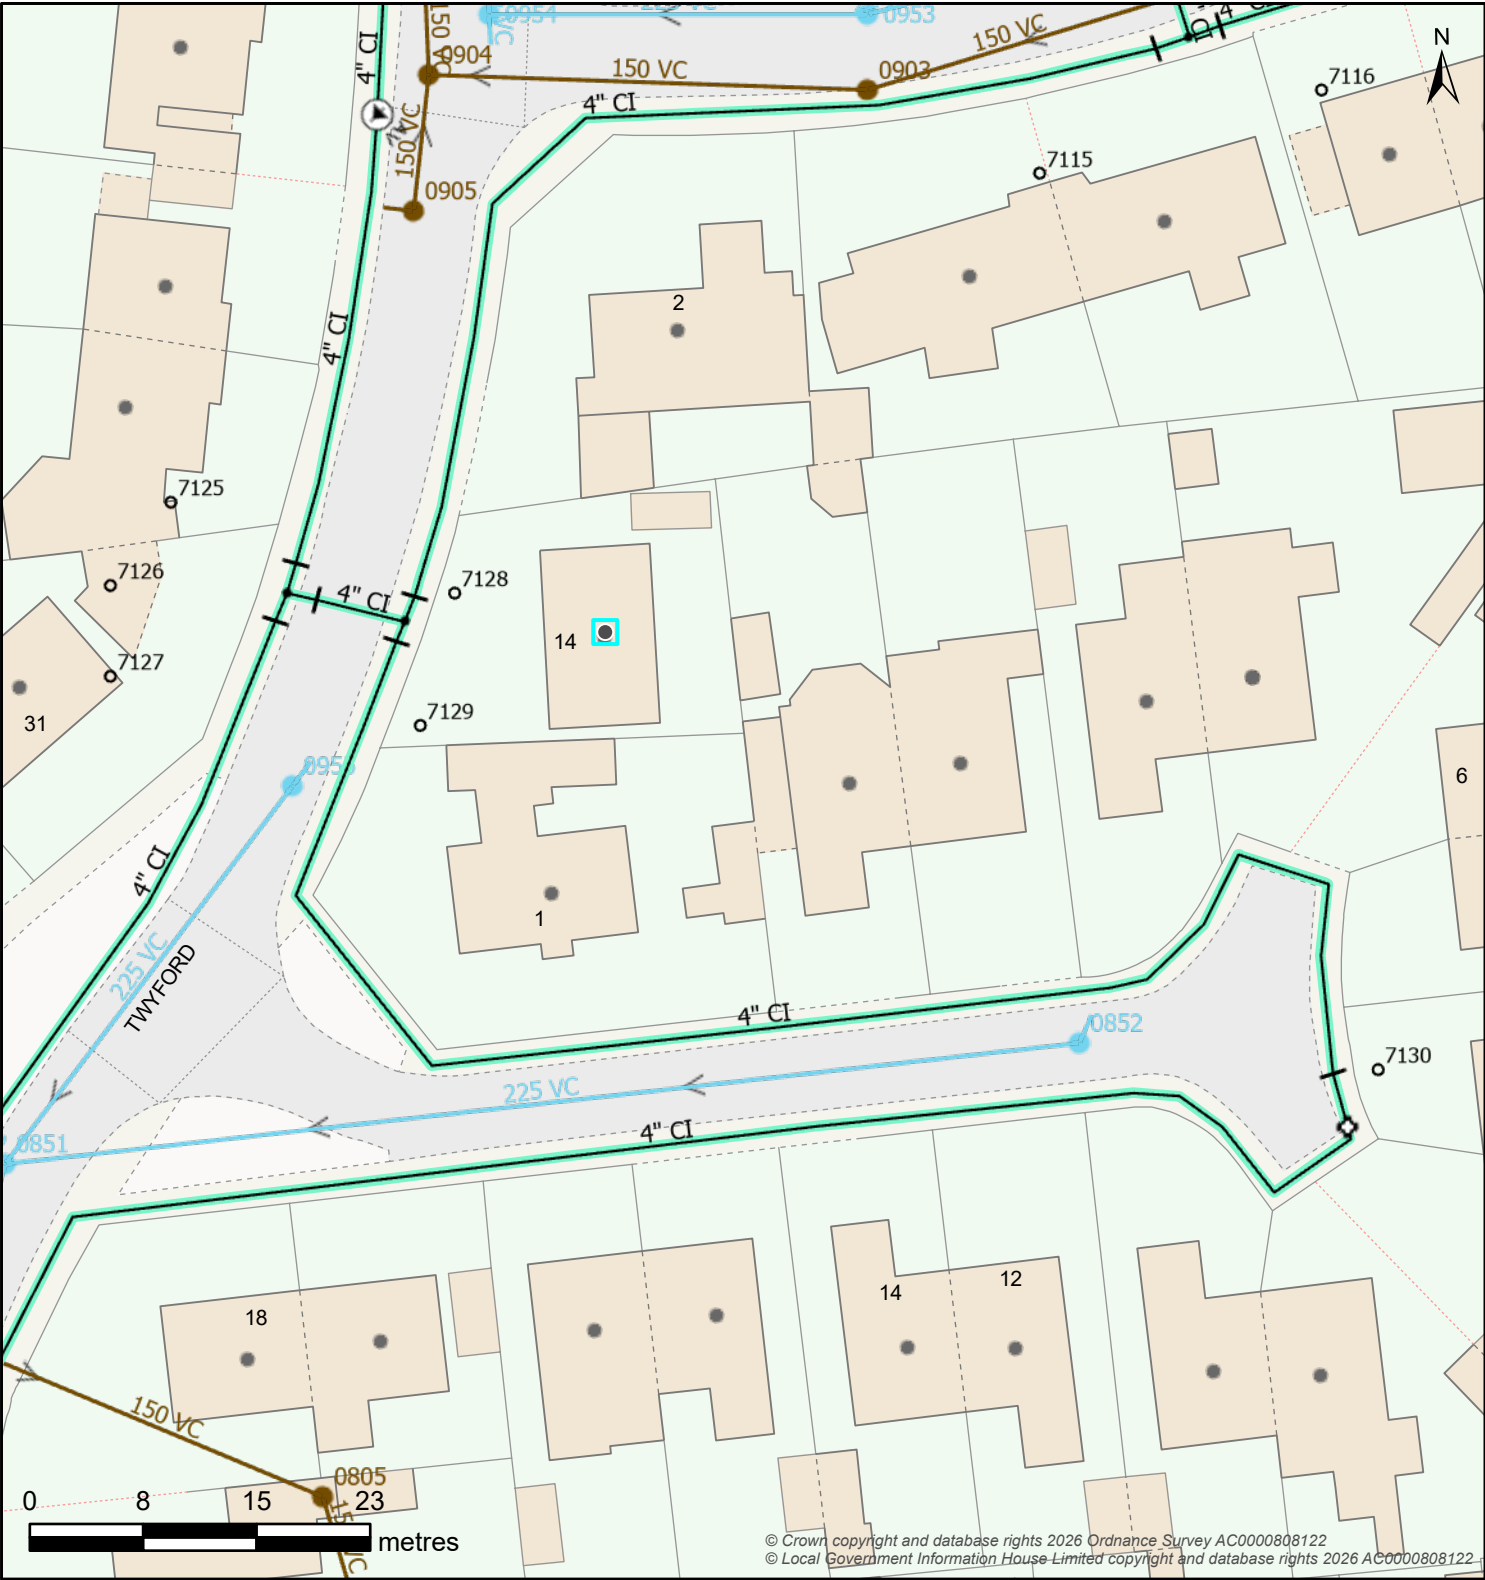

Map Title: SW Print

Printed By: Anne.McFarlane2
Date Printed: 17/09/2026
Map Scale: 500

The information provided is believed to be correct but is provided on an 'as is' basis and without any warranty or condition express or implied, statutory or otherwise as to its quality or fitness for purpose. Actual positions of assets should always be determined on site.



Controllable Valve			Flow Control			Inlet-Outfall			
Damboards	Penstock	Valve	Anti Flood Device	Pumped Anti Flood Device	Reflux Valve	Inlet	Outfall		
Manhole									
Bifurcation	Cascade	Catchpit	Head Of Public Sewer	Interceptor Chamber	Manhole	Soakaway	Washout		
Outfall Headworks		Overflow Chamber		Pipe Bridge		Pumping Station			
Outfall Headworks	Combined Sewer Overflow	Emergency Overflow	Pipe Bridge	Micro Pumping Station	Pumping Station				
Sewer Level Monitor		Storage		Treatment Works		Weir		Wastewater Site	
Sewer Level Monitor	Storm Tank	Tidal Storage Tank	Treatment Works	Weir	Wastewater Site				
Wastewater Pipe				Wastewater Use		Developer Services			
Culverted Water Course	Syphon	Tank Sewer	Trunk Sewer	Foul	Combined	Build Over Agreement	Section 104		
Drain	Vacuum Main	Decommissioned Pipe	Sewer	Sludge	Treated Effluent				
Overflow				Surface Water	Catchment				
Rising Main				Private	Sub-Catchment				