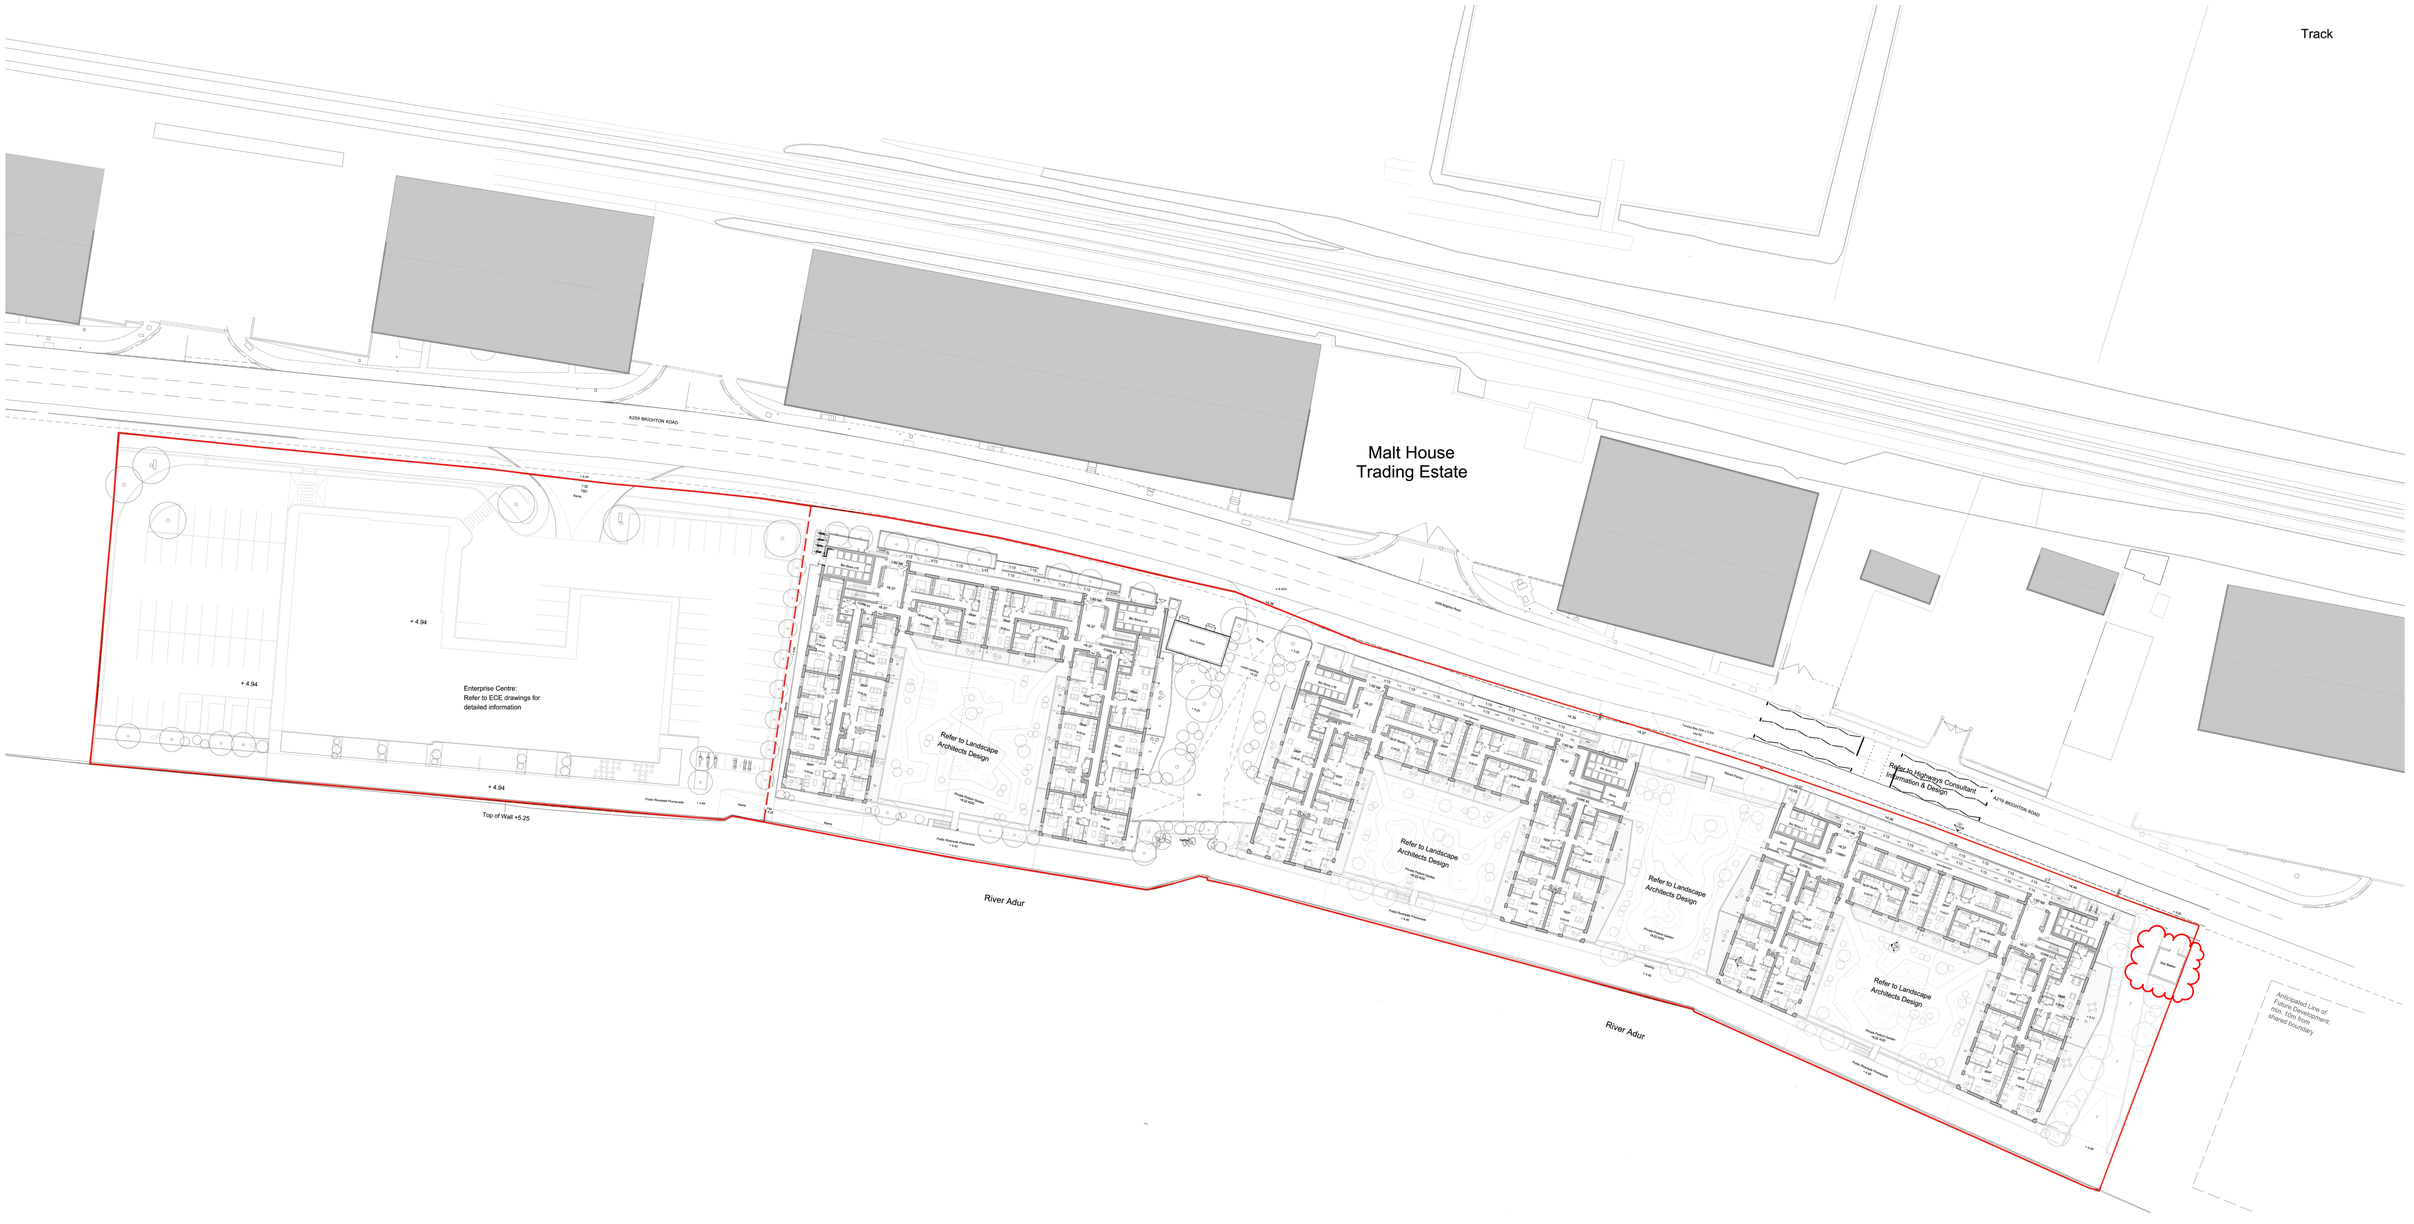
Track
A259 BRIGHTON ROAD
Malt House
Trading Estate
A259 Railton Road
Enterprise Centre:
Refer to ECE drawings for
detailed information
+ 4.94
+ 4.94
+ 4.94
Top of Wall +5.25
Refer to Landscape
Architects Design
Refer to Landscape
Architects Design
Refer to Landscape
Architects Design
Refer to Landscape
Architects Design
Refer to Highways Consultant
Information & Design
A259 BRIGHTON ROAD
River Adur
River Adur
Substation
Public Accessed Promenade
Public Accessed Promenade
Public Accessed Promenade