


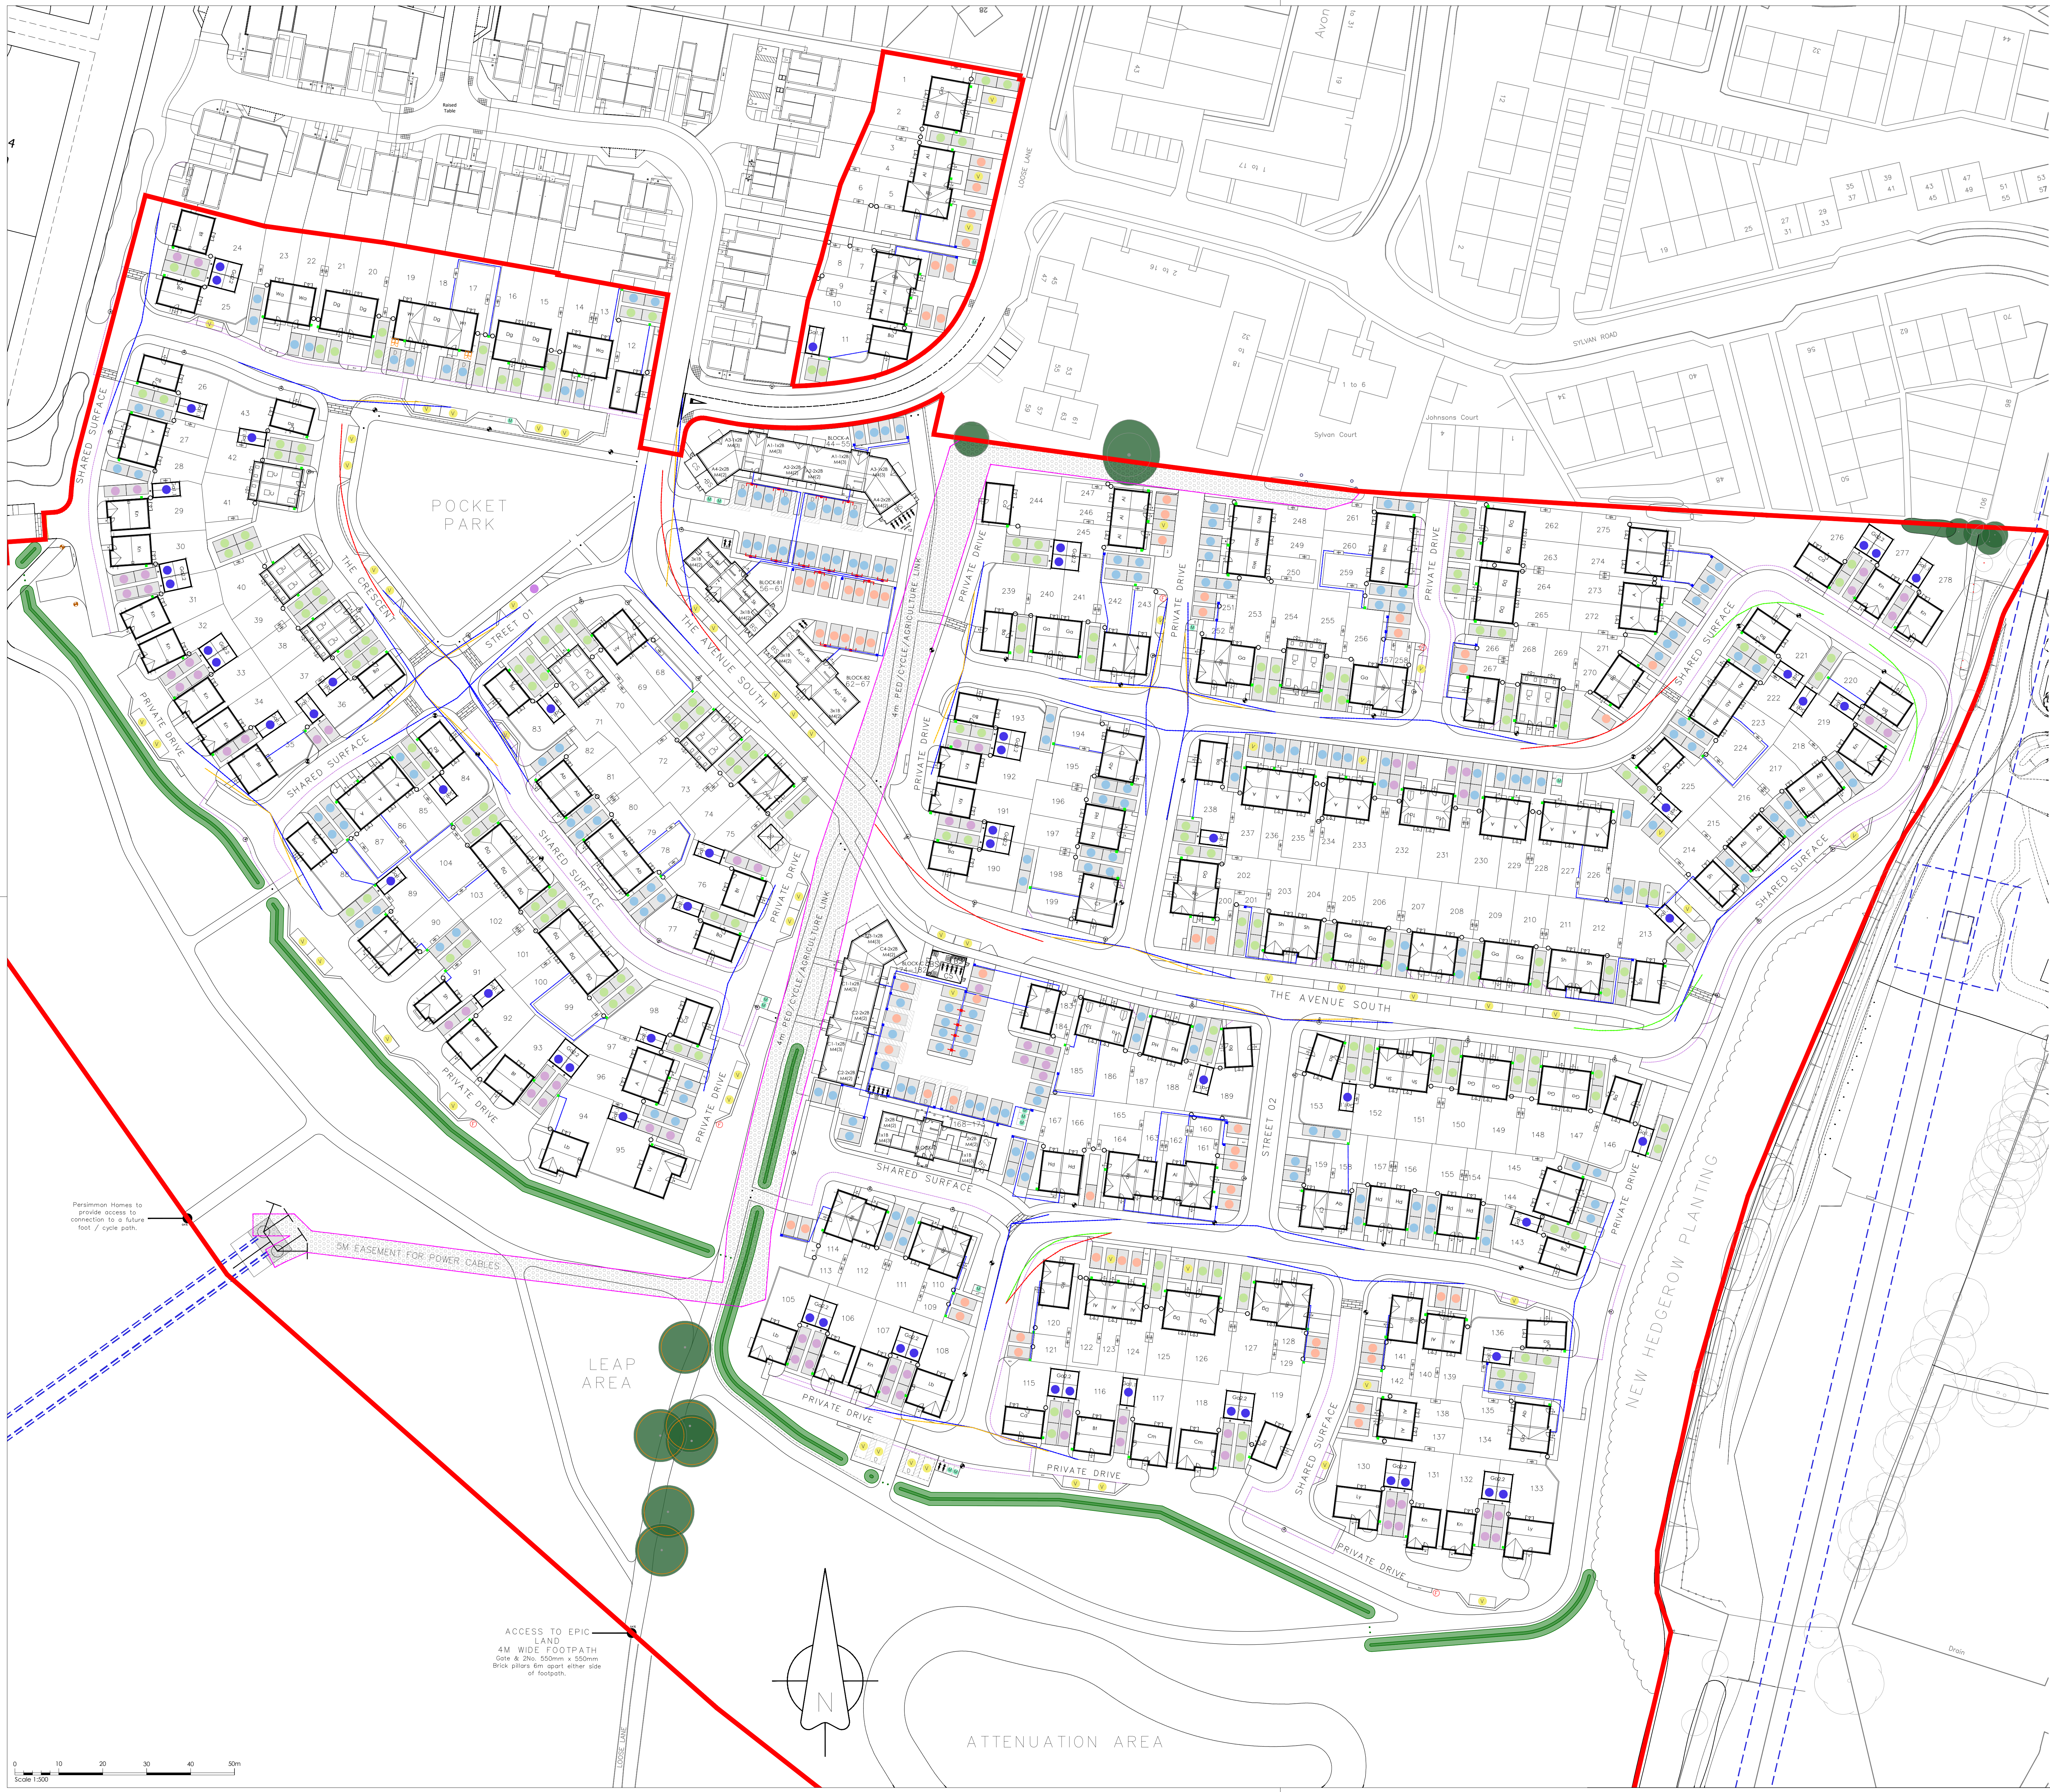

KEY:

- 63 1 Bed unit allocated parking
- 191 2 Bed unit allocated parking
- 176 3 Bed unit allocated parking
- 70 4 Bed unit allocated parking
- 28 Allocated 6m x 3m garage parking (28 = 28) 0.5 of allocated parking
- Visitor parking - 57 spaces
- Disabled visitor parking
- Car club parking - 1 space
- Motorcycle parking - 14 spaces
- Location for 0.85m x 2.21m Shed Private resident cycle storage. All sheds to have concrete bases, with cast in locking facility.
- Visitor Cycle Parking - 35 spaces total Secured Sheffield Hoops & Hard standing to be provided.



Persimmon Homes (THAMES VALLEY)

Development		
Southern Parcel Phase 3 West Sompting		
Drawing Title		
Parking Plan		
Drawing Status		
Planning		
Date	Scale	Drawn / Checked by
Feb. 2026	1/500@A0	AT/LJ
Drawing Ref	Rev	
612_PL_104_Ph3	-	