


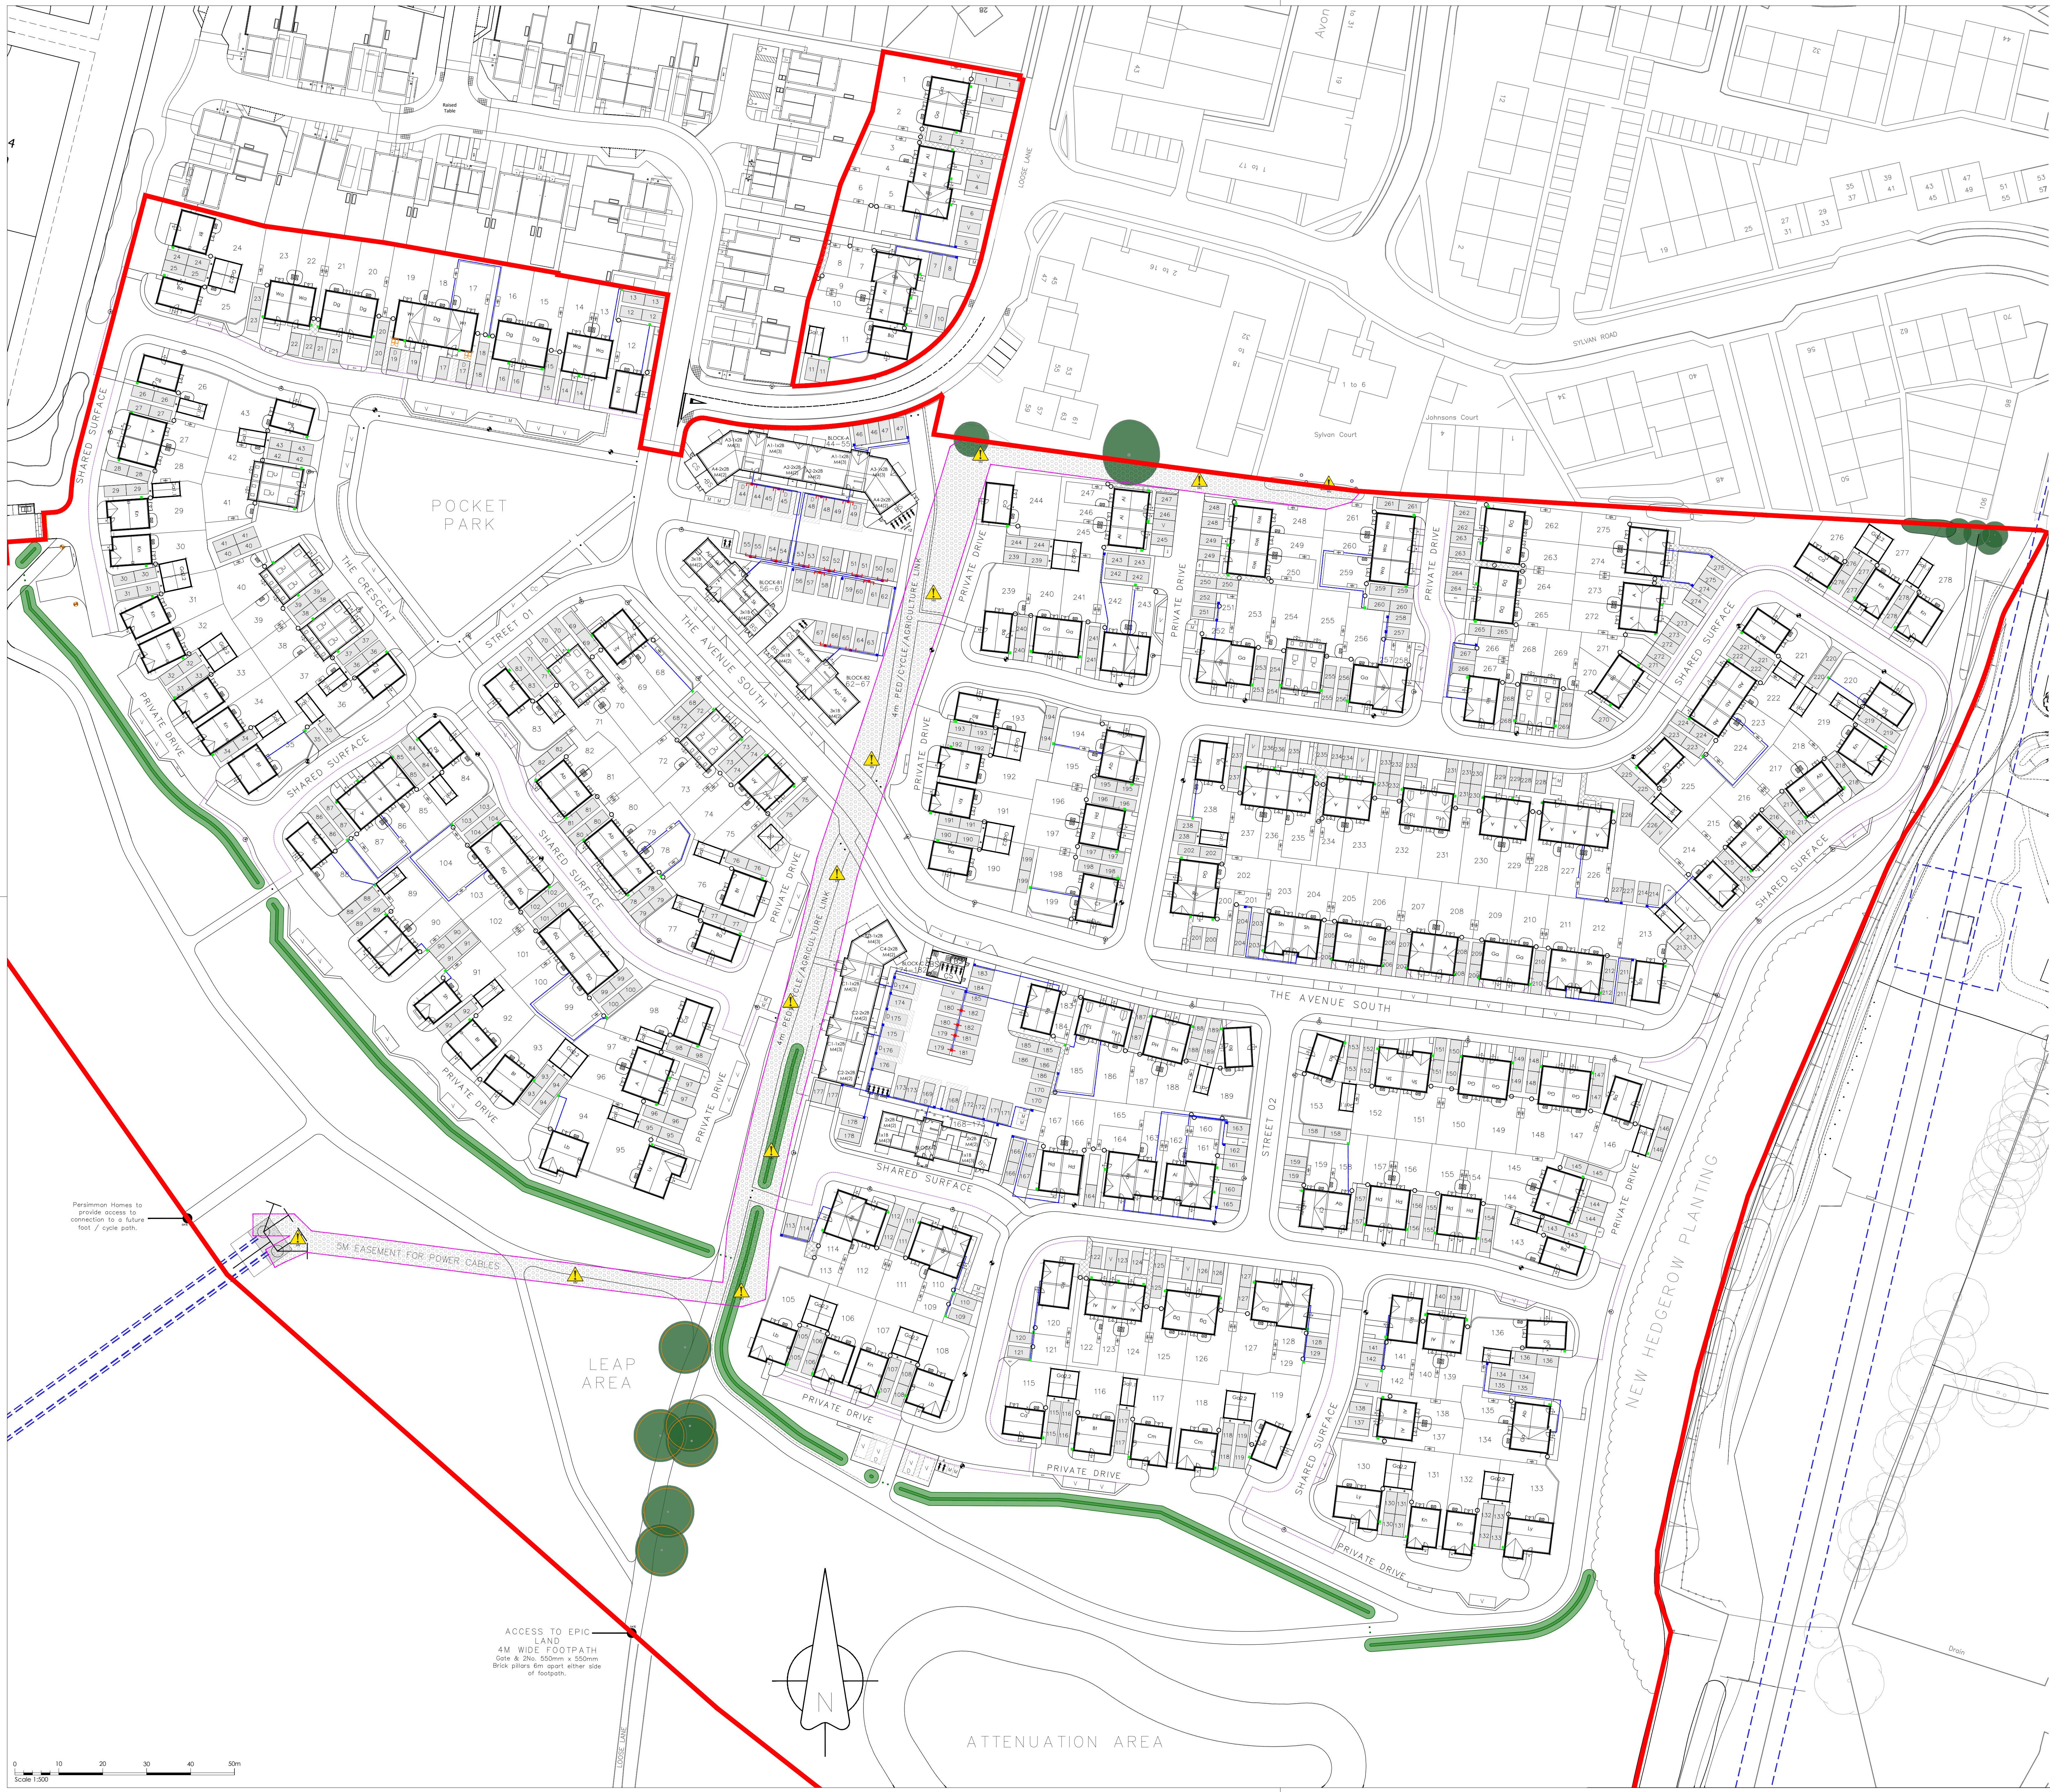

LEGEND - ENERGY STRATEGY

- EV 'Active' EV Charging Point with 5 metre cable distance.
- EV 'Active' EV Charging Post
- 'Active' Dual EV Charging Post
- EV Charging Cable Run (ducted)
- Shared Access
- Grounded UKPN HV Easement (5m/10m)
- Street Lighting - refer to Lighting Engineer's design & specification. Drawing: 3234-NSA-D-01-rev A
- Location of Air Source Heat Pump.

100% 'Active' EV Points proposed on site as per the Part S requirement set out by Building Regulations.



Persimmon Homes (THAMES VALLEY)

Development

Southern Parcel
Phase 3
West Sompting

Drawing Title

Energy Strategy Plan

Drawing Status

Planning

Date

Feb. 2026

Scale

1/500@A0

Drawn / Checked by

AT/LJ

Drawing Ref

612_PL_109_Ph3

Rev

-