


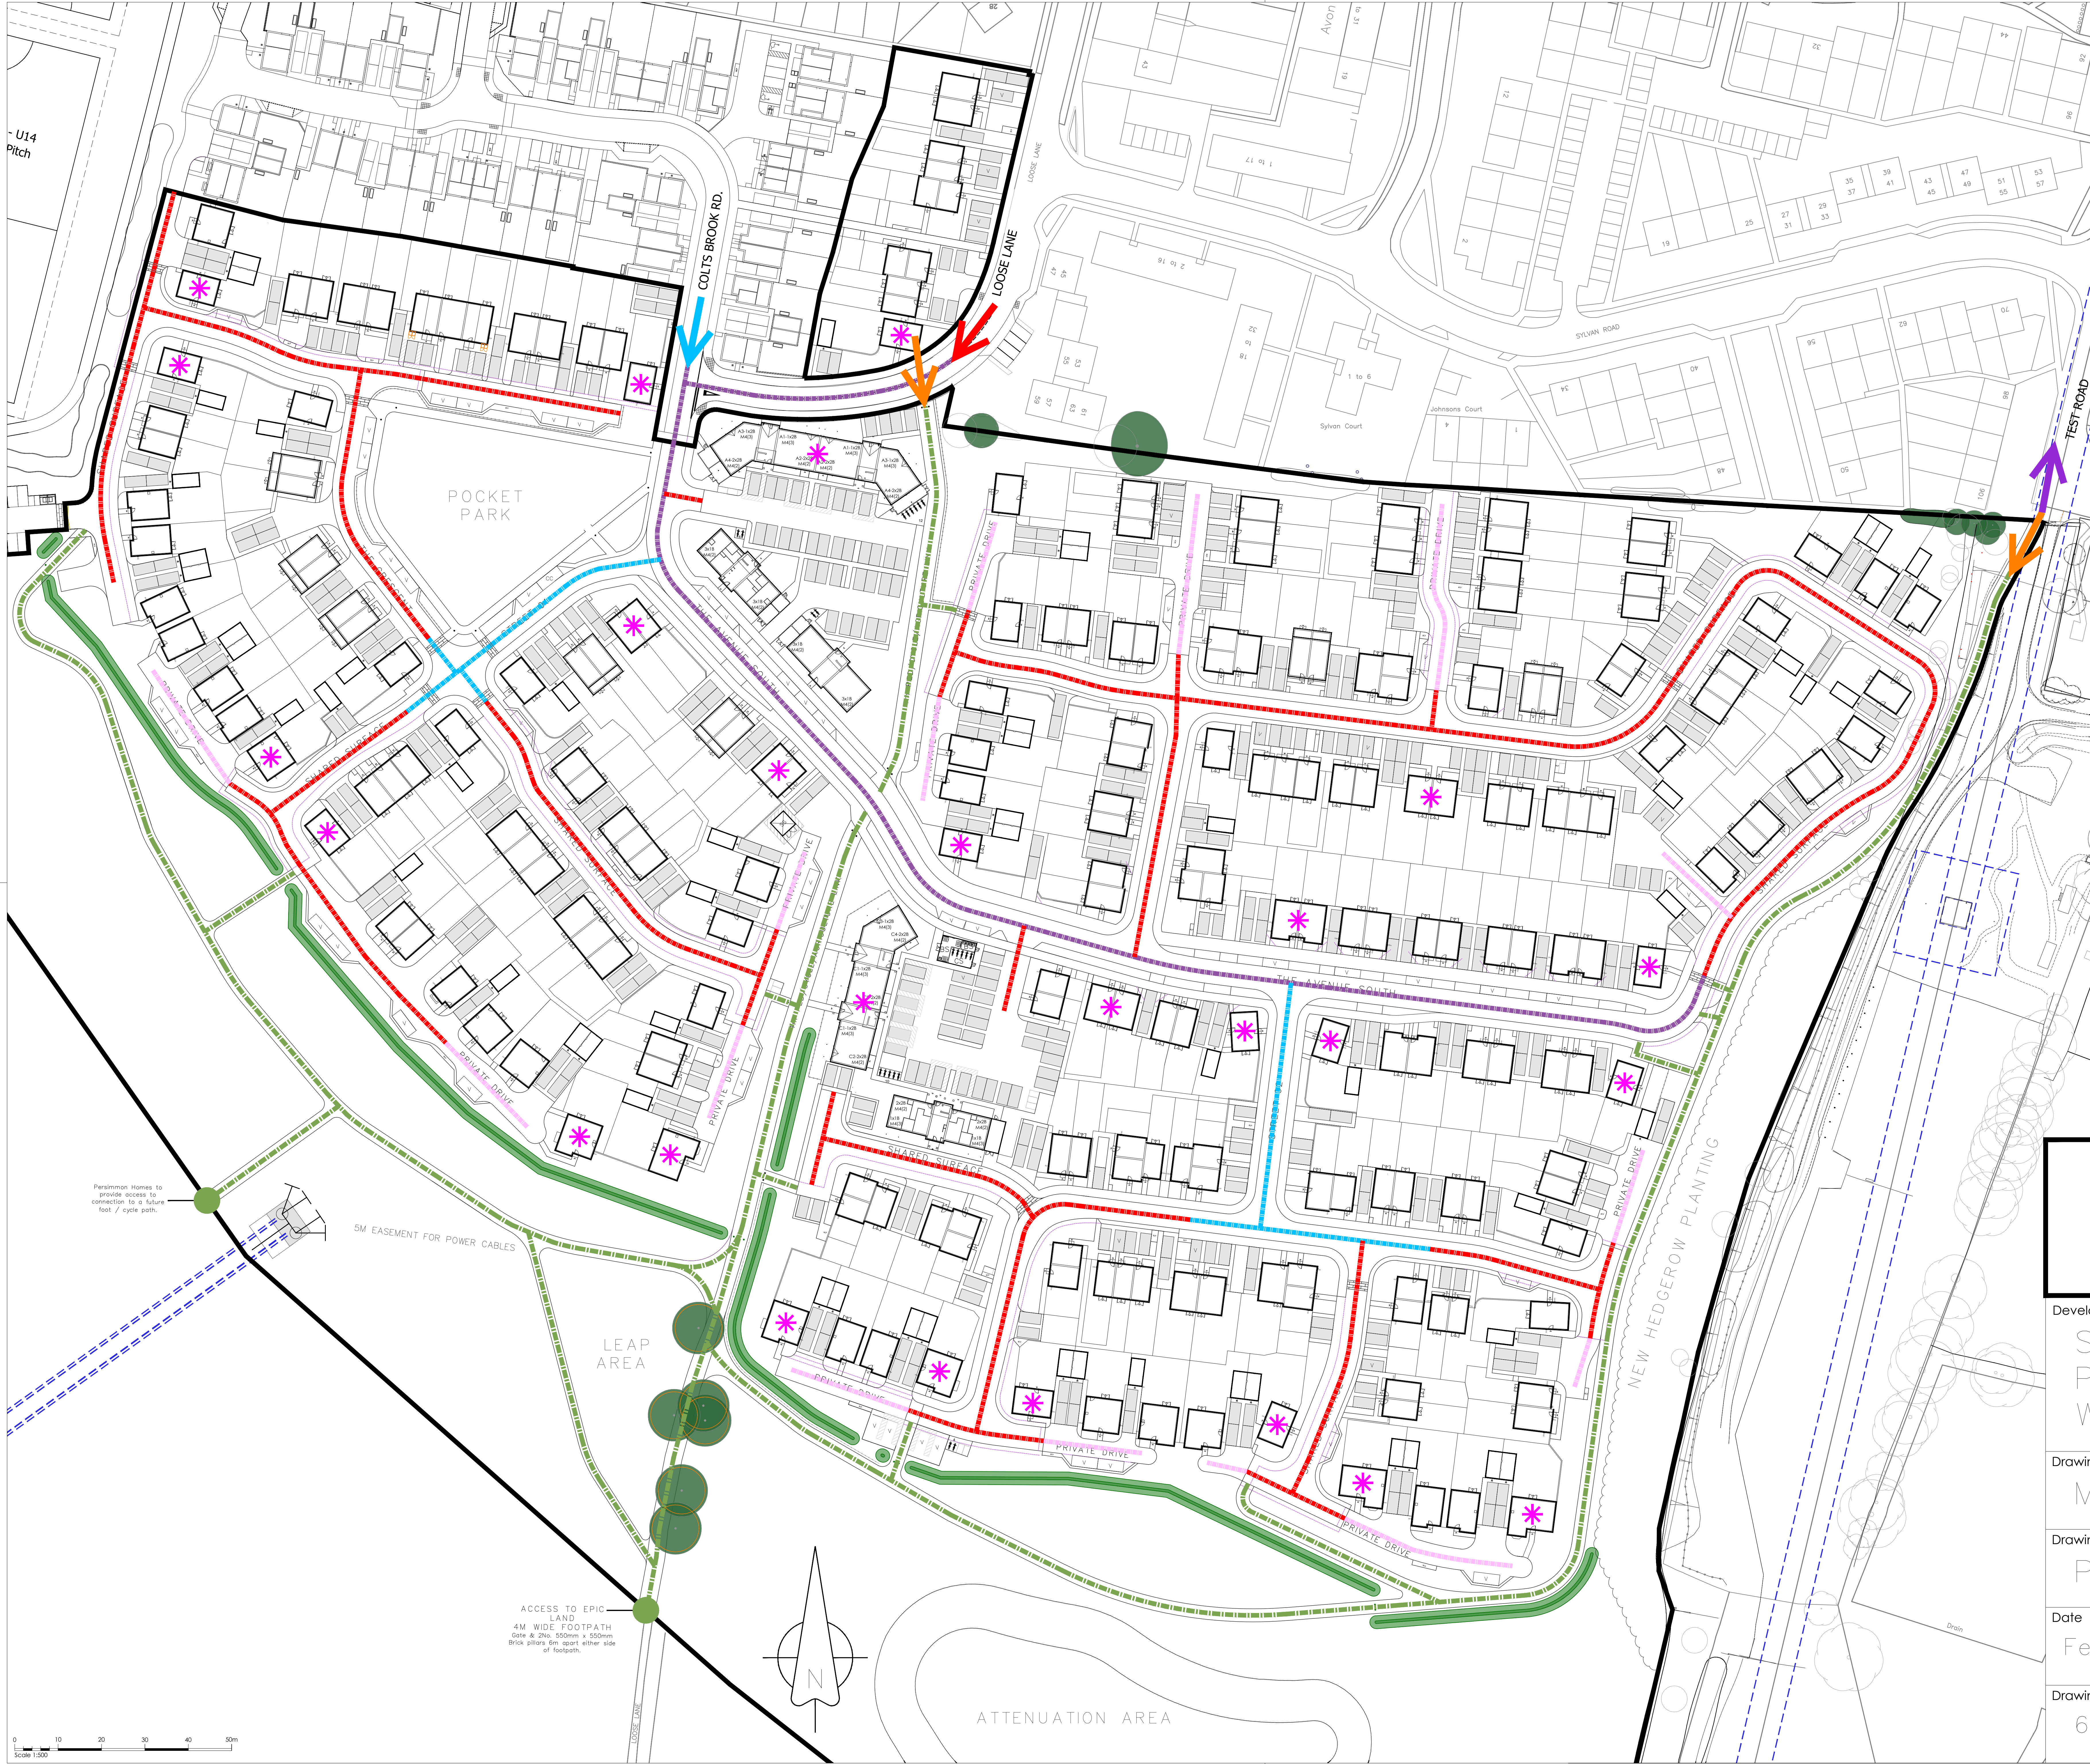

LEGEND - MOVEMENT

- Primary Streets
5.5m wide carriageway
- Secondary Streets
4.8m wide carriageway
- Shared Surface Streets
4.8m - 6.8m wide shared surface
- Shared Drives - 3.6m - 4.8m wide
- Designated combined Pedestrian / Cycle Footpath Routes
throughout the proposed Open Space,
2.0m / 3.0m / 4.0m wide path
- future Pedestrian / Cycle path
connections into wider site -
land owned by others
- Primary Access - Loose Lane -
both vehicular / pedestrian
- Secondary Access - West
Street via Colts Brook Road -
both vehicular / pedestrian
- Pedestrian / Cycle Access into
development linking to Main
Carriageway.
- Additional site access - Test Road - pedestrian / Cycle access
only into development.
Vehicular access for possible Community Farm car park only.
- Landmark Buildings - Contrasting
materials / features to aid in the
sites appearance and legibility.



Persimmon Homes (THAMES VALLEY)

Development		
Southern Parcel Phase 3 West Sompting		
Drawing Title		
Movement Plan		
Drawing Status		
Planning		
Date	Scale	Drawn / Checked by
Feb. 2026	1/500@A0	AT/LJ
Drawing Ref	Rev	
612_PL_111_Ph3	-	

