


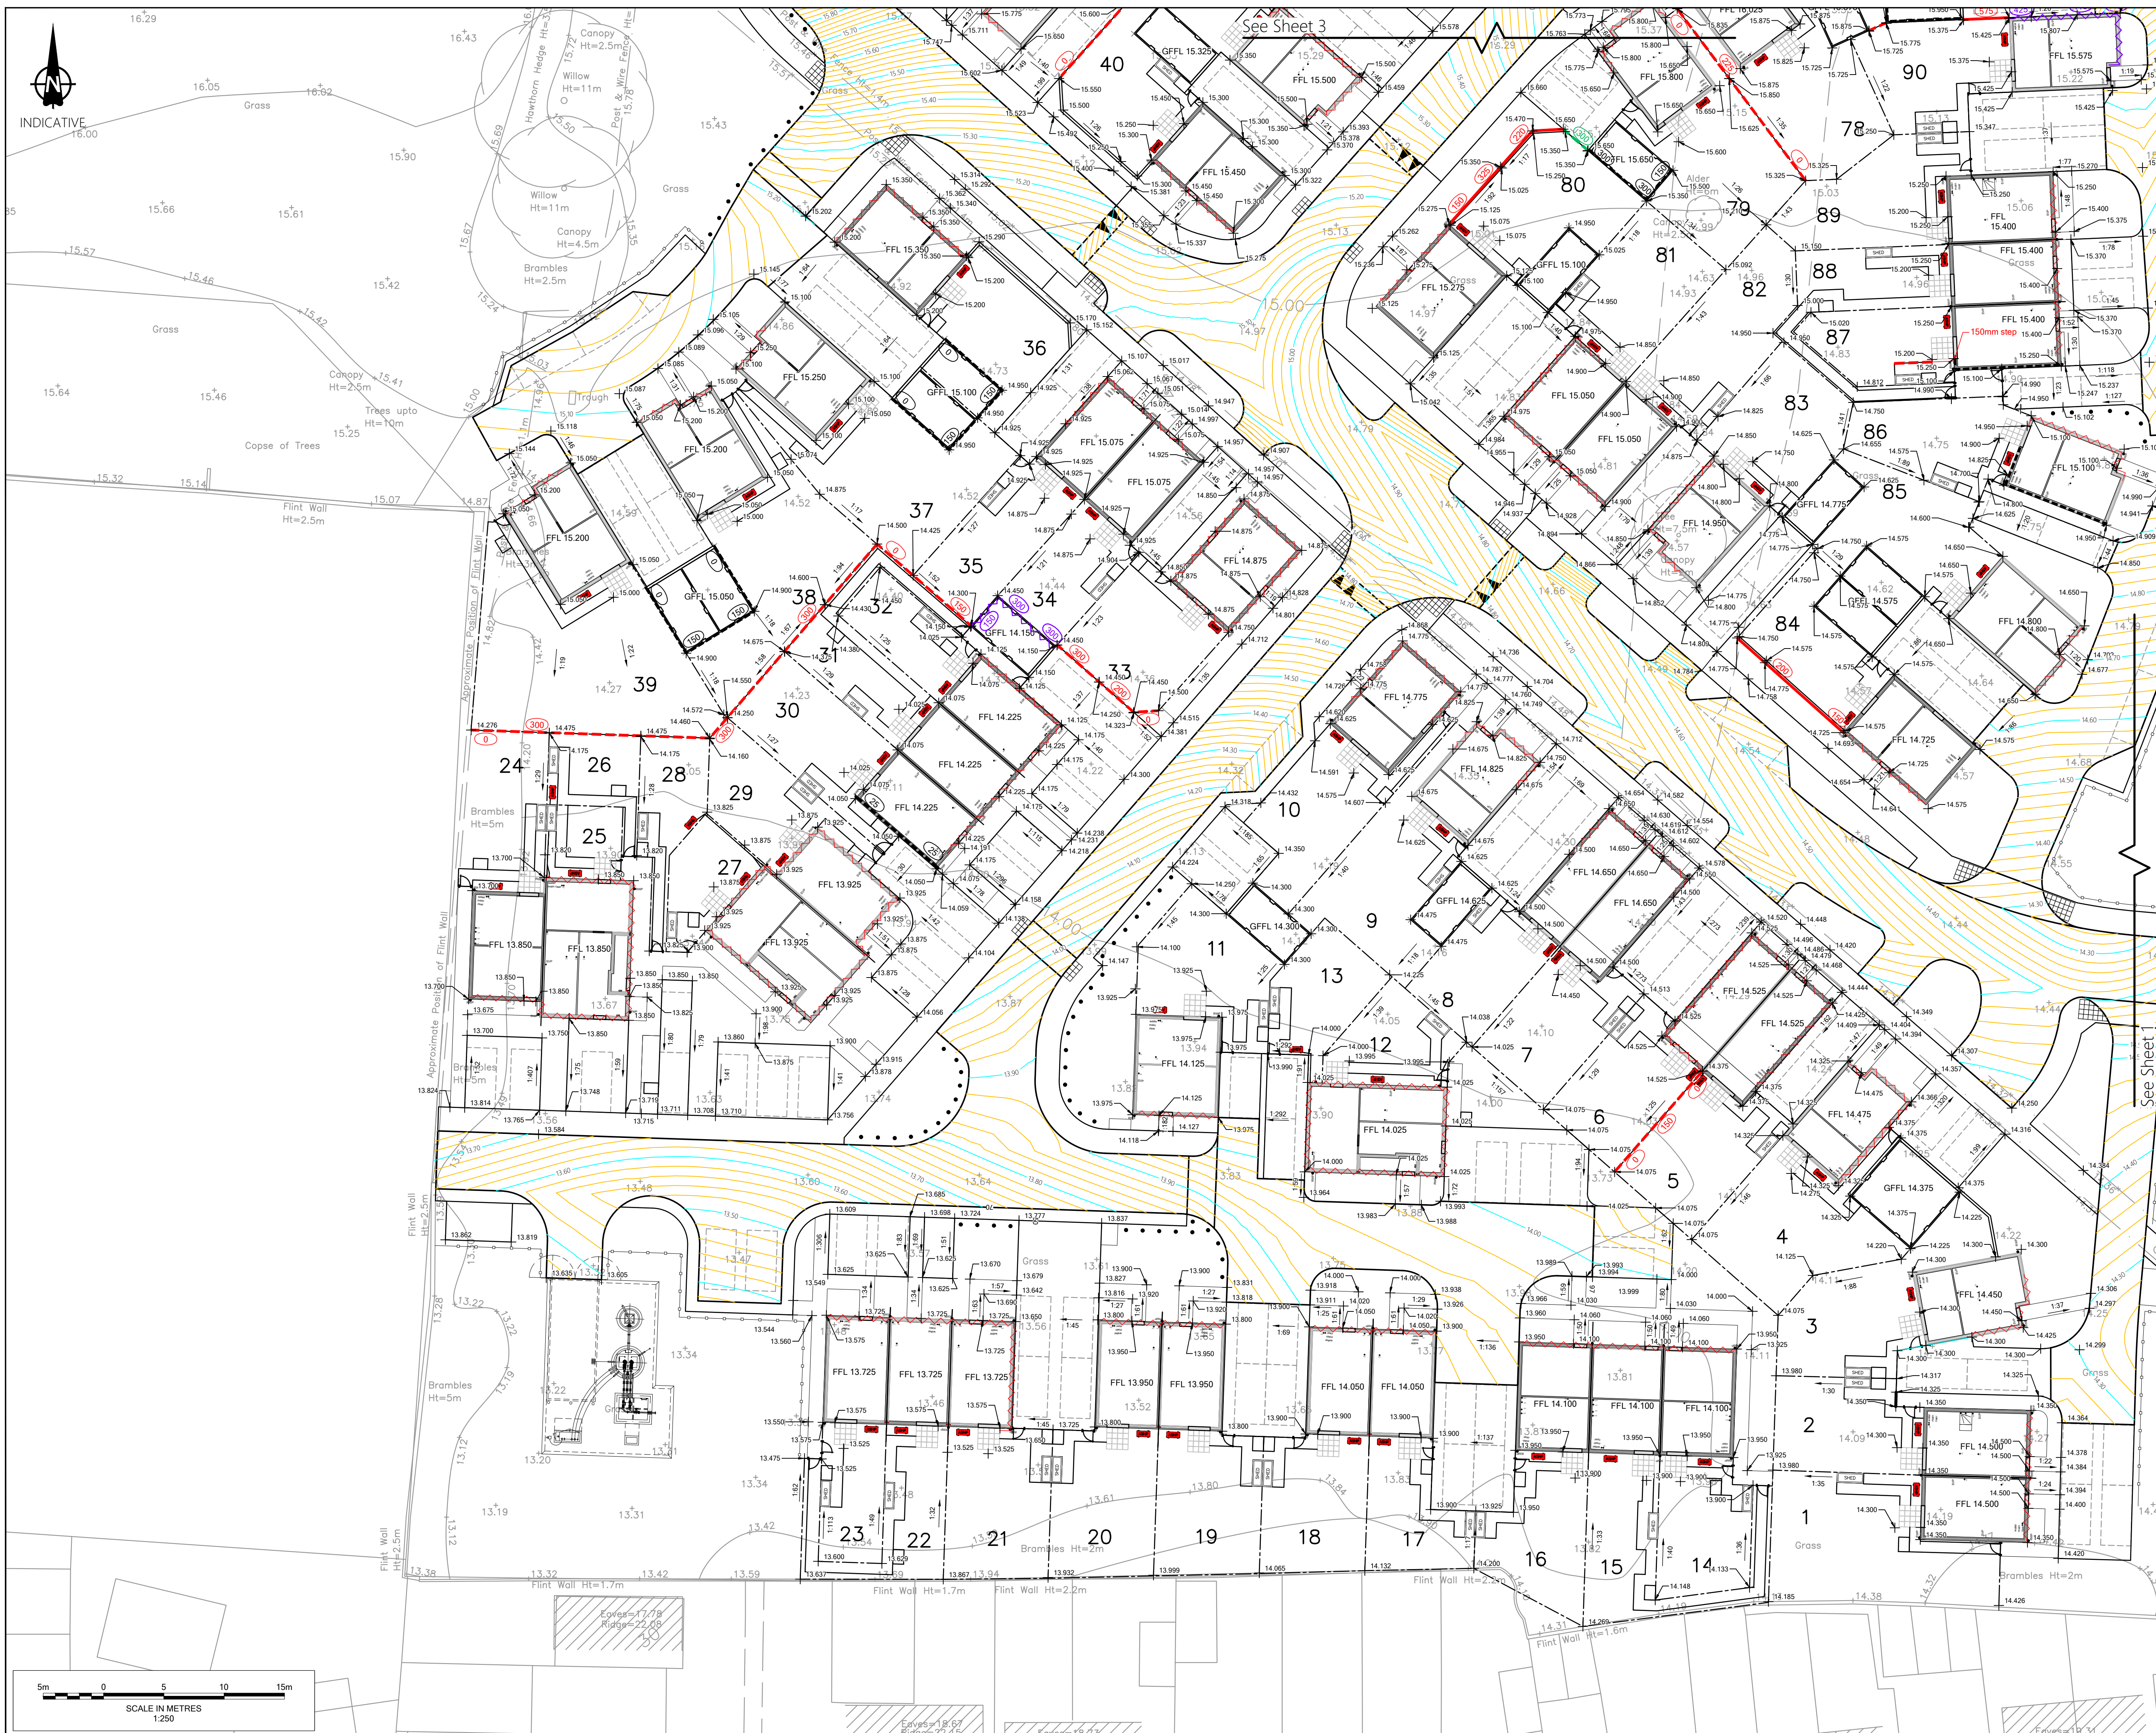

Notes

1. Do not scale from this drawing. All dimensions shown are in metres unless noted otherwise.
2. This drawing has been based upon topographical survey information produced by Brunel Surveys Ltd and Milton Keynes Surveys Ltd and Milestone Transport Planning cannot be held responsible for any discrepancies which may arise because of it.
3. Retaining wall height between 0-575mm are to be Type RW1. Retaining walls adjacent to driveway to be RWD1. Refer to Persimmon Standard Detail drawing Retaining Wall 1000.

-
- Key**
- Major Contour 0.10m
 - Minor Contour 0.02m
 - Retaining Wall
 - Gravel Board Retaining Feature
 - Geowall precast timber effect retaining wall to manufacturer's specification
 - Underbuild
 - 150mm Stepped DPC
 - Stepped DPC Above FFL
 - Gradient

TENDER

Ordnance Survey | licence number: 100057360

[illegible]

Client

Persimmon Homes
Thames Valley

Project

West Sompting, West Sussex

Title

Phase 2 Levels Layout
Sheet 2 of 3

MILESTONE
TRANSPORT PLANNING

7 Ancells Court, Rye Close, Fleet, Hampshire, GU51 2UY
Tel: 01483 397888

Gateshead IBC, Mulgrave Terrace, Gateshead, NE8 1AN
Tel: 0191 338 7220

3 Wharfedale Street, Services The Mailbox Level 1, Birmingham, B1 1RD
Tel: 0121 661 3881

www.view.milestoneinfo.co.uk

Scale	1:250 @ A1	Revision	P04
Drawing Number			

611-0602