


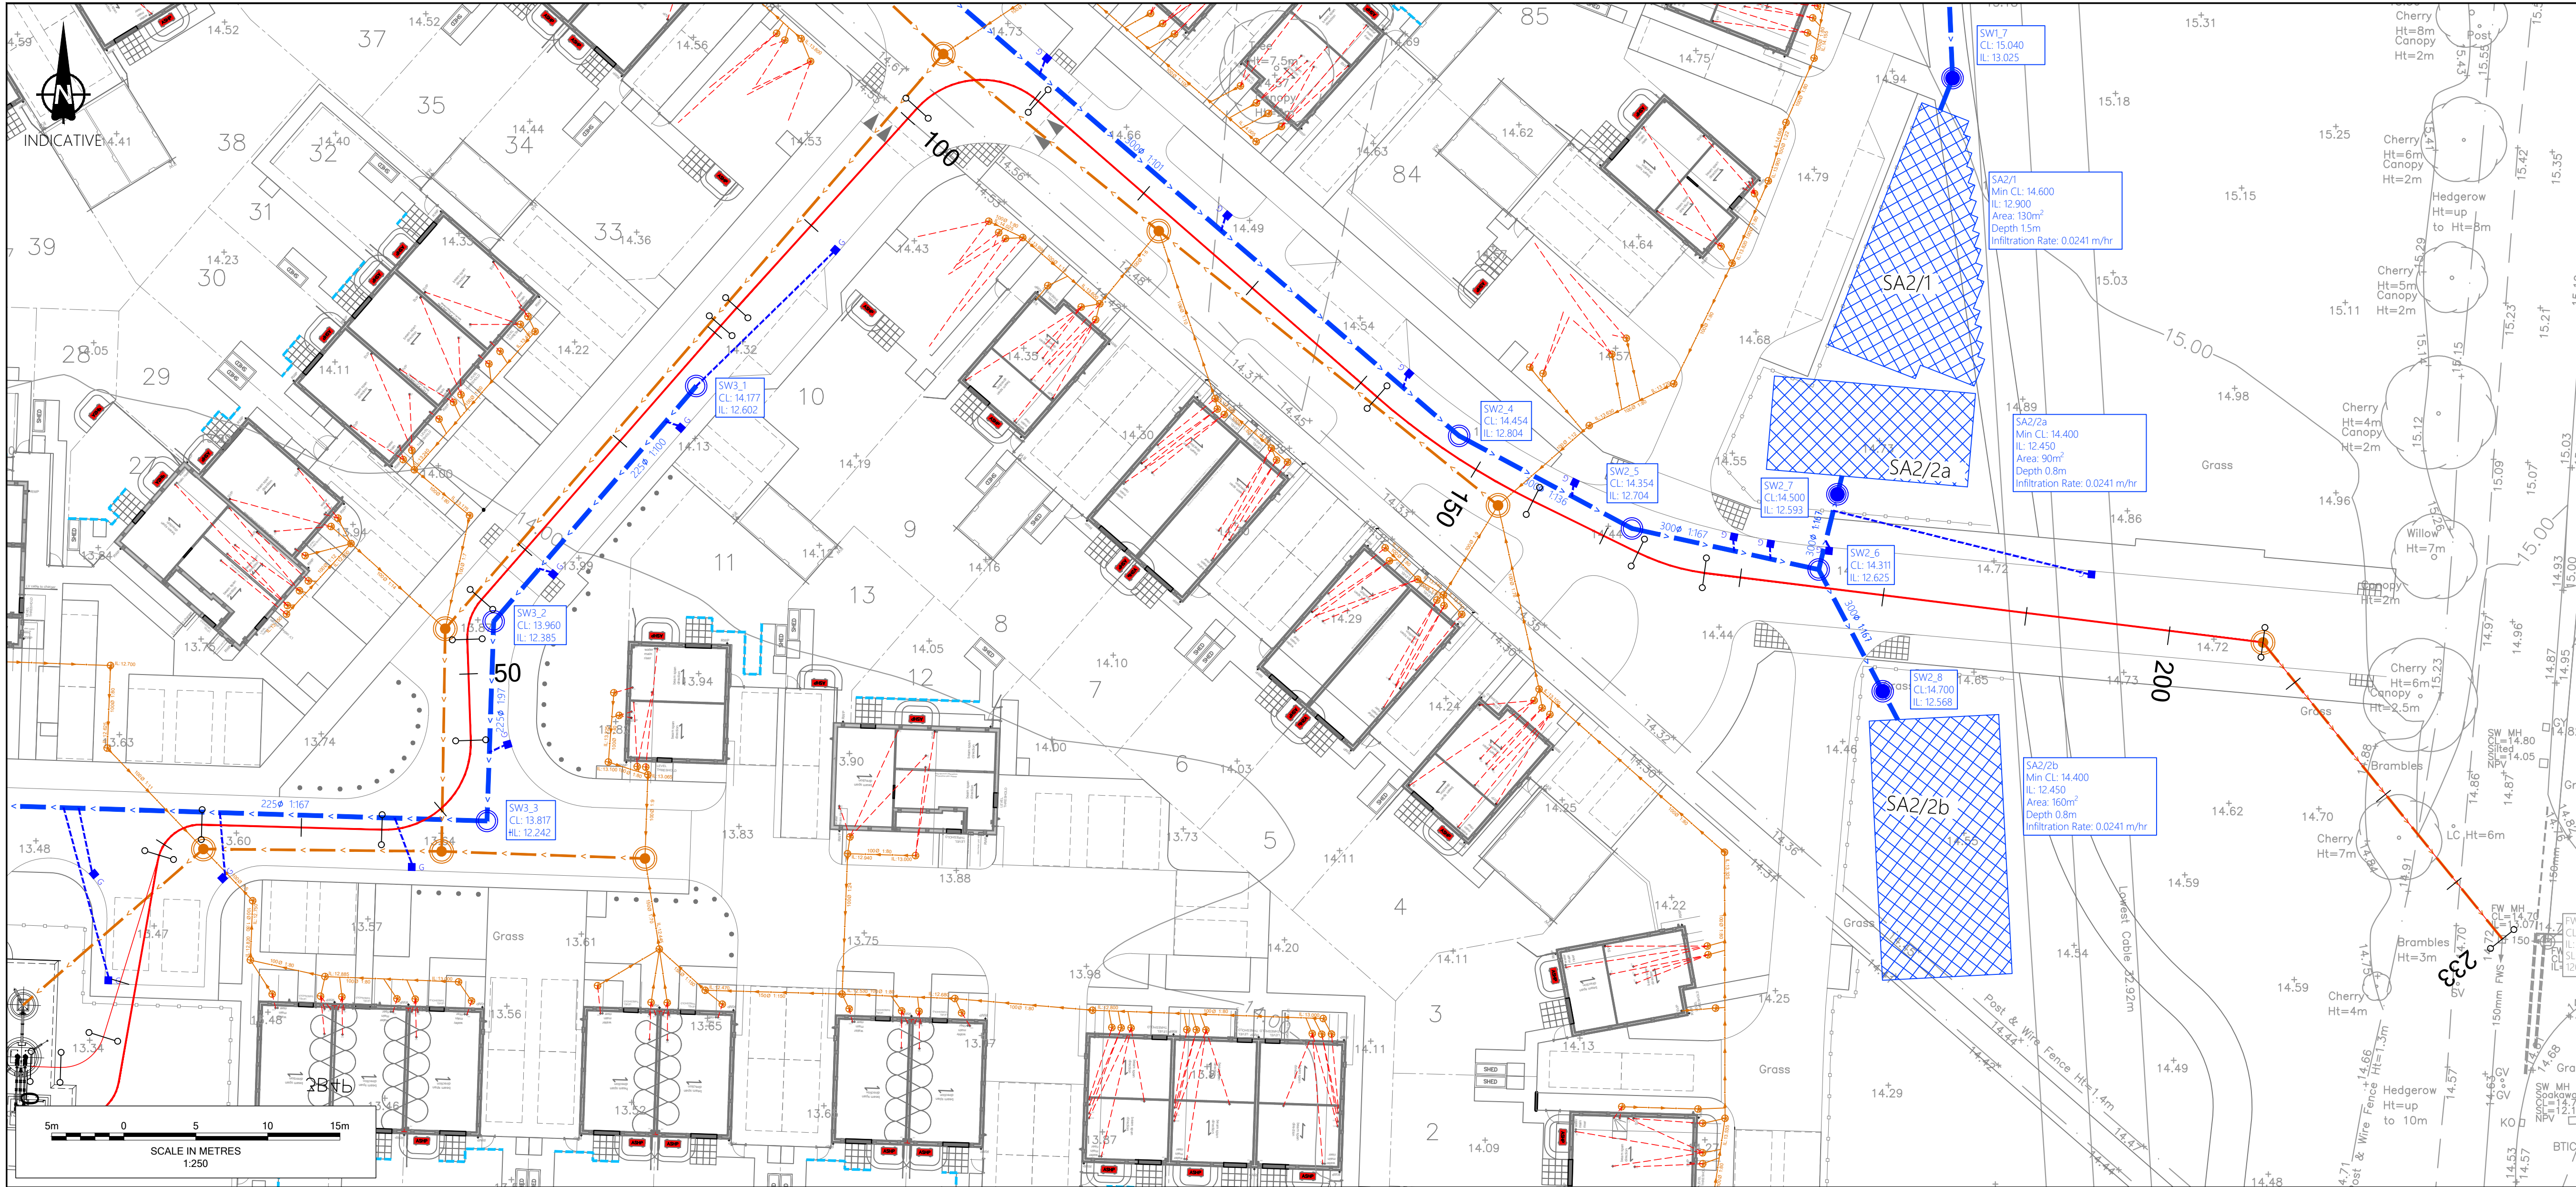

Notes

- Do not scale from this drawing. All dimensions shown are in metres unless noted otherwise.
- This drawing has been based upon topographical survey information produced by Brunel Surveys Ltd and Milton Keynes Surveys Ltd and Milestone Transport Planning cannot be held responsible for any discrepancies which may arise because of it.

Key (Plan)

- diameter unless stated otherwise)
- S104 Adoptable Foul Rising Main
- S38 Adoptable Highway Pipe
- S38 Adoptable Highway Catchpit Manhole to WSCC Std Detail WSCC/278/38/13 (1200mm diameter unless stated otherwise)
- S38 Adoptable Highway Downstream Defender to manufacturer's details
- S38 Adoptable Highway Gully with 150mm Dia Connection Pipe
- S38 Adoptable Highway Soakaway WSCC Std Detail WSCC/278/38/34-35
- Private Foul Drain with Type 3,600mm Internal

Key (Section)

- Proposed Ground Profile
- Existing Ground Profile

Rising Main Ø90mm O.D. PE100 SDR17 (Ø79mm I.D.) Marked with Non-Degradable Marker Tape Containing a Trace Wire. Length of rising main to be encased within Class Z concrete surround. Refer to Xylem design drawings.

TENDER

Ordnance Survey Licence number: 100057360

Drawing Revisions					
Rev:	Dm:	Date:	Details:	Chk:	App:
P01	AM	29-08-2025	First issue	BM	LP
P02	JB	30/09/2025	Issued for tender	LP	BM



Client

Persimmon Homes
Thames Valley

Project

West Sompting, West Sussex

Title

Phase 2
Rising Main Longsection

MILESTONE
TRANSPORT PLANNING
7 Ancells Court, Rye Close, Fleet, Hampshire, GU51 2UY
Tel: 01483 397888
Gateshead IBC, Mulgrave Terrace, Gateshead, NE8 1AN
Tel: 0191 338 7220
3 Wharfedale Street, Spaces The Mailbox Level 1, Birmingham, B1 1RD
Tel: 0121 661 9881
web: www.milestonetp.co.uk

Scale

1:250 @ A1

Revision

P02

Drawing Number

611-0510