


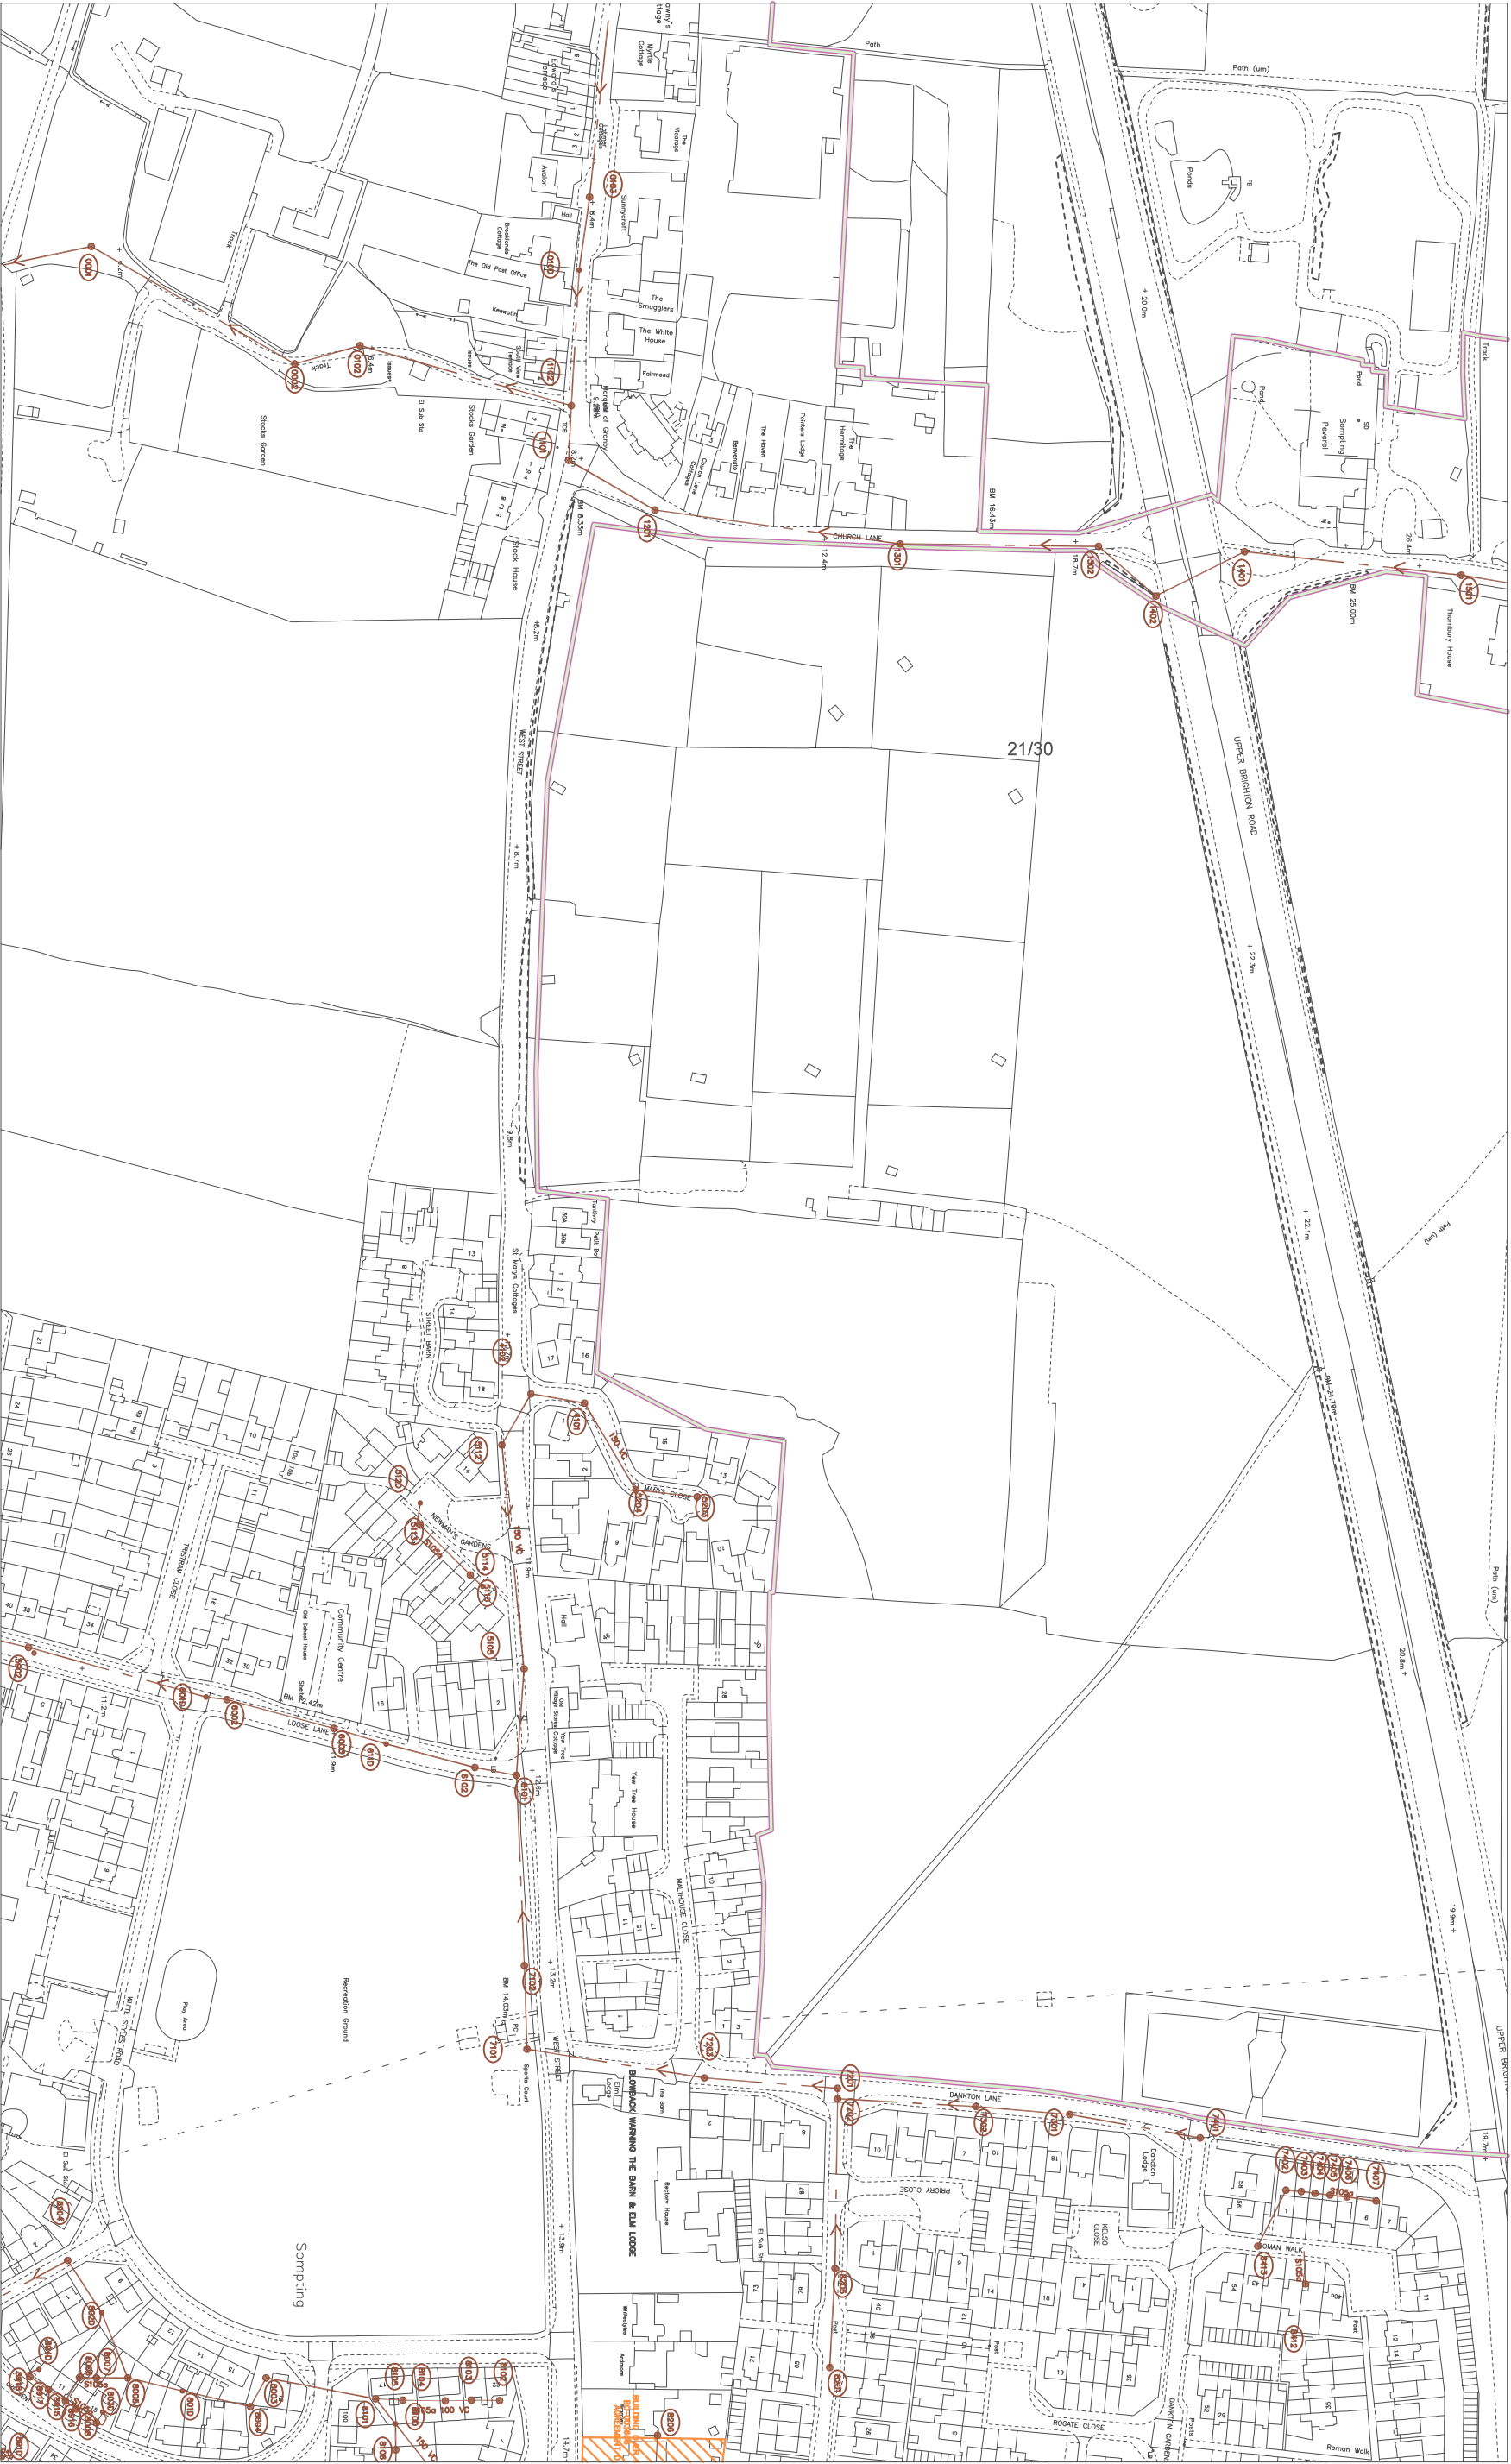

104970

O.S. REF.
TQ16055W


Title: Land at Upper Brighton Road_1

Drawn by: dassuta

Scale: 1:2500

Date: 15/03/2021

The positions of pipes shown on this plan are believed to be correct, but Southern Water Services Ltd accept no responsibility in the event of inaccuracy.
The actual positions should be determined on site.
WARNING: BAC pipes are constructed of Bonded Asbestos Cement
WARNING: Unknown (UNK) materials may include Bonded Asbestos Cement
Based upon Ordnance Survey Digital Data with the permission of the controller of H.M.S.O. Crown Copyright Reserved
Licence No. WU 298530.

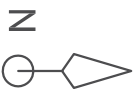

105548

516898

SEWER RECORDS PAGE 2 OF 2

Node	Cover	Invert	Size	Material	Shape
0001X	5.95	4.1	225	VC	CIRC
0002X	4.13	4.13	225	VC	CIRC
0102X	4.15	4.15	225	VC	CIRC
0103X	8.36	5.81	150	VC	CIRC
010DX	5	5	150	VC	CIRC
1101X	5.69	5.69	150	VC	CIRC
1102X	4.84	4.84	225	VC	CIRC
1201X	9.3	7.52	150	VC	CIRC
1301X	13.99	12.36	150	VC	CIRC
1302X	19.53	18.05	150	VC	CIRC
1401X	22.29	20.28	150	VC	CIRC
1402X	19.18	19.18	150	VC	CIRC
1501X	27.33	25.69	150	VC	CIRC
4101X	11.98	10.81	150	VC	CIRC
4102X	11.39	10.68	150	VC	CIRC
5105X	12.46	10.04	150	VC	CIRC
5112X	11.6	10.55	150	VC	CIRC
5113X			UNK	VC	CIRC
5114X			UNK	VC	CIRC
511DX			UNK	VC	CIRC
5203X	12.56	11.34	150	VC	CIRC
5204X	12.42	11.06	150	VC	CIRC
5902X	11.04	7.45	225	VC	CIRC
6002X	11.52	8.33	225	VC	CIRC
6003X	11.95	8.88	225	VC	CIRC
601DX	8	8	225	VC	CIRC
6101X	12.56	9.58	225	VC	CIRC
6102X	12.46	9.52	225	VC	CIRC
611DX	9.2	9.2	225	VC	CIRC
7101X	13.3	11.91	150	VC	CIRC
7102X	13.2	11.28	150	VC	CIRC
7201X	14.73	13.12	150	VC	CIRC
7202X	14.75	13.16	150	VC	CIRC
7203X	13.97	12.81	150	VC	CIRC
7301X	16.01	14.26	150	VC	CIRC
7302X	15.48	13.81	150	VC	CIRC
7401X	16.69	14.9	150	VC	CIRC
7402X			UNK	VC	CIRC
7403X			UNK	VC	CIRC
7404X			UNK	VC	CIRC
7405X			UNK	VC	CIRC
7406X			UNK	VC	CIRC
7407X		-1.12	UNK	VC	CIRC
8003X			150	VC	CIRC
8004X			150	VC	CIRC
8005X	12.4	11.19	150	VC	CIRC
8006X			UNK	VC	CIRC
8007X			UNK	VC	CIRC
8008X			UNK	VC	CIRC
801DX	11.3	11.3	150	VC	CIRC
802DX	11	11	150	VC	CIRC
803DX			UNK	VC	CIRC
8101X	13.72	12.87	150	VC	CIRC
8102X			100	VC	CIRC
8103X			100	VC	CIRC
8104X			100	VC	CIRC
8105X			100	VC	CIRC
8106X			UNK	VC	CIRC
810DX			150	VC	CIRC
8201X	15.67	14.14	150	VC	CIRC
8205X	15.44	13.8	150	VC	CIRC
8206Y			150	VC	CIRC
8412X			UNK	VC	CIRC
8413X			150	VC	CIRC
8904X	12.14	10.76	150	VC	CIRC

22/30

[illegible]

Drawn by: dassuta	
Title: Land at Upper Brighton Road_1	
Date: 15/03/2021	

