


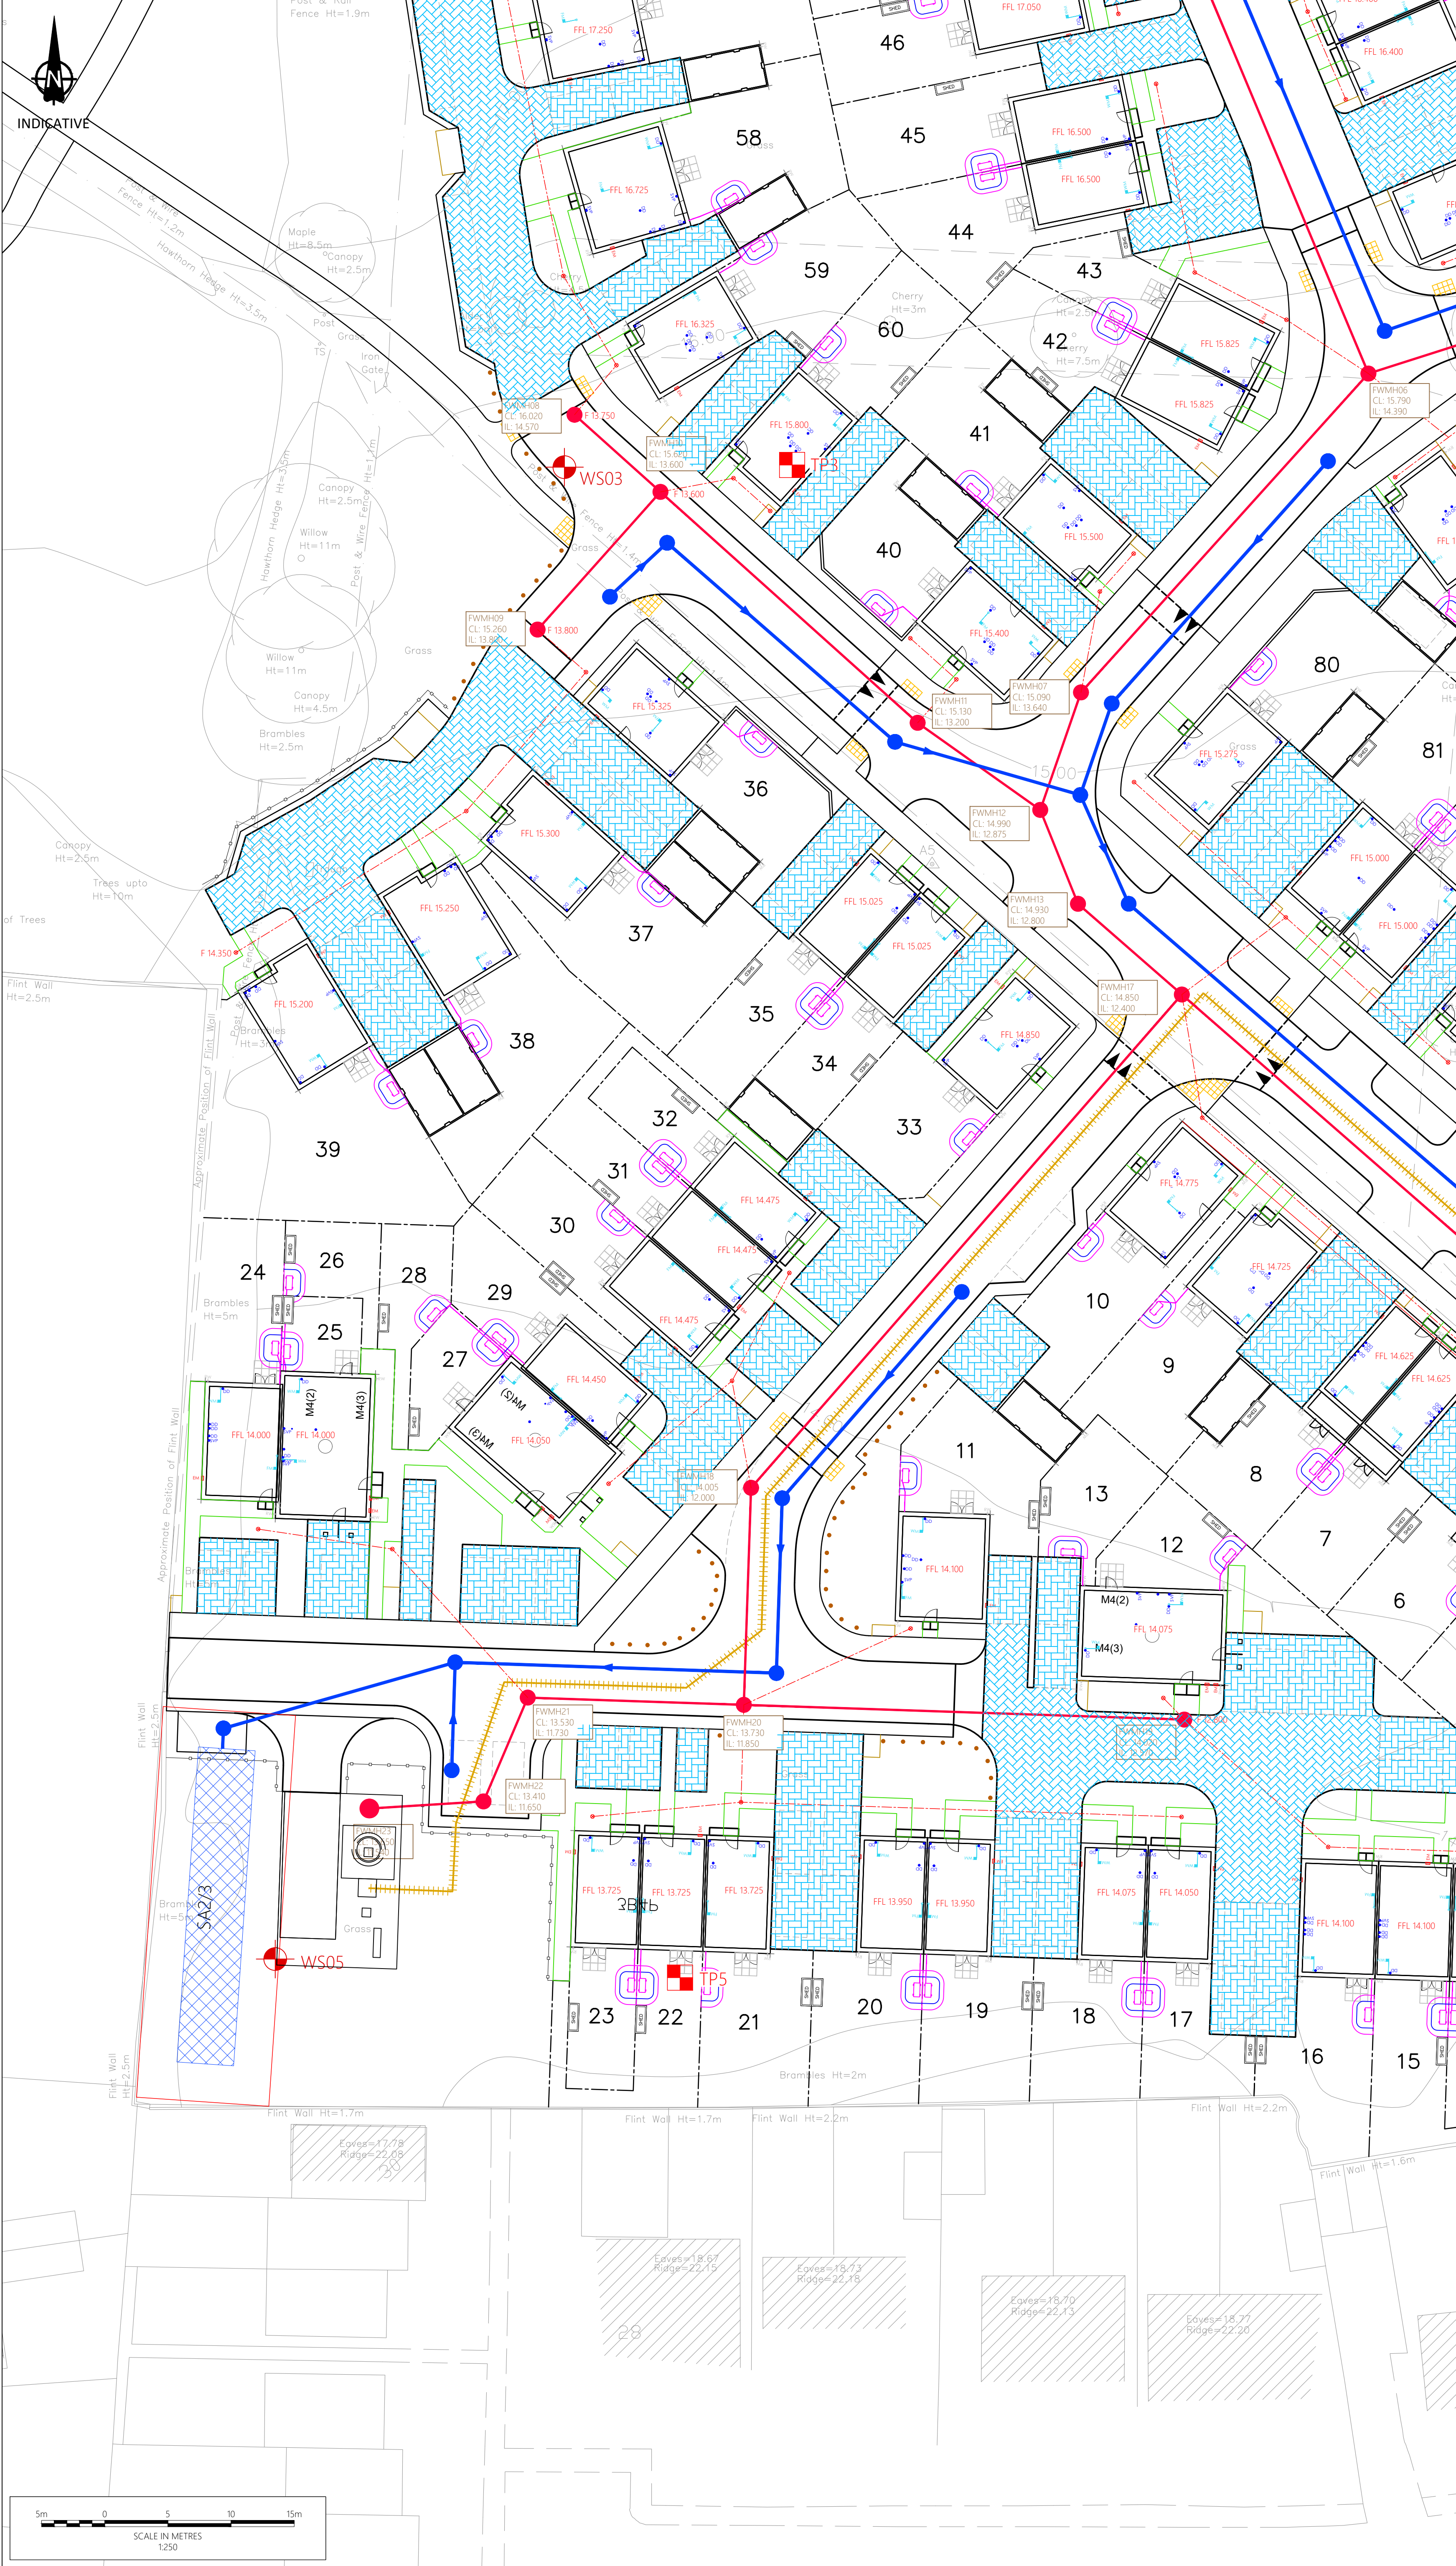

Notes

- Do not scale from this drawing. All dimensions shown are in metres unless noted otherwise.
- This drawing has been based upon topographical survey information produced by both Brunel Surveys Ltd and Milton Keynes Surveys Ltd and Milestone Transport Planning cannot be held responsible for any discrepancies which may arise because of it.

Key

- Proposed Surface Water Sewer
- Proposed Surface Water Manhole
- Proposed Foul Water Sewer
- Proposed Foul Water Manhole
- Proposed Foul Rising Main
- Proposed Soakaway
- Proposed Permeable Paving
- Surface Water Crate House Soakaway
- Location of Ibox Infiltration Test
- Location of Ibox Boreholes
- Preliminary Finished Floor Levels

Preliminary sizes for soakaways

SA2/1	130.5m ² x 1.2m Deep
SA2/2a	91m ² x 1.2m Deep
SA2/2b	162m ² x 0.8m Deep
SA2/3	110m ² x 0.8m Deep

Ordnance Survey Licence number: 100057360

Rev	Dm	Date	Details	Chk
P01	ST	04/04/2022	First issue	SRT
P02	ST	11/05/2022	Utility corridor added and minor amendments	SRT
P03	ST	28/09/2022	Layout revised and SWS and FWS amended	SRT
P04	AM	25/06/2024	Minor amendments	BM
P05	AM	30/08/2024	Layout updated	BM
P06	AM	16/09/2024	Minor amendments	BM

Client
Persimmon Homes
Thames Valley

Project
West Sompting, West Sussex

Title
Phase 2
Preliminary Drainage Strategy
Sheet 2 of 3

MILESTONE
TRANSPORT PLANNING

7 Ancells Court, Rye Close, Fleet, Hampshire, GU51 2UY
Tel: 01483 397888
Gateshead IBC, Mulgrave Terrace, Gateshead, NE8 1AN
Tel: 0191 338 7220
web: www.milestonetp.co.uk

Drawing Number:
601/190/202

Scale:
1:250 @ A1

Revision:
P06