


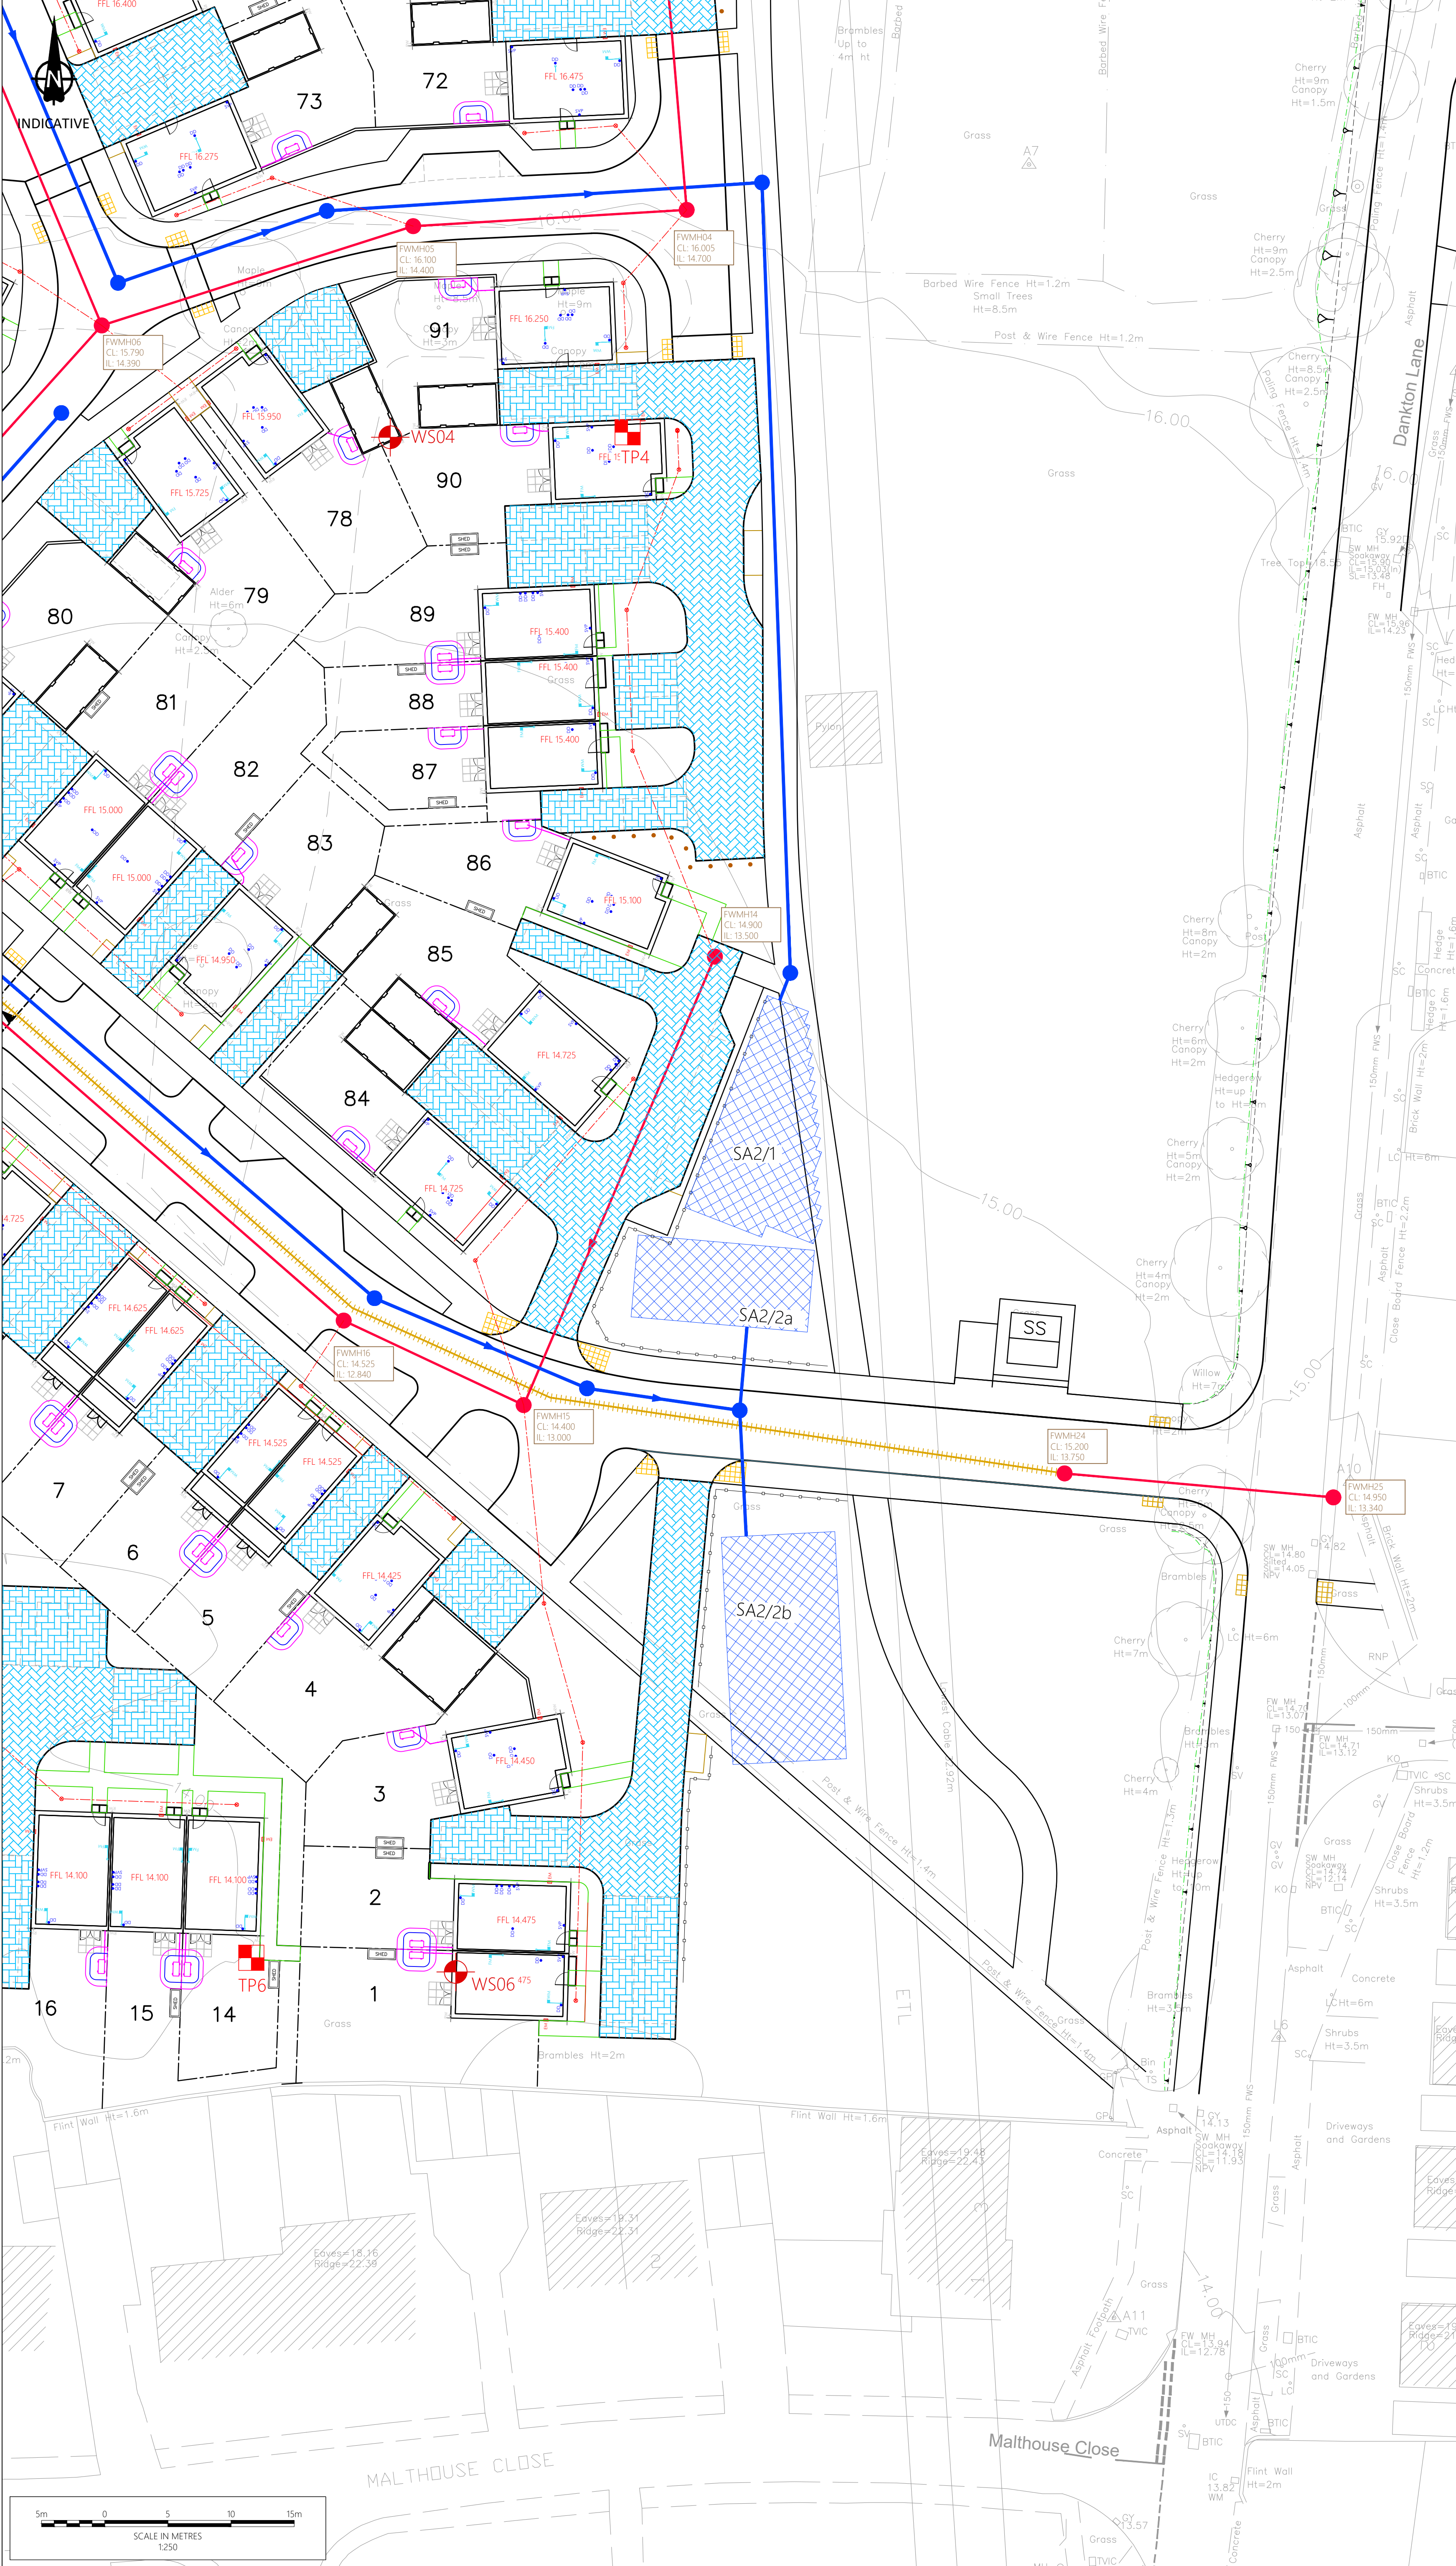

Notes

1.

Do not scale from this drawing. All dimensions shown are in metres unless noted otherwise.

2.

This drawing has been based upon topographical survey information produced by both Brunel Surveys Ltd and Milton Keynes Surveys Ltd and Milestone Transport Planning cannot be held responsible for any discrepancies which may arise because of it.

Key

Proposed Surface Water Sewer

Proposed Surface Water Manhole

Proposed Foul Water Sewer

Proposed Foul Water Manhole

Proposed Foul Rising Main

Proposed Soakaway

Proposed Permeable Paving

Surface Water Crate House Soakaway

Location of Ibex Infiltration Test

Location of Ibex Boreholes

Preliminary Finished Floor Levels

Preliminary sizes for soakaways

SA2/1

130.5m² x 1.2m Deep

SA2/2a

91m² x 1.2m Deep

SA2/2b

162m² x 0.8m Deep

SA2/3

110m² x 0.8m Deep

Ordnance Survey Licence number: 100057360

Drawing Revisions

Rev	Drn	Date	Details	Chk
P01	ST	04/04/2022	First issue	SRT
P02	ST	11/05/2022	Utility corridor added and minor amendments	SRT
P03	ST	28/09/2022	Layout revised and SWS and FWS amended	SRT
P04	ST	17/04/2023	Minor amendment to sub-station	SRT
P05	AM	25/06/2024	Minor amendments	BM
P06	AM	30/08/2024	Layout updated	BM
P07	AM	16/09/2024	Minor amendments	BM

Client

Persimmon Homes
Thames Valley

Project

West Sompting, West Sussex

Title

Phase 2
Preliminary Drainage Strategy
Sheet 3 of 3

MILESTONE

TRANSPORT PLANNING

7 Ancells Court, Rye Close, Fleet, Hampshire, GU51 2UY
Tel: 01483 397888
Gateshead IBC, Mulgrave Terrace, Gateshead, NE8 1AN
Tel: 0191 338 7220
web: www.milestonetp.co.uk

Drawing Number:

601/190/203

Scale:

1:250 @ A1

Revision:

P07