Land Registry Official copy of title plan

Title number **WSX291579**
Ordnance Survey map reference **TQ2105SW**
Scale **1:1250**
Administrative area **ADUR**

© Crown Copyright. Produced by Land Registry. Reproduction in whole or in part is prohibited without the prior written permission of Ordnance Survey. Licence Number 100026316.

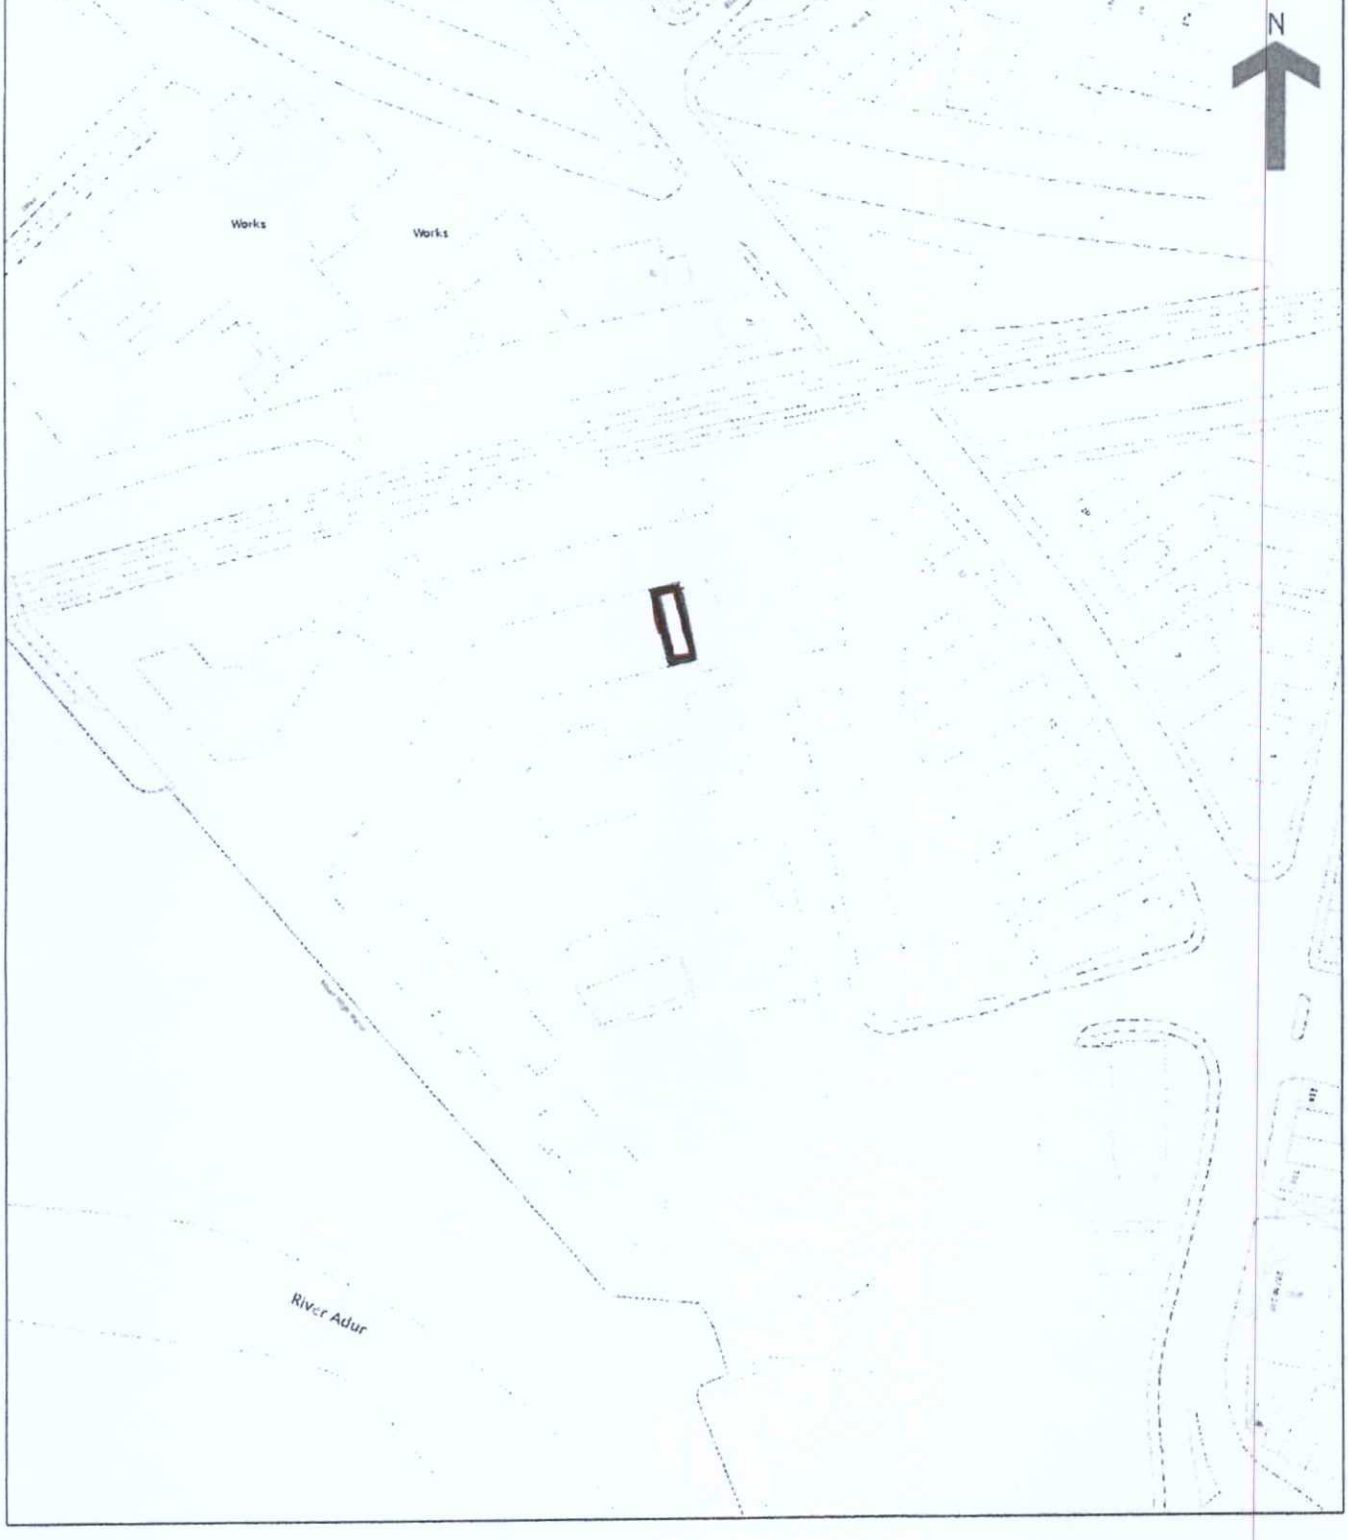

Land Registry Official copy of title plan

Title number **WSX291579**
Ordnance Survey map reference **TQ2105SW**
Scale **1:1250**
Administrative area **ADUR**

© Crown Copyright. Produced by Land Registry. Reproduction in whole or in part is prohibited without the prior written permission of Ordnance Survey. Licence Number 100026316.

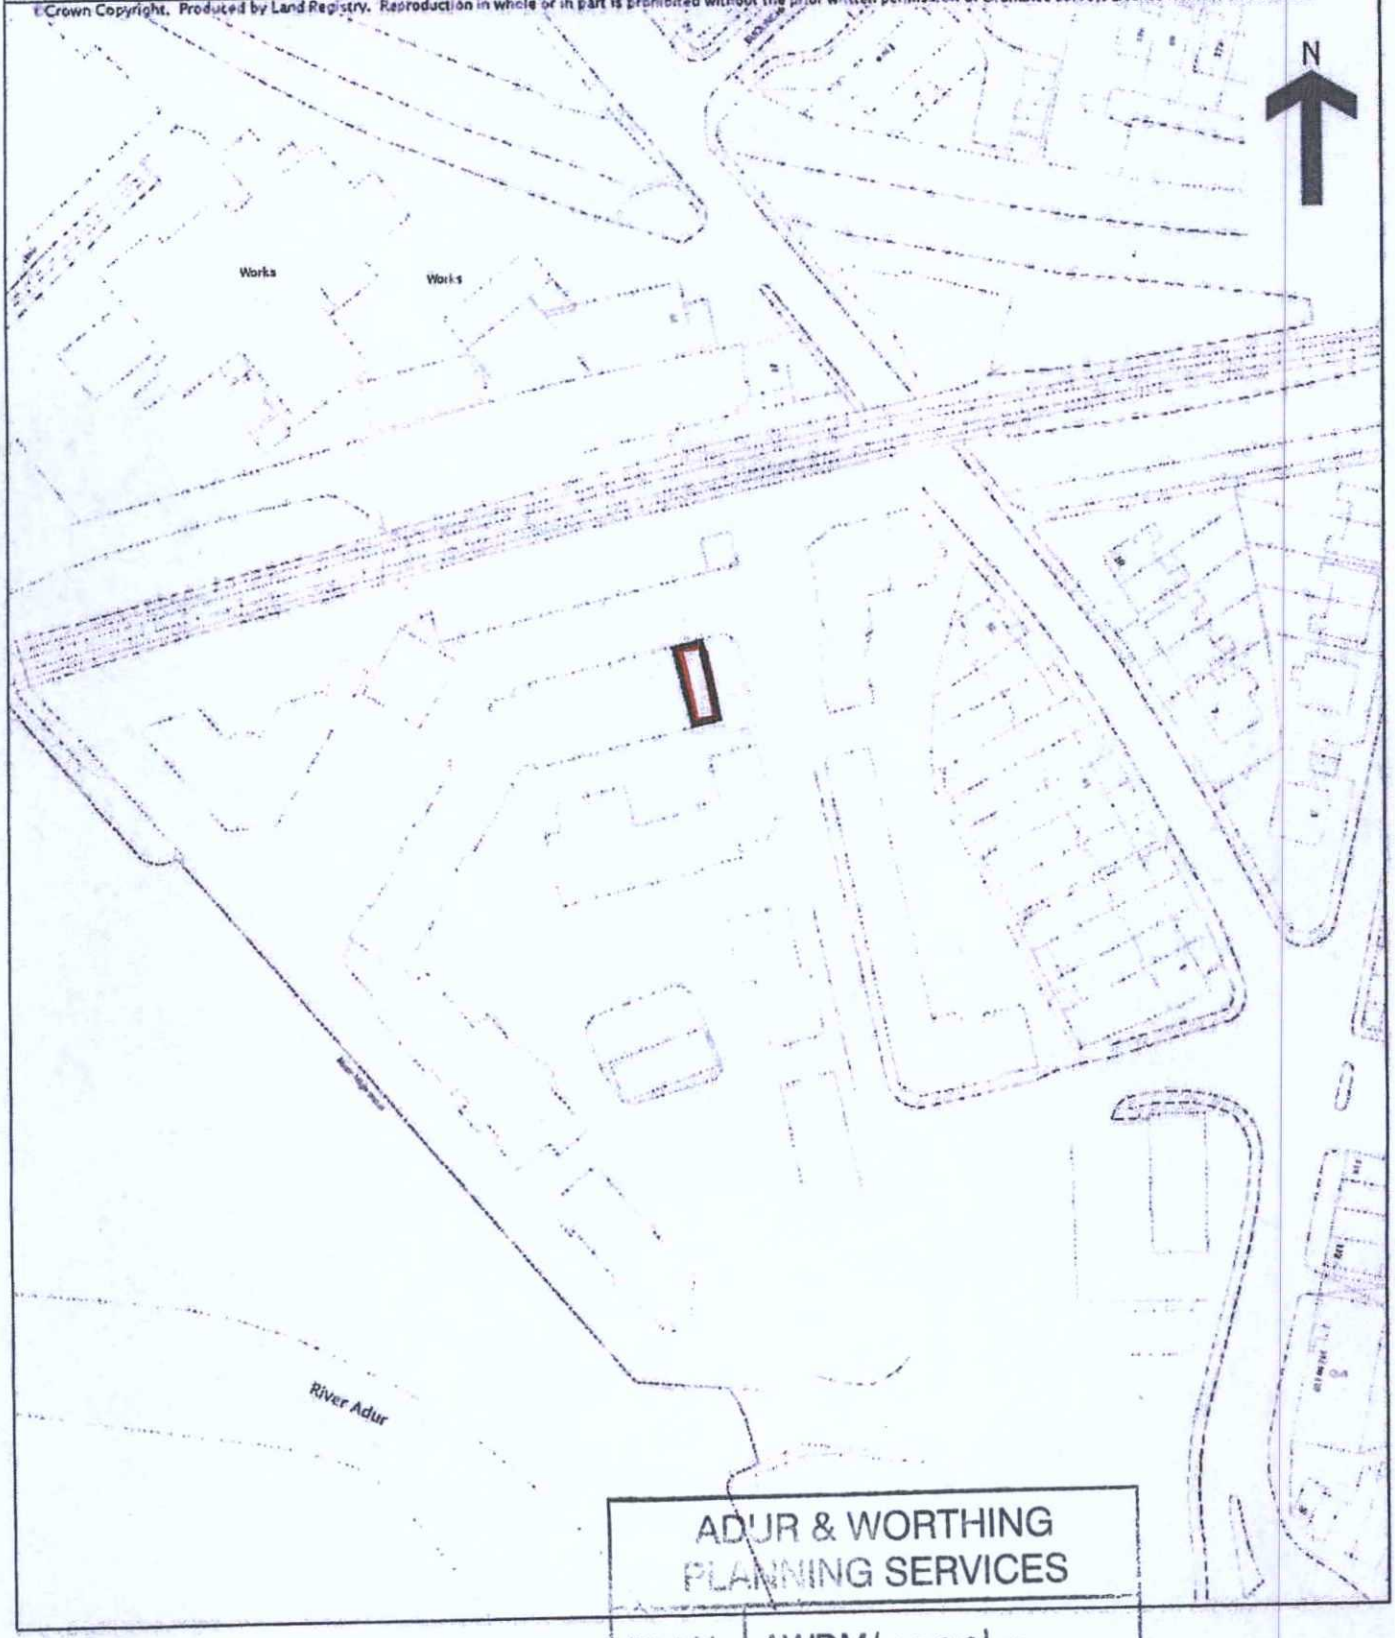

ADUR & WORTHING
PLANNING SERVICES

PLAN	AWDM/1025/12
DATE VALID	13 SEP 2012