



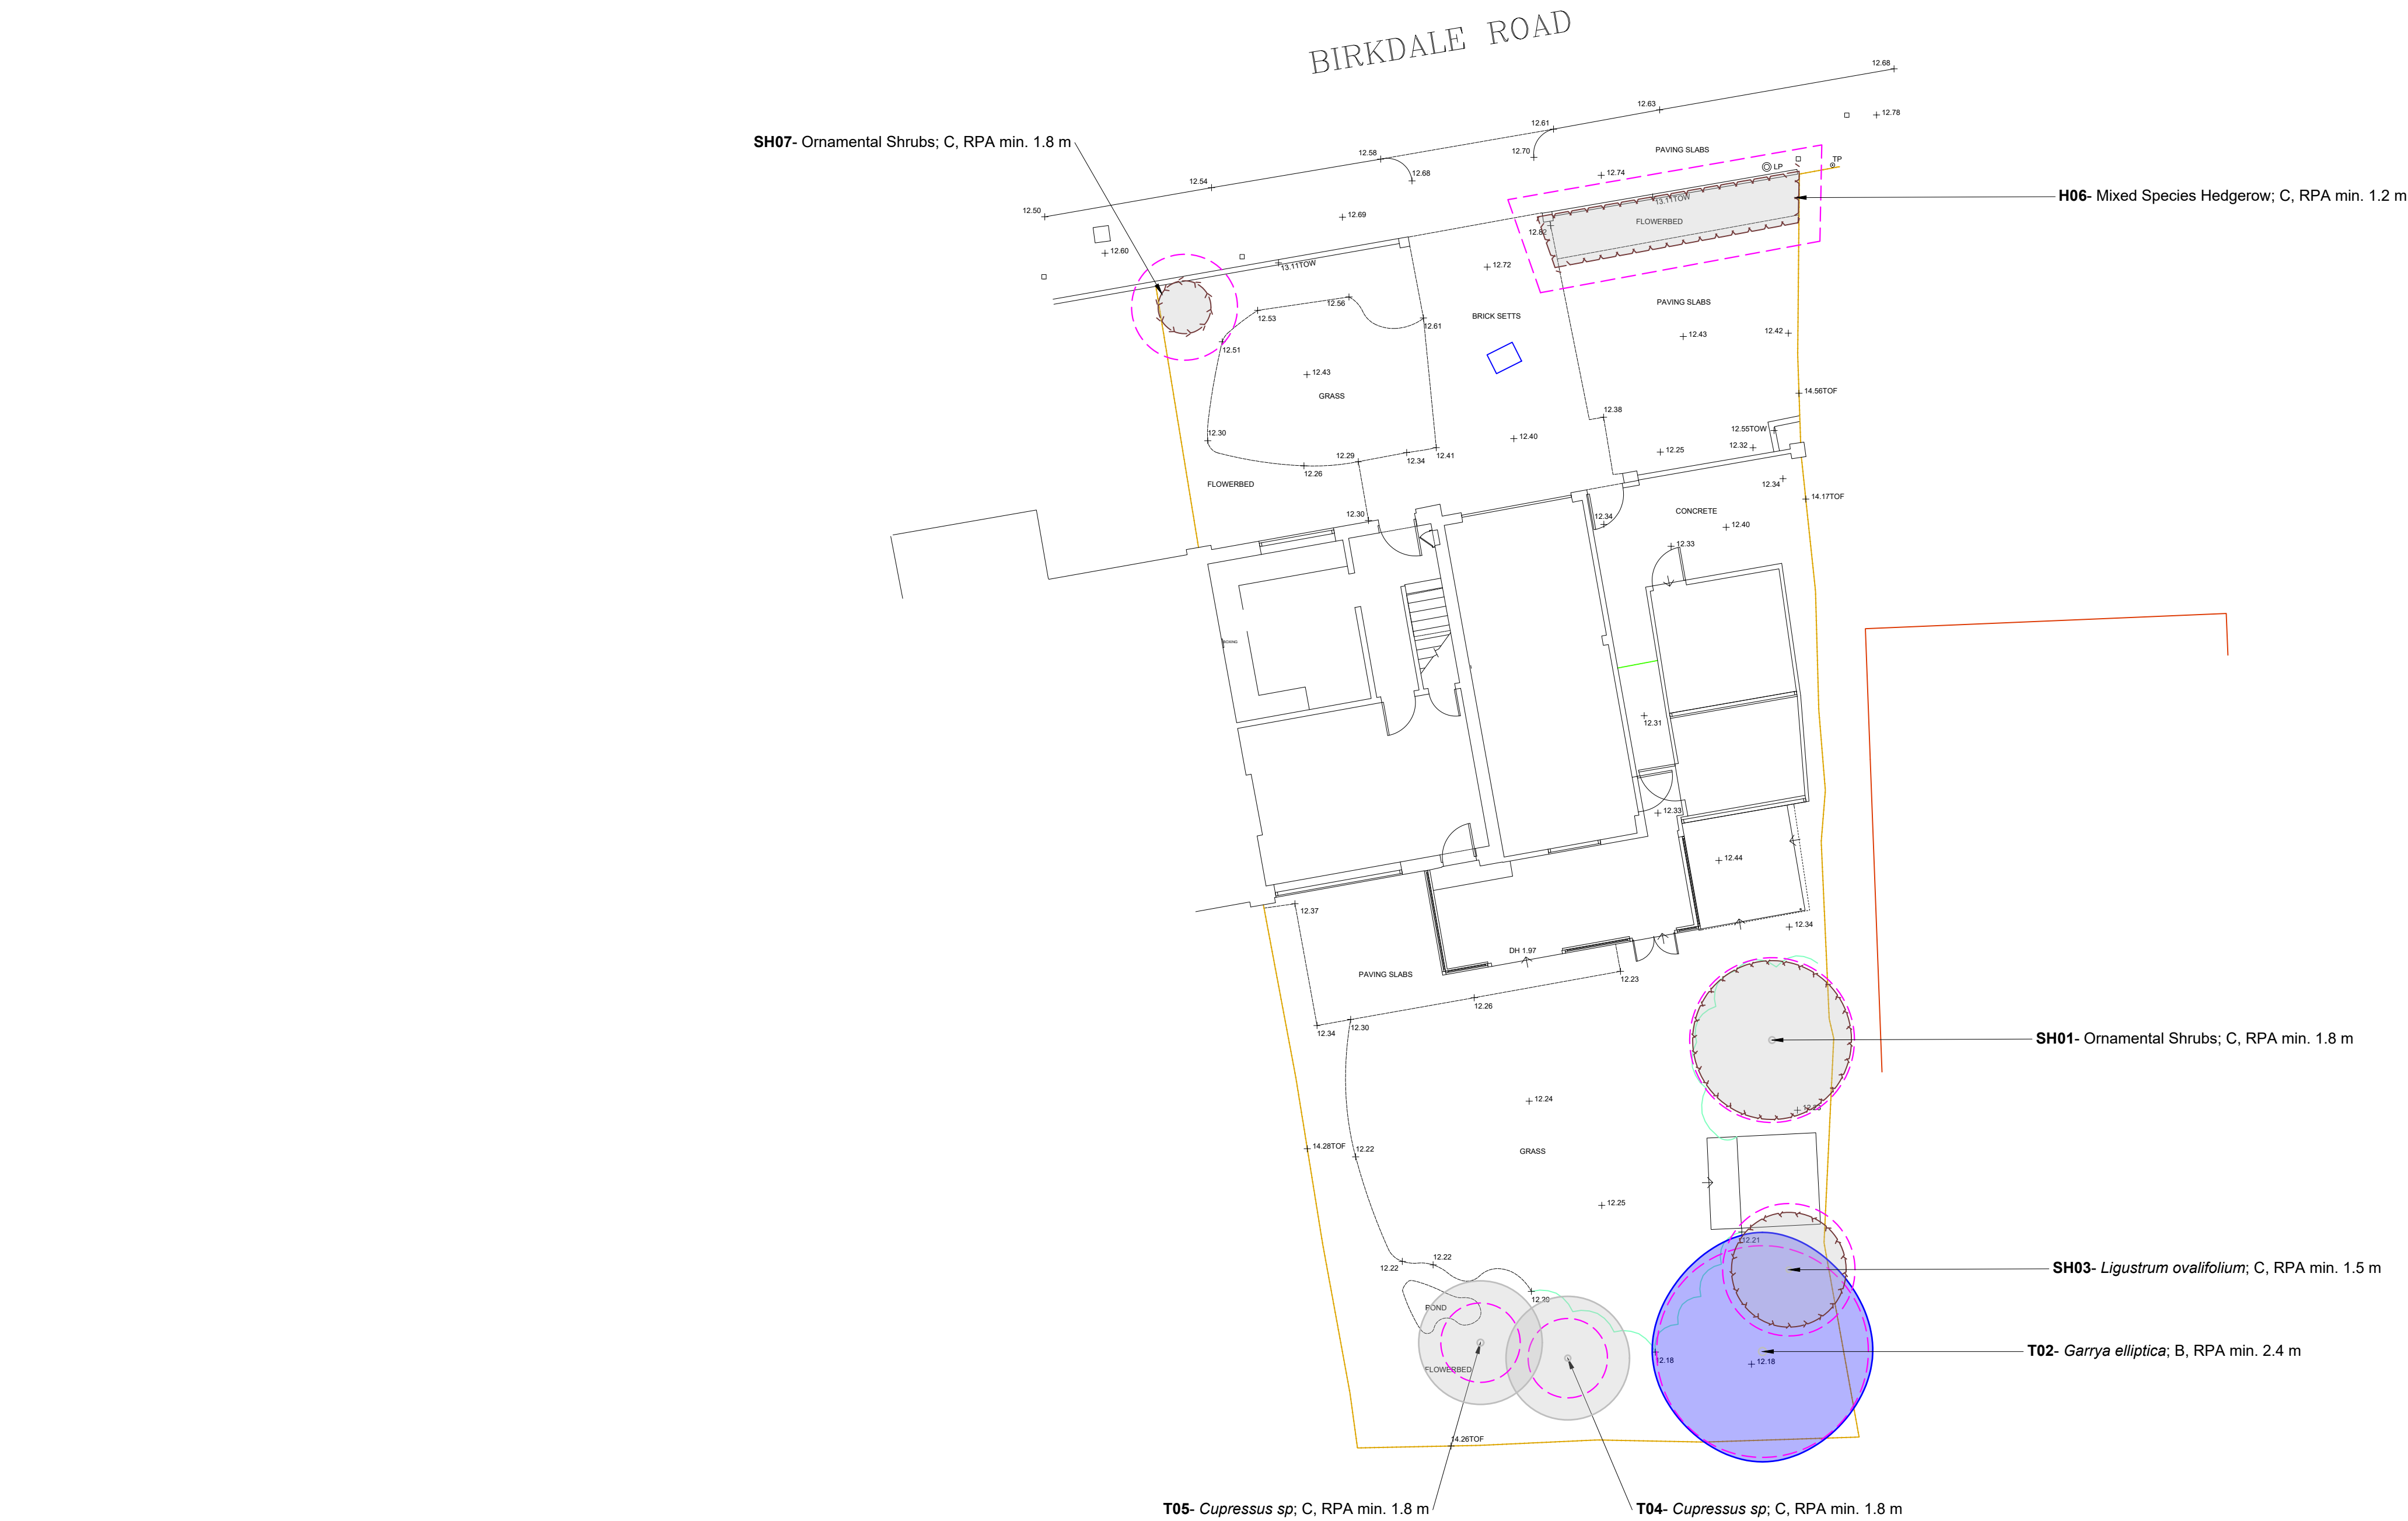

The majority of the existing trees shown on this plan have been plotted in line with the information provided with the topographical survey.
All other tree locations are indicative and have been plotted using Geo-locating.

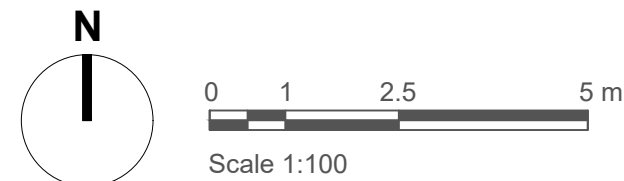

Tree Constraints Plan


5 Birkdale Road

- Legend**
- T02** **Tree, Hedgerow and Shrub Numbers**
(T - Single Tree, TG - Tree Group, H - Hedgerow, SC - Scrub)
 - Tree Root Protection Areas (RPA)**
Specified in accordance with BS 5837:2012 - 'Trees in Relation to Design, Demolition and Construction - Recommendations'.
 - Category B Trees**
Trees of Moderate Quality and Value.
 - Category C Trees**
Trees of Low Quality and Value.
 - Existing Vegetation and Hedgerows**

- Notes:**
- Drawing to be read in colour.
 - To be read in conjunction with all accompanying Arboricultural documents produced by LLD.

PLANNING ISSUE

Rev	Description	Date	Drawn	Appr
00	Planning Issue	07.05.26	GO	KM

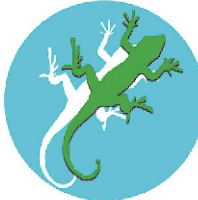

LIZARD
Landscape Design and Ecology
Top Floor - Caravelle House, 17-19 Goring Road, Worthing, BN12 4AP
01903 216033 office@lizardlandscape.co.uk lizardlandscapeecology.com

Client Enhance Developments JD Ltd Project Title and Location 5 Birkdale Road Worthing, West Sussex.			
Drawing Title Tree Constraints Plan			
Scale 1:100@A1	Drawn GO	Approved KM	Date 07.05.26
Drawing No LLD3834-ARB-DWG-100			Revision 00