



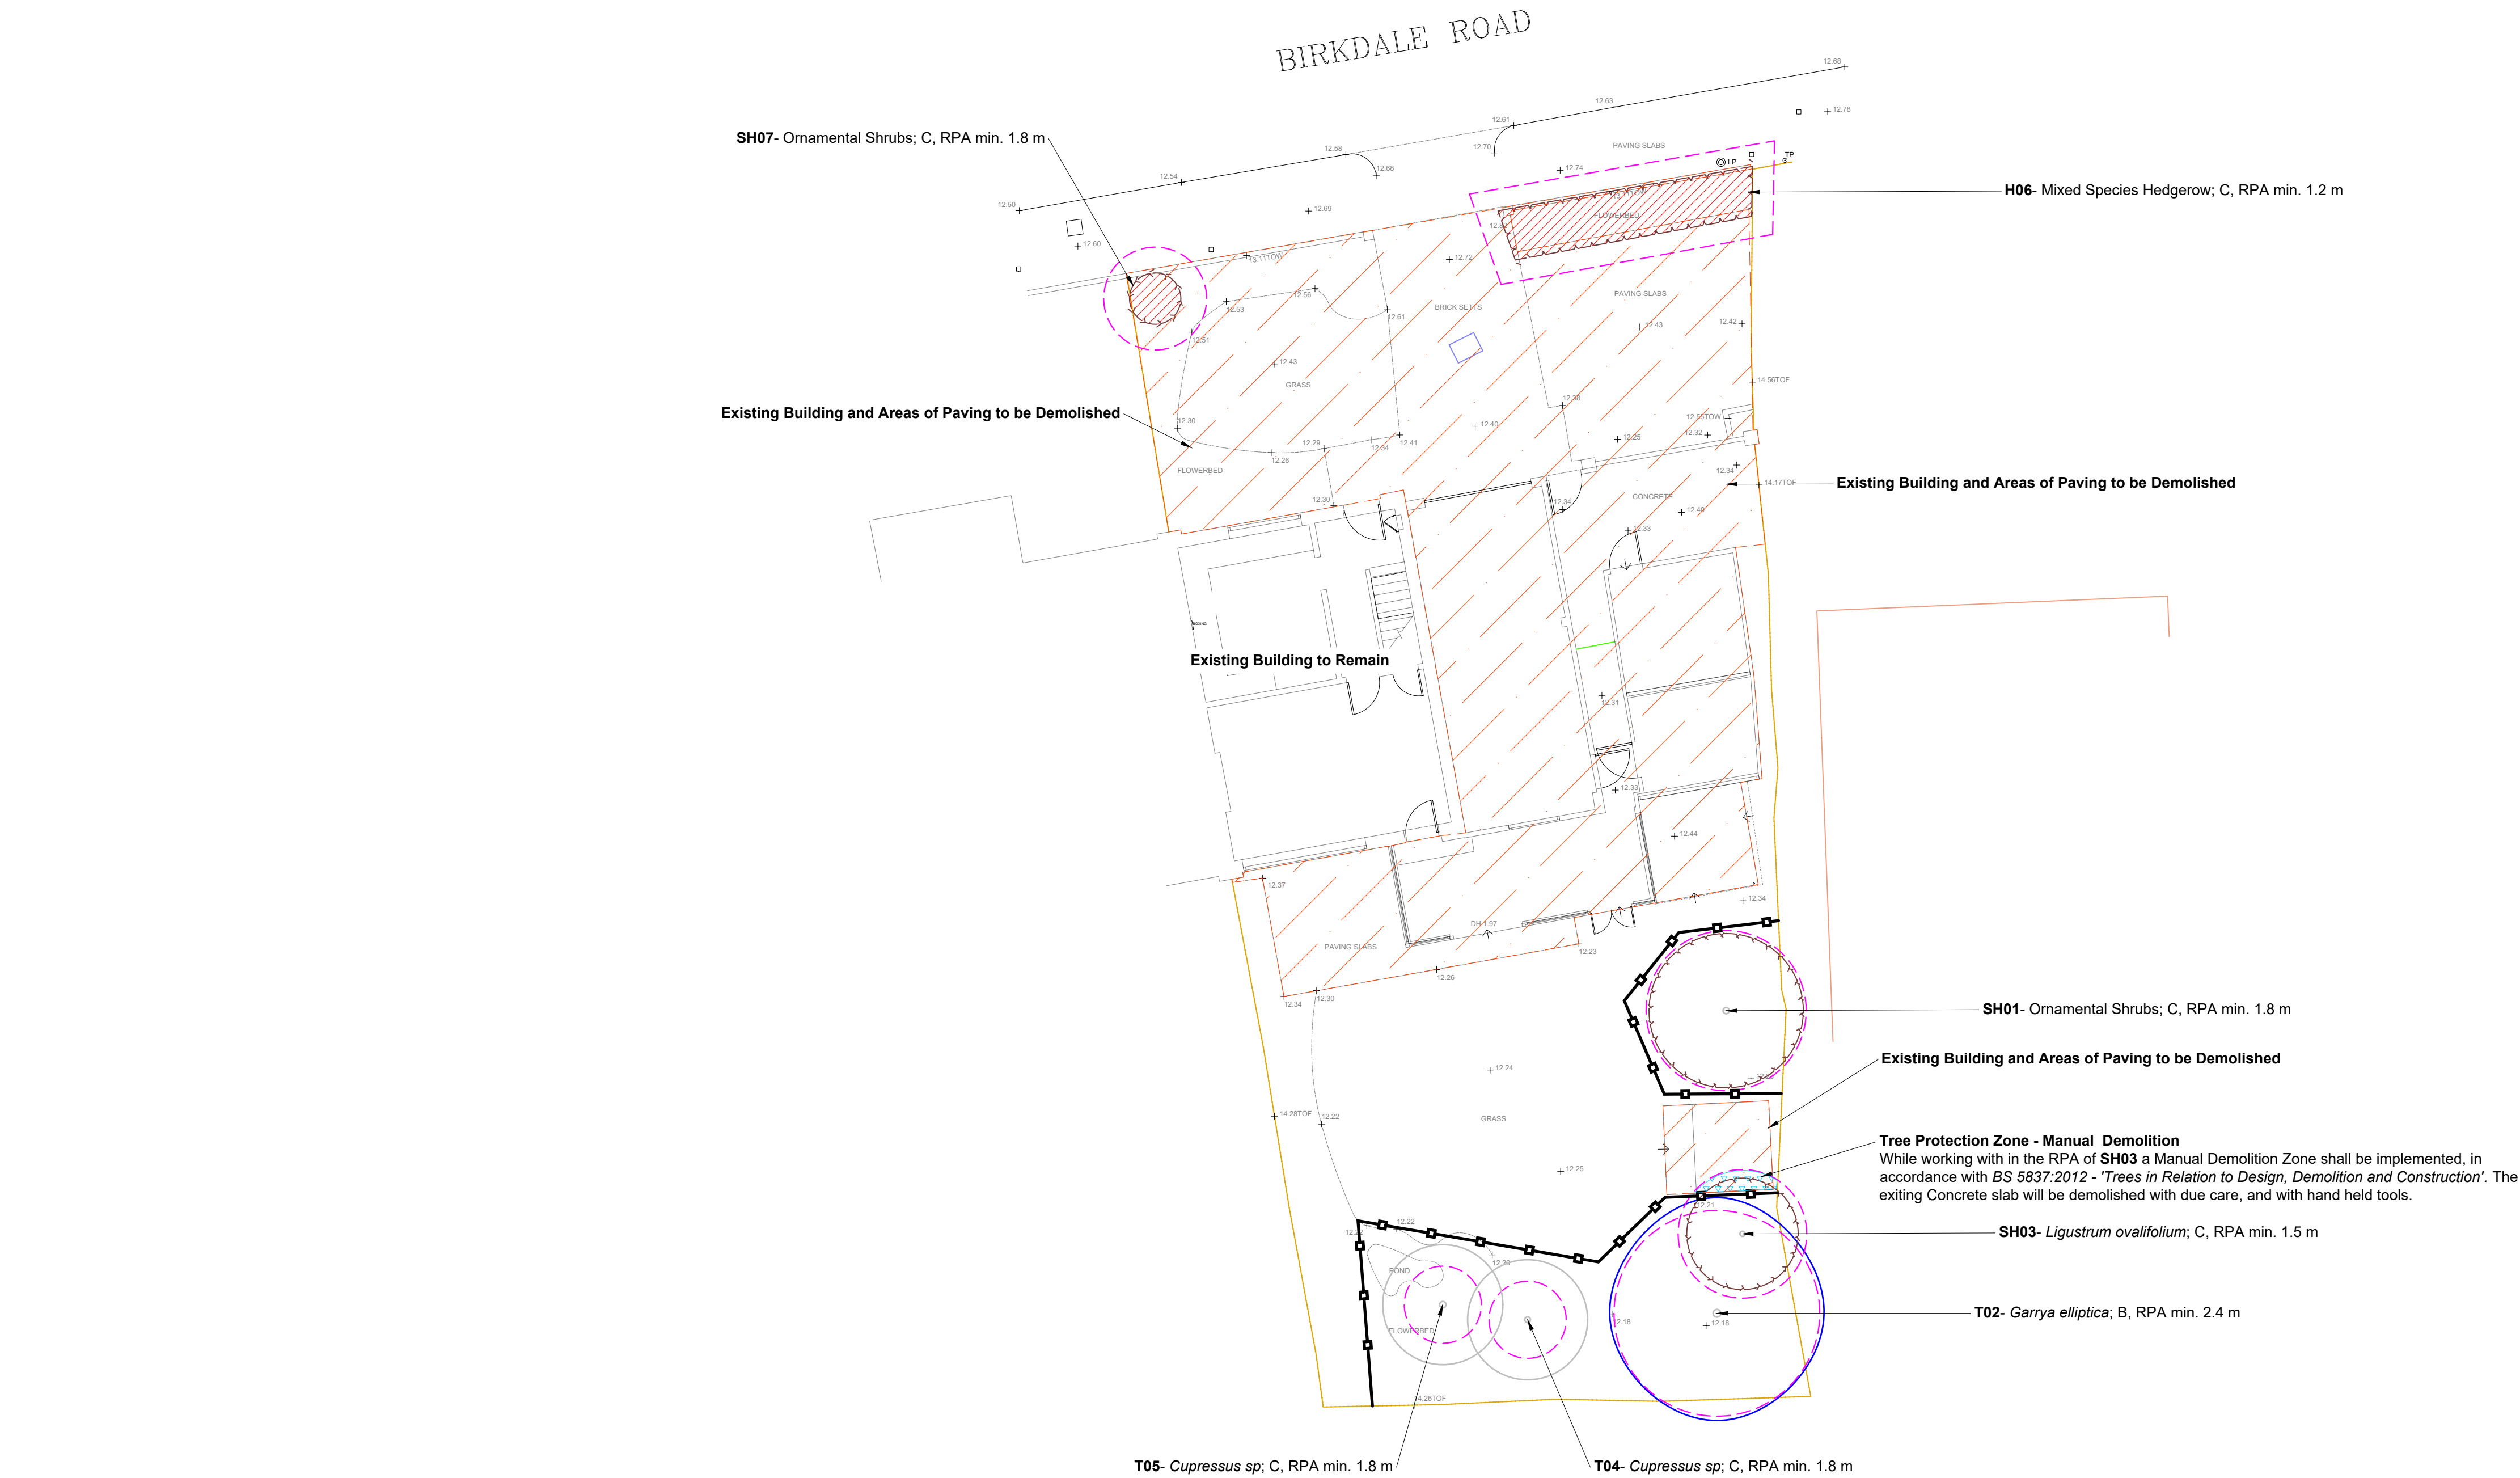

The majority of the existing trees shown on this plan have been plotted in line with the information provided with the topographical survey.
All other tree locations are indicative and have been plotted using Geo-locating.

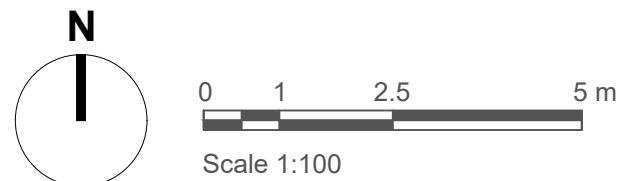

Tree Retention and Protection Plan- Demolition Phase 5 Birkdale Road


Legend

- T02** **Tree, Hedgerow and Shrub Numbers**
(T - Single Tree, TG - Tree Group, H - Hedgerow, SC - Scrub)
- Tree Root Protection Areas (RPA)**
Specified in accordance with BS 5837:2012 - 'Trees in Relation to Design, Demolition and Construction - Recommendations'.
- Category B Trees**
Trees of Moderate Quality and Value.
- Category C Trees**
Trees of Low Quality and Value.
- Existing Vegetation and Hedgerows**
- Existing Shrubs and Hedges to be Removed**
In accordance with BS3998:2010- 'Tree Works- Recommendations'
- Existing Building and Areas of Paving to be Demolished**
- Protection Zone - Manual Demolition**
A Manual Demolition Zone shall be implemented, in accordance with BS 5837:2012 - 'Trees in Relation to Design, Demolition and Construction - Recommendations'. All works shall be undertaken with due care and with hand held tools.
- Tree Protection Barrier**
In accordance with BS 5837:2012 - 'Trees in Relation to Design, Demolition and Construction - Recommendations'.
2.0 m height 'Heras' Welded Wire Mesh Fencing secured and positioned as specified.

- Notes:**
- Drawing to be read in colour.
 - To be read in conjunction with all accompanying Arboricultural documents produced by LLD.

PLANNING ISSUE

Rev	Description	Date	Drawn	Appr
00	Planning Issue	08.05.26	GO	KM

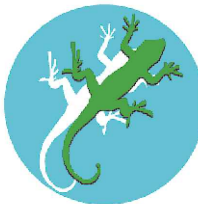 **LIZARD**
Landscape Design and Ecology
Top Floor - Caravelle House, 17-19 Goring Road, Worthing, BN12 4AP
01903 216033 office@lizardlandscape.co.uk lizardlandscapeecology.com

Client Enhance Developments JD Ltd Project Title and Location 5 Birkdale Road Worthing, West Sussex.			
Drawing Title Demolition Phase Plan			
Scale 1:100@A1	Drawn GO	Approved KM	Date 08.05.26
Drawing No LLD3834-ARB-DWG-200		Revision 00	