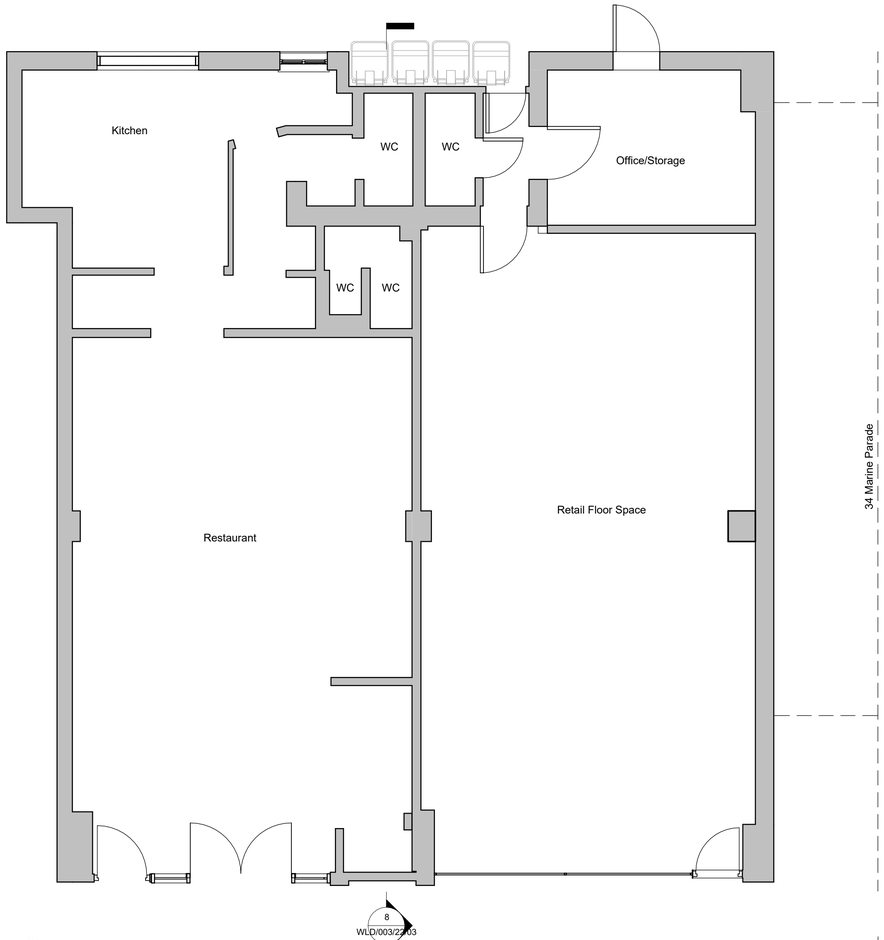

1 Ground Floor
1 : 50

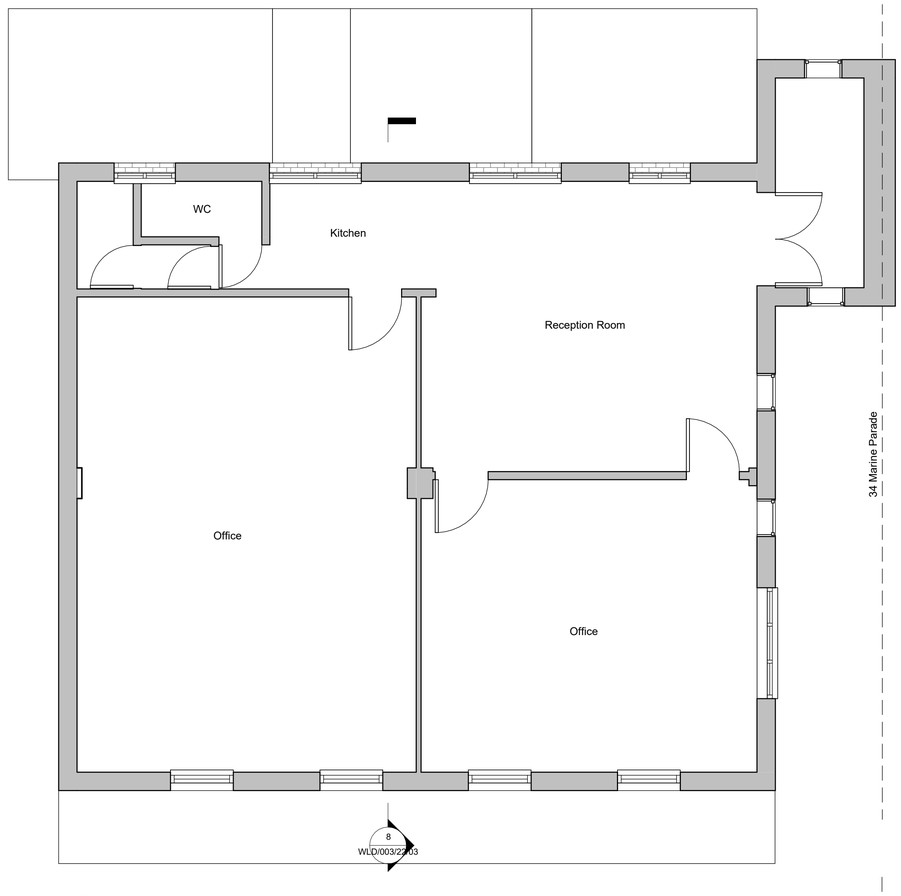

2 1st Floor
1 : 50

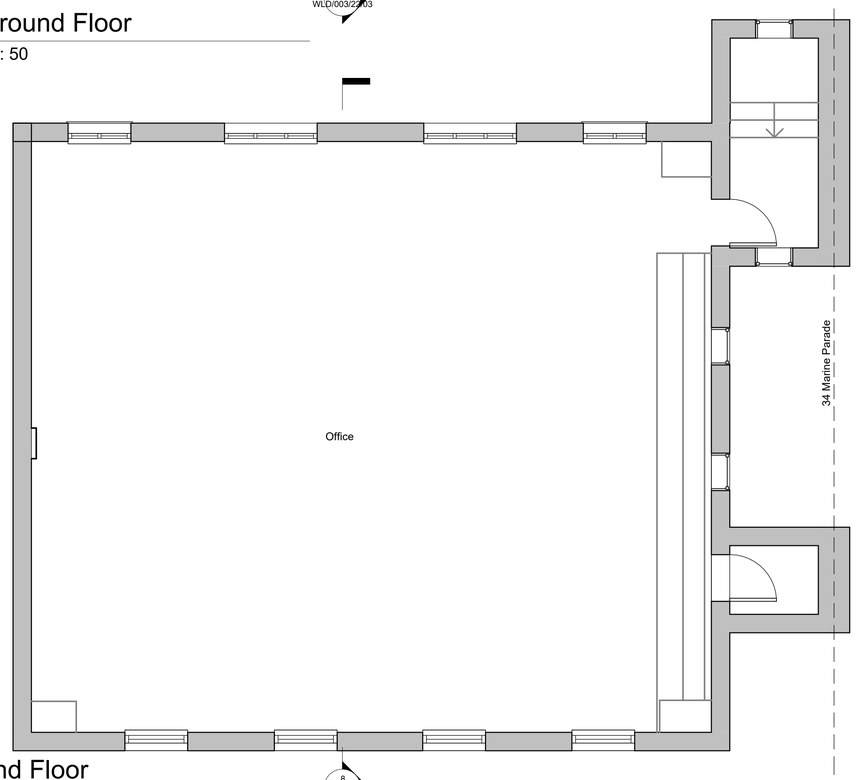

3 2nd Floor
1 : 50

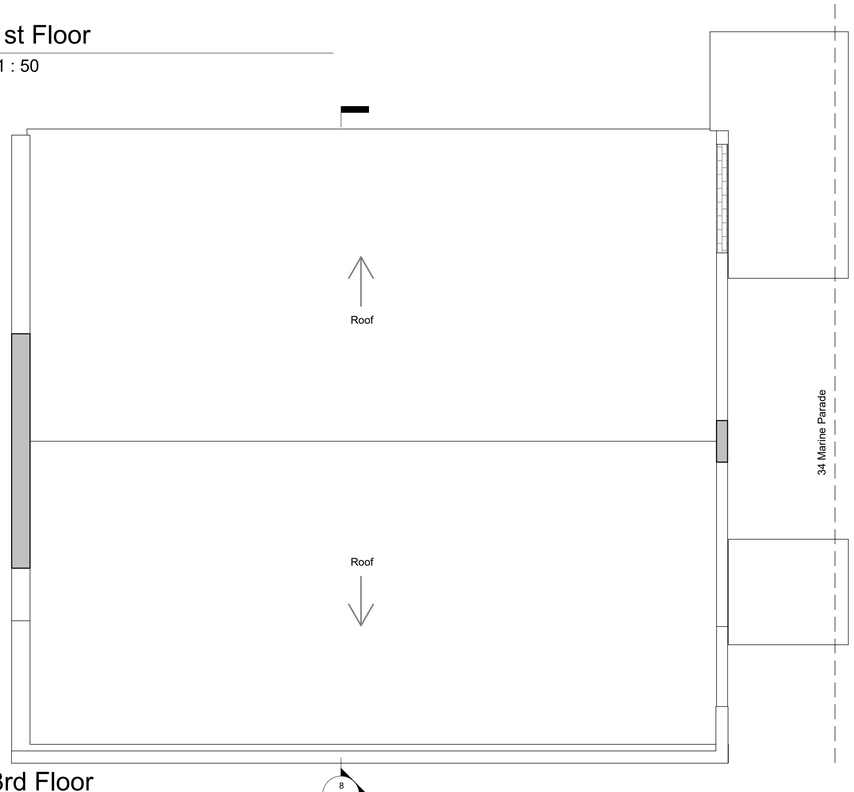

4 3rd Floor
1 : 50

Notes:

1. THE COPYRIGHT OF THIS DRAWING IS VESTED IN WARWICK LANE DEVELOPMENTS AND IT MAY NOT BE REPRODUCED IN WHOLE OR PART OR USED FOR THE MANUFACTURE OF ANY ARTICLE WITHOUT THE EXPRESS PERMISSION OF THE COPYRIGHT HOLDERS.

2. WORK TO FIGURED DIMENSIONS ONLY.

3. THIS DRAWING IS TO BE READ IN CONJUNCTION WITH ALL RELEVANT ARCHITECT'S, SERVICE ENGINEER'S AND WARWICK LANE DEVELOPMENTS DRAWINGS AND SPECIFICATIONS.

Total		
Area Type	Project Name	Area
Gross Building Area	Conversion of upper floors to 2x1 Bed & 4x Studios flats (Scheme 2)	362 m²
Grand total: 40		362 m²

0m 1m 2m 3m 4m 5m

VISUAL SCALE 1:50 @ A1

Revision Number	Revision Description	Issued by	Revision Date

STATUS: Planning Issue

Warwick Lane.
Developments Ltd
T 01903 233332 Ext 131 | DF 01903 206 908 | E acp@wld-group.co.uk
1 The Steyne, Worthing, West Sussex, BN11 3DS

CLIENT: Connaught Leisure Ltd SITE ADDRESS:
2-3 Bath Place
Worthing, BN11 3BA

DRAWING:
Conversion of upper floors to 2x1 Bed & 4x Studios flats (Scheme 2)

TITLE:
Existing Floor Plans

SCALE AT A1:	DATE:	DRAWN:	CHECKED:
1 : 50	08/02/2022	AP	ARW
PROJECT NO: Bath Place	DRAWING NO: WLD/003/22/01		REVISION: