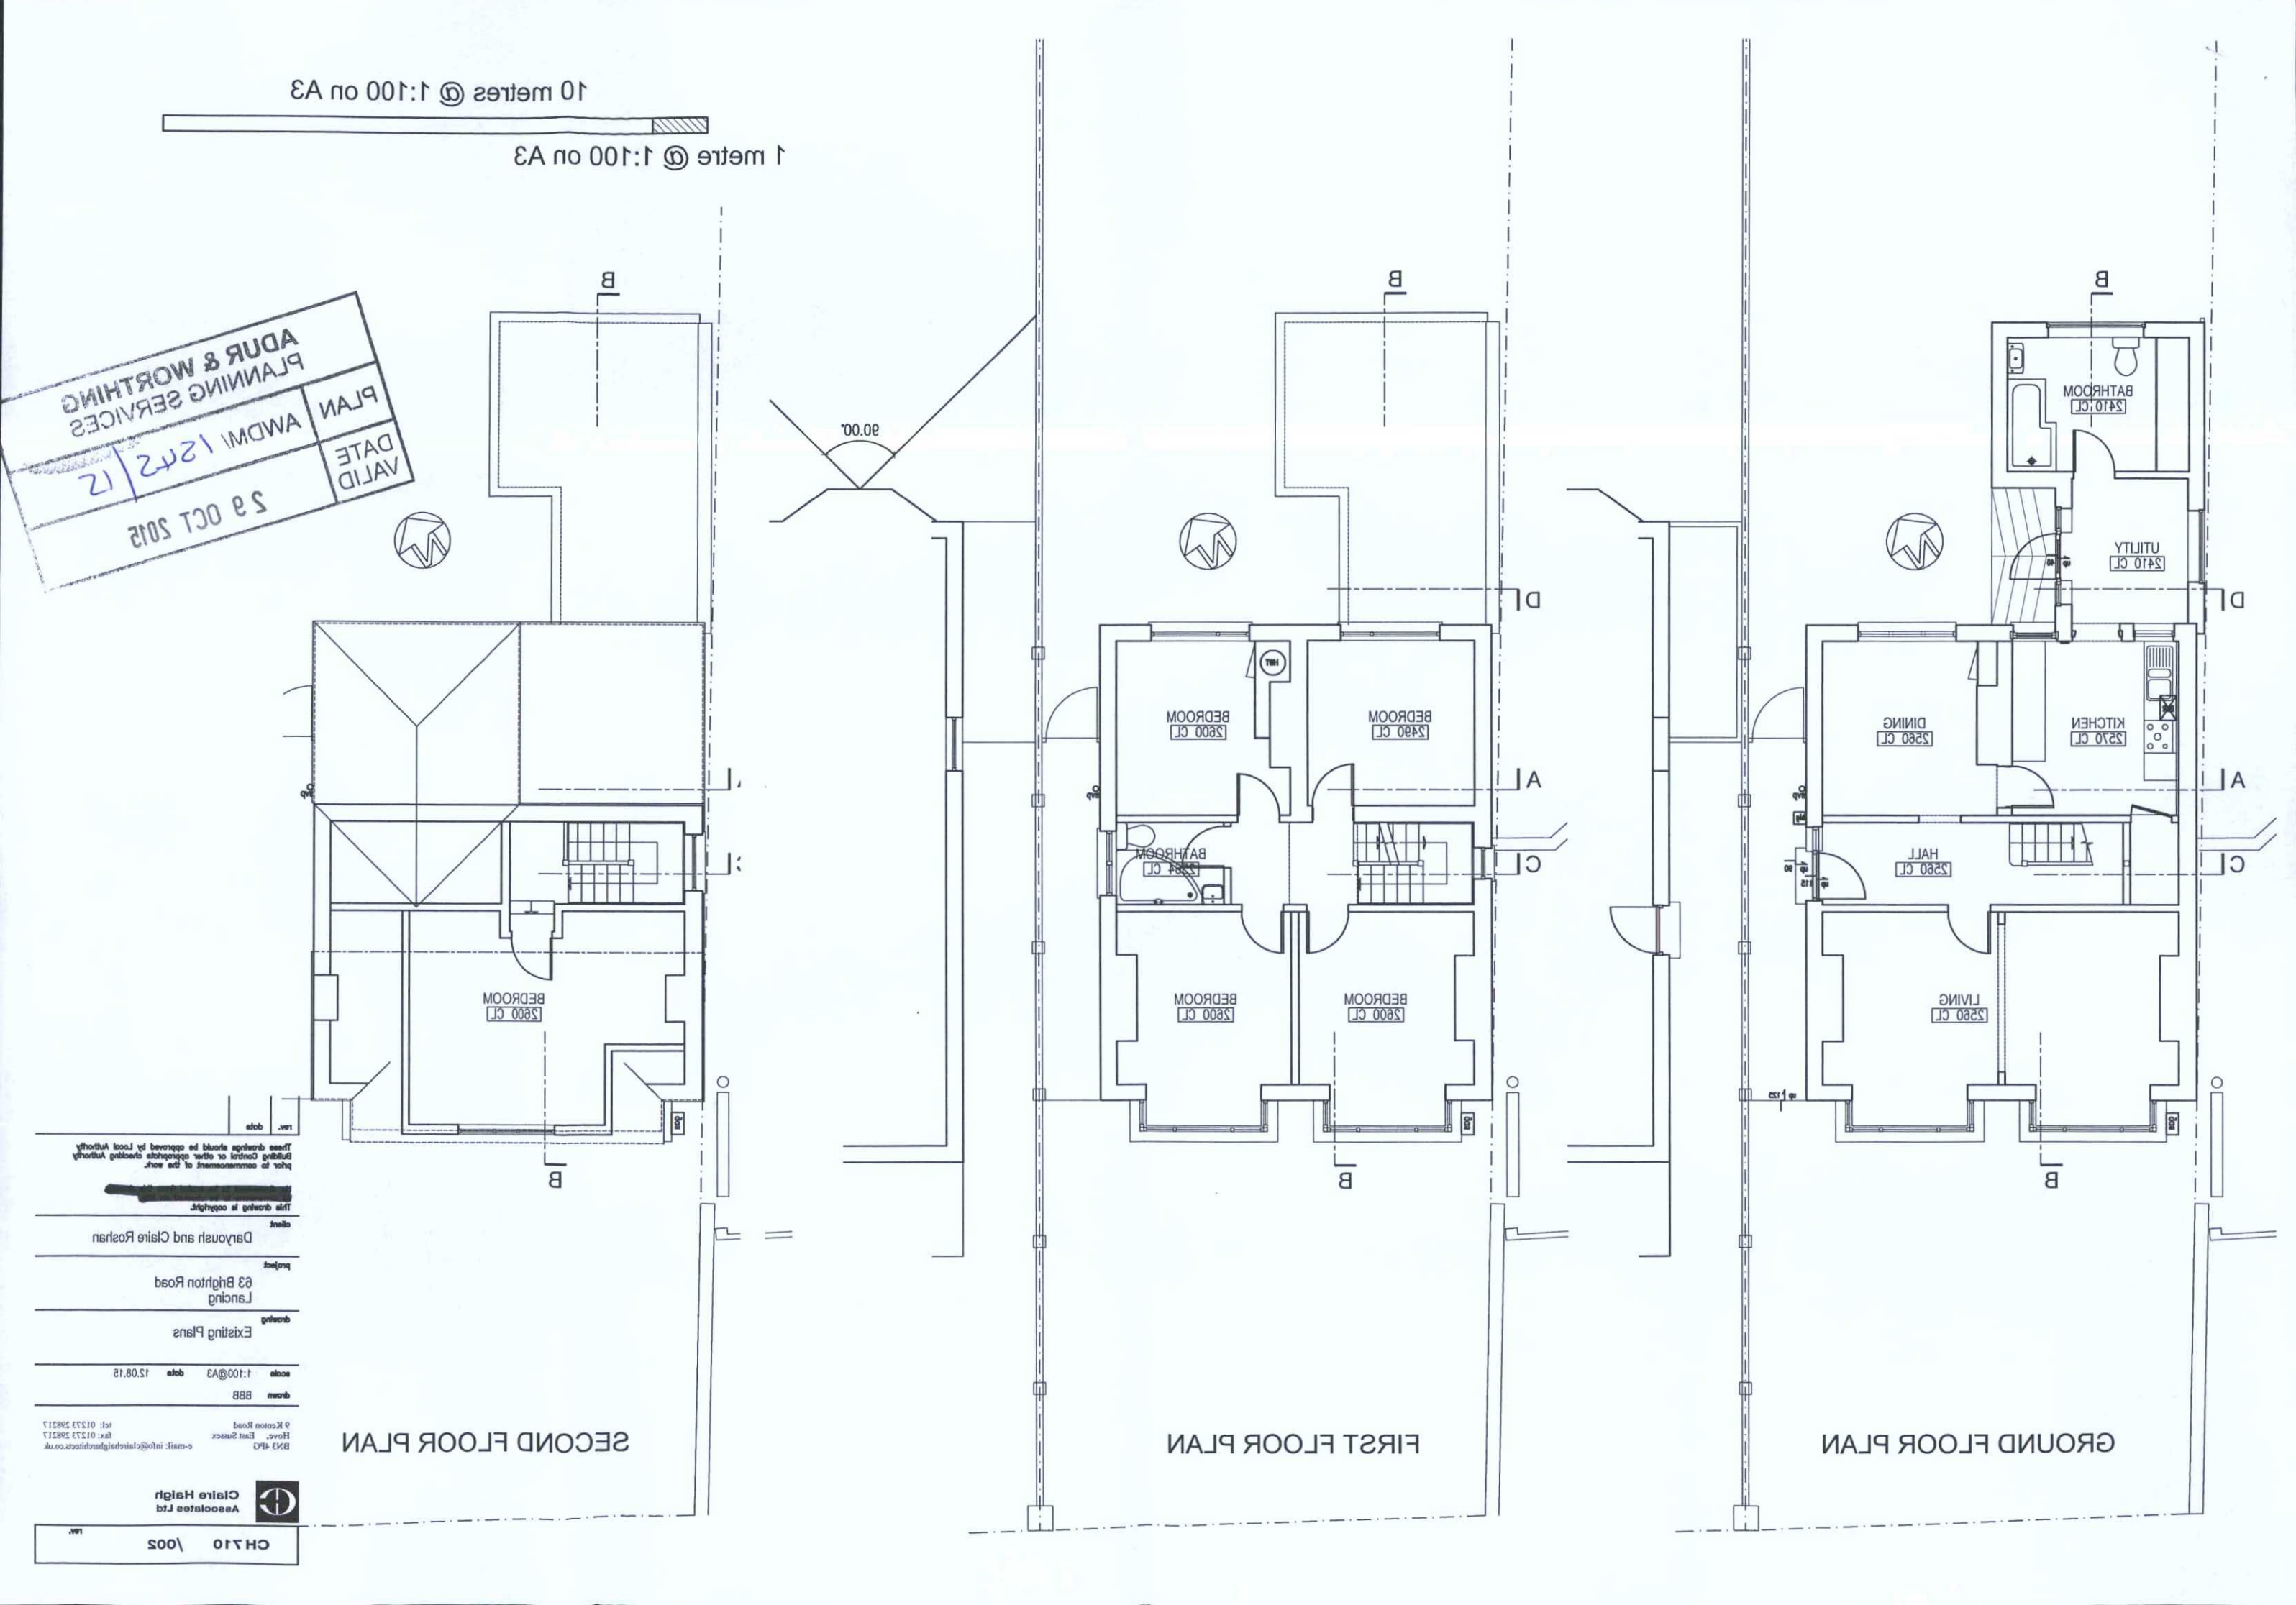
10 metres @ 1:100 on A3
1 metre @ 1:100 on A3
ADUR & WORTHING
PLANNING SERVICES
PLAN
AWDM/ 1545 15
DATE
VALID
29 OCT 2015
90.00°
BEDROOM
2600 CL
BEDROOM
2490 CL
BATHROOM
2384 CL
BEDROOM
2600 CL
BEDROOM
2600 CL
BATHROOM
2410 CL
UTILITY
2410 CL
DINING
2560 CL
KITCHEN
2570 CL
HALL
2560 CL
LIVING
2560 CL
SECOND FLOOR PLAN
FIRST FLOOR PLAN
GROUND FLOOR PLAN
rev.
date
These drawings should be approved by Local Authority Building Control or other appropriate checking Authority prior to commencement of the work.
[redacted]
This drawing is copyright.
client
Daryoush and Claire Roshan
project
63 Brighton Road
Lancing
drawing
Existing Plans
scale 1:100@A3
date 12.08.15
drawn BBB
9 Kenton Road
Hove, East Sussex
BN3 4PG
tel: 01273 298217
fax: 01273 298217
e-mail: info@clairehaighearchitects.co.uk
Claire Haigh
Associates Ltd
CH710 /002
rev.