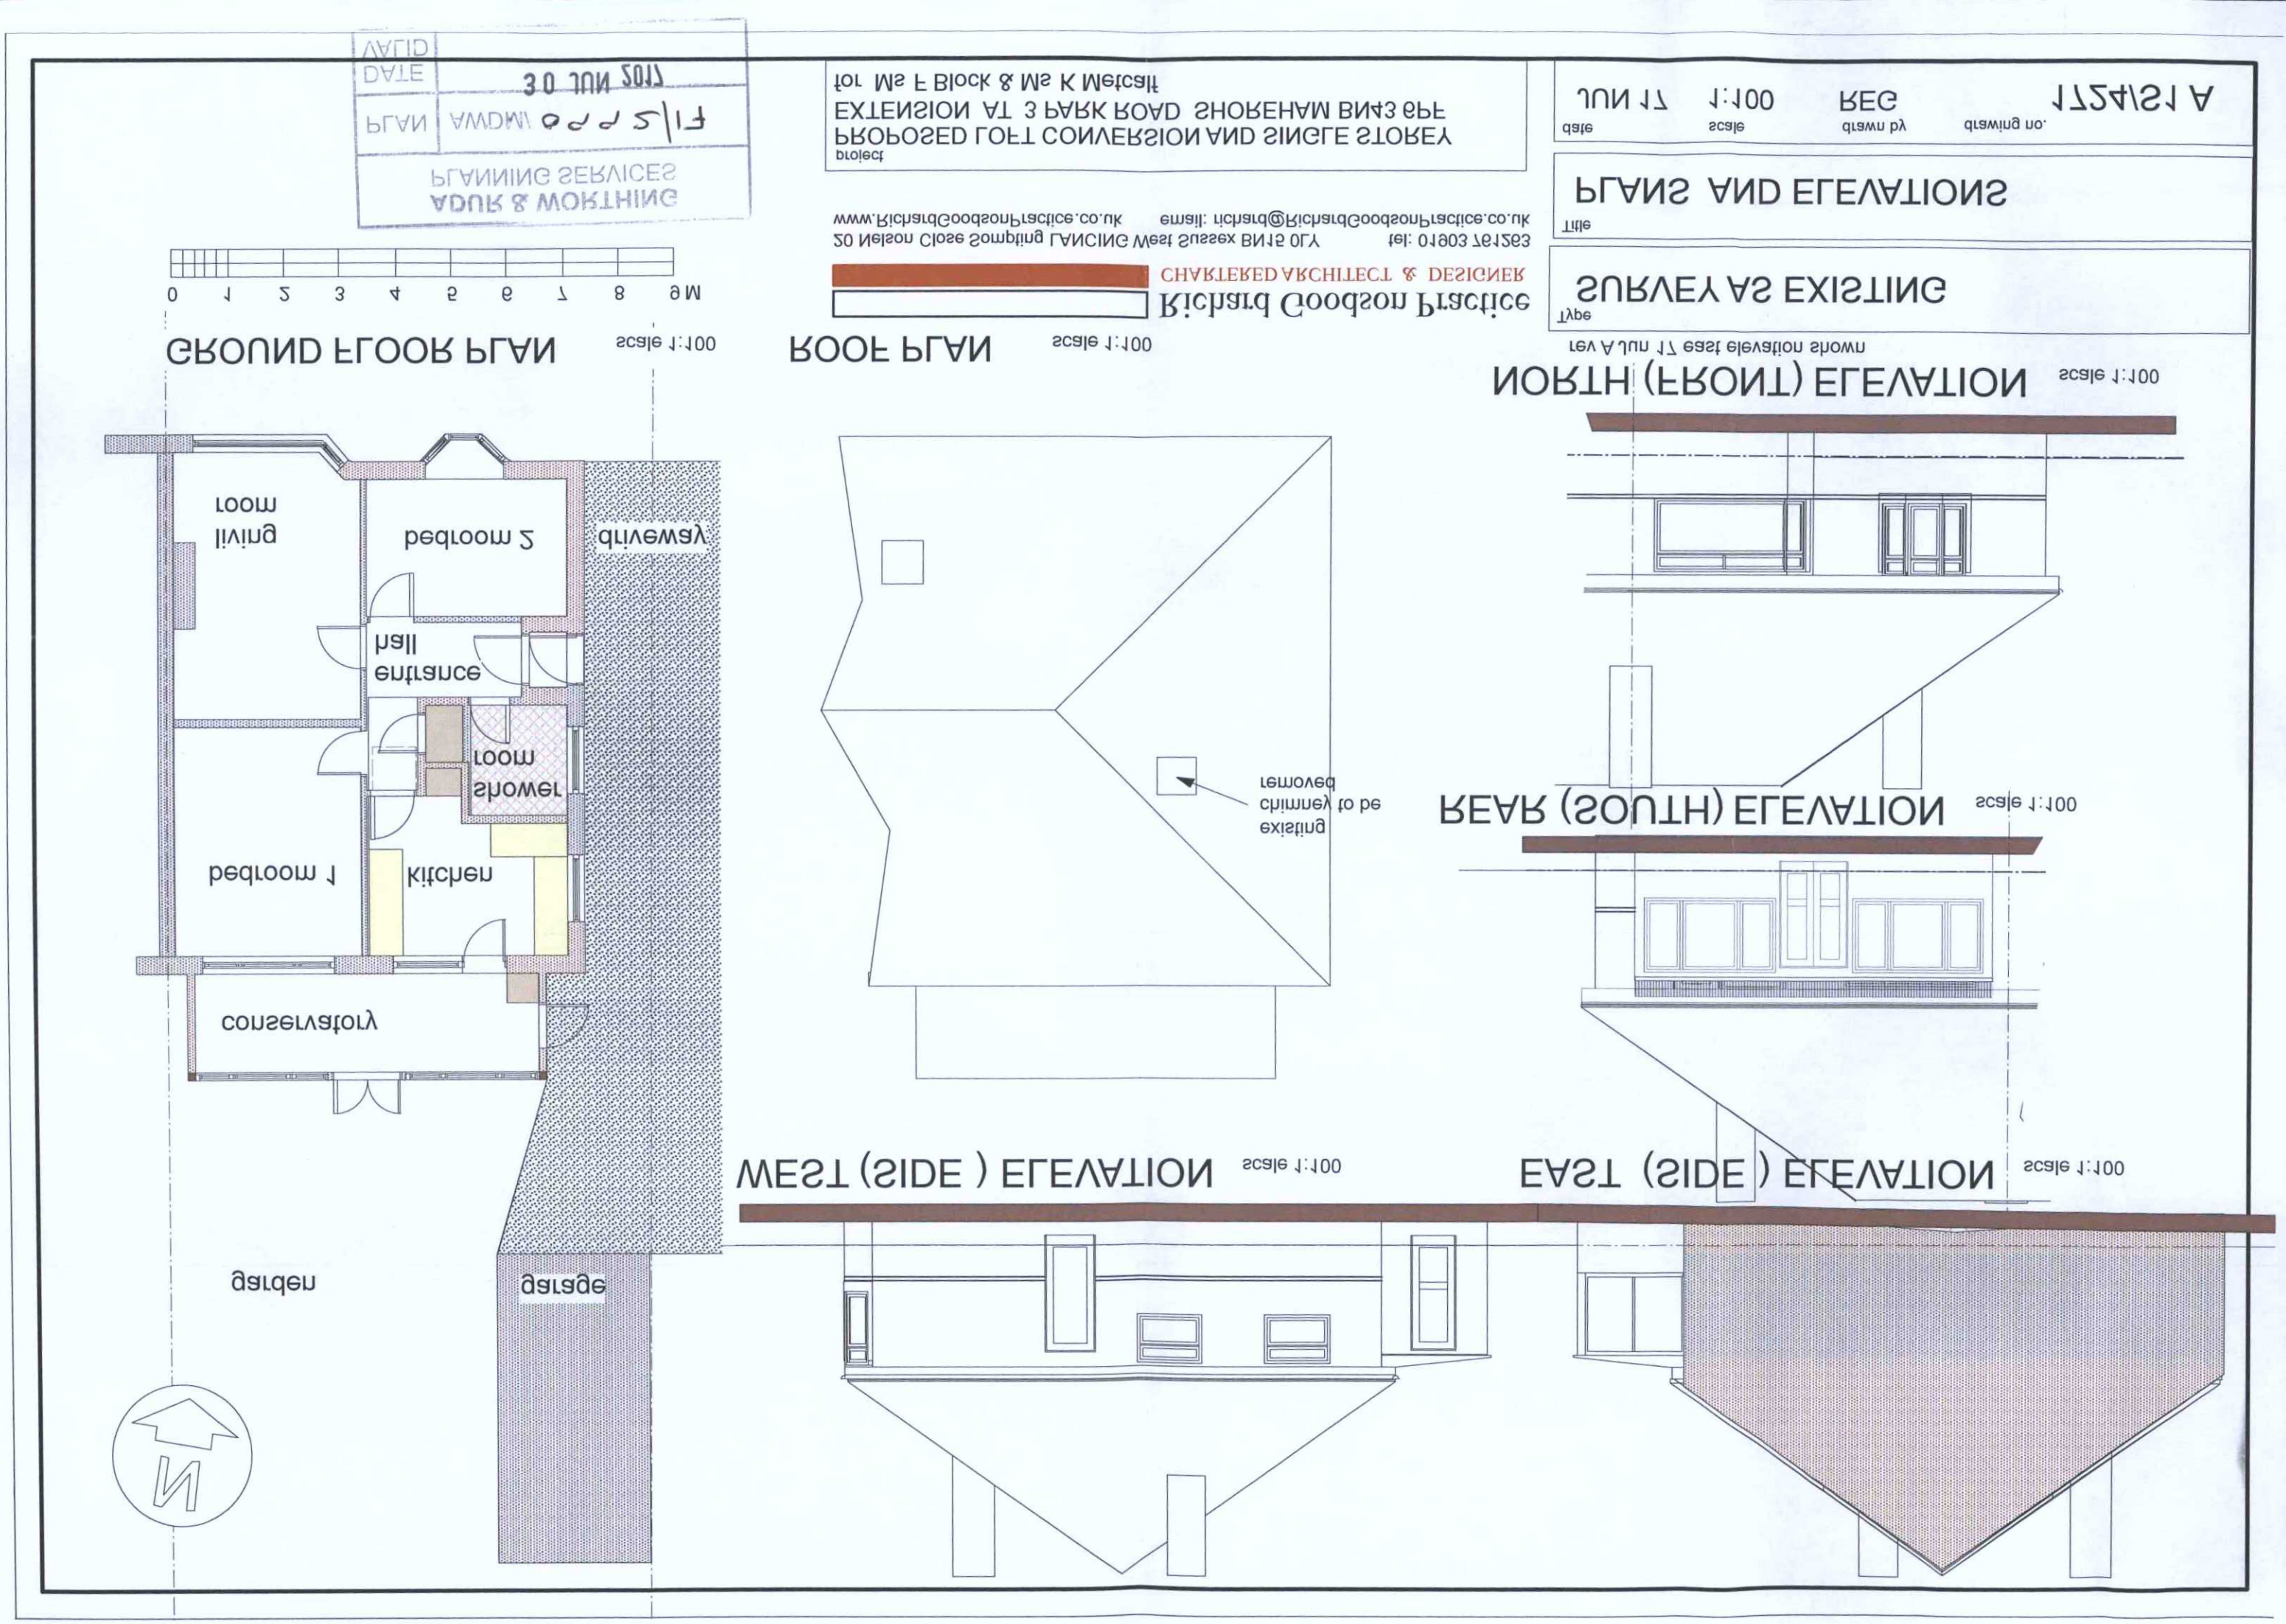

PLANNING SERVICES
ADUR & WORTHING
PLAN
AWDM/0225/17
DATE
30 JUN 2017
VALID
GROUND FLOOR PLAN
scale 1:100
0 1 2 3 4 5 6 7 8 9 M
living room
bedroom 2
driveway
entrance hall
shower room
bedroom 1
kitchen
conservatory
garden
garage
N
ROOF PLAN
scale 1:100
existing chimney to be removed
WEST (SIDE) ELEVATION
scale 1:100
EAST (SIDE) ELEVATION
scale 1:100
REAR (SOUTH) ELEVATION
scale 1:100
NORTH (FRONT) ELEVATION
scale 1:100
rev A Jun 17 east elevation shown
Richard Goodson Practice
CHARTERED ARCHITECT & DESIGNER
20 Nelson Close Sompting LANCING West Sussex BN15 0LY
tel: 01903 761263
www.RichardGoodsonPractice.co.uk
email: richard@RichardGoodsonPractice.co.uk
project
PROPOSED LOFT CONVERSION AND SINGLE STOREY EXTENSION AT 3 PARK ROAD SHOREHAM BN43 6PF
for Ms F Block & Ms K Metcalf
Type
SURVEY AS EXISTING
Title
PLANS AND ELEVATIONS
date
JUN 17
scale
1:100
drawn by
REG
drawing no.
1724/S1 A