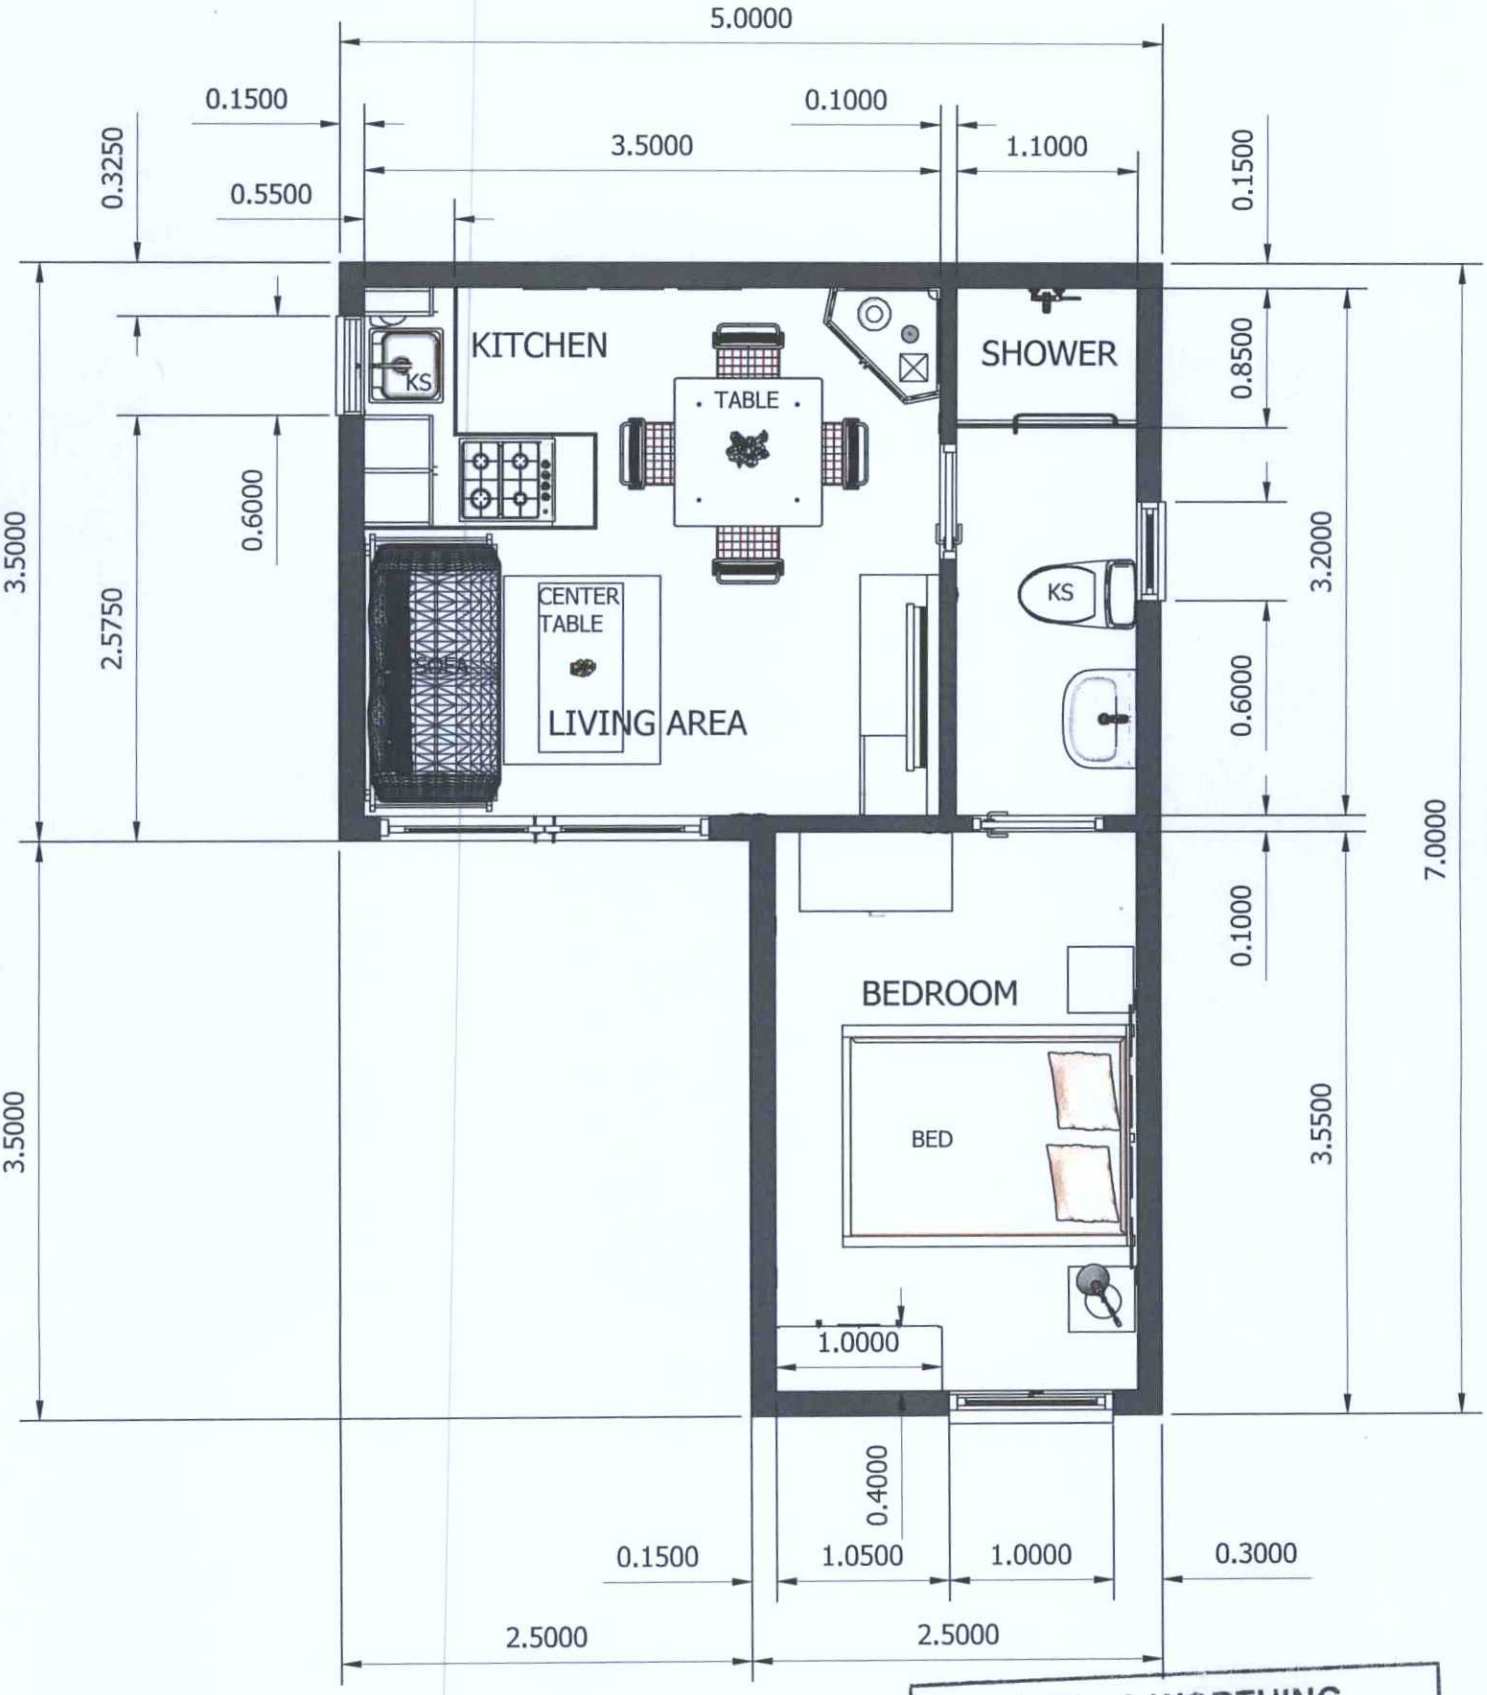

ADUR & WORTHING
PLANNING SERVICES

PLAN	AWDM/ 1893/18
DATE VALID	20 DEC 2018