
RED = 45 degree lines from first floor windows
BLUE = 45 degree lines from corner of buildings

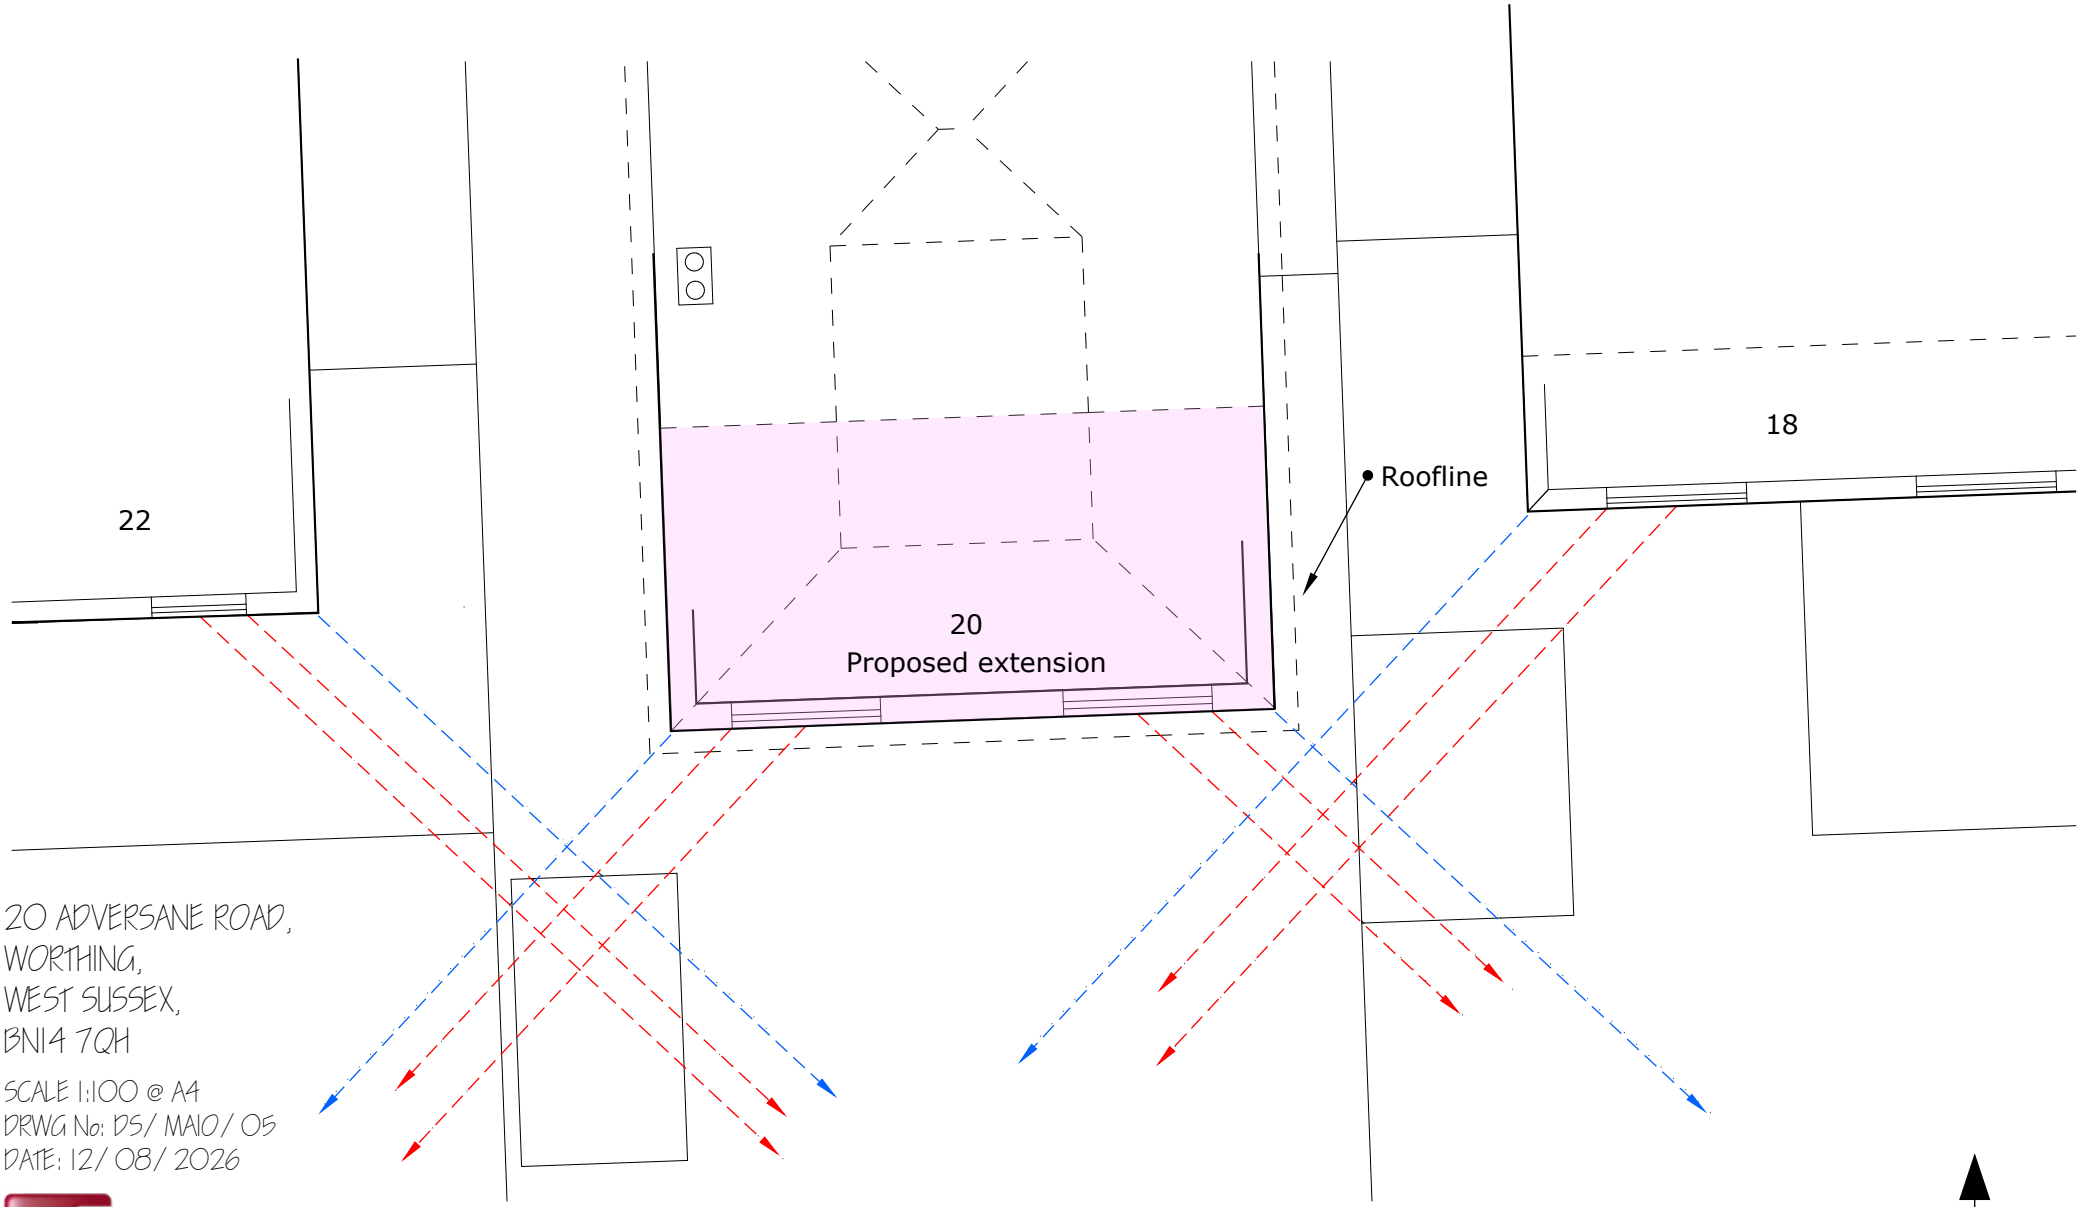

20 ADVERSANE ROAD,
WORTHING,
WEST SUSSEX,
BN14 7QH

SCALE 1:100 @ A4
DRWG No: DS/ MA10/ 05
DATE: 12/ 08/ 2026

deadspace DESIGNS

No adverse effects based on 45 degree projection lines as shown

NORTH