


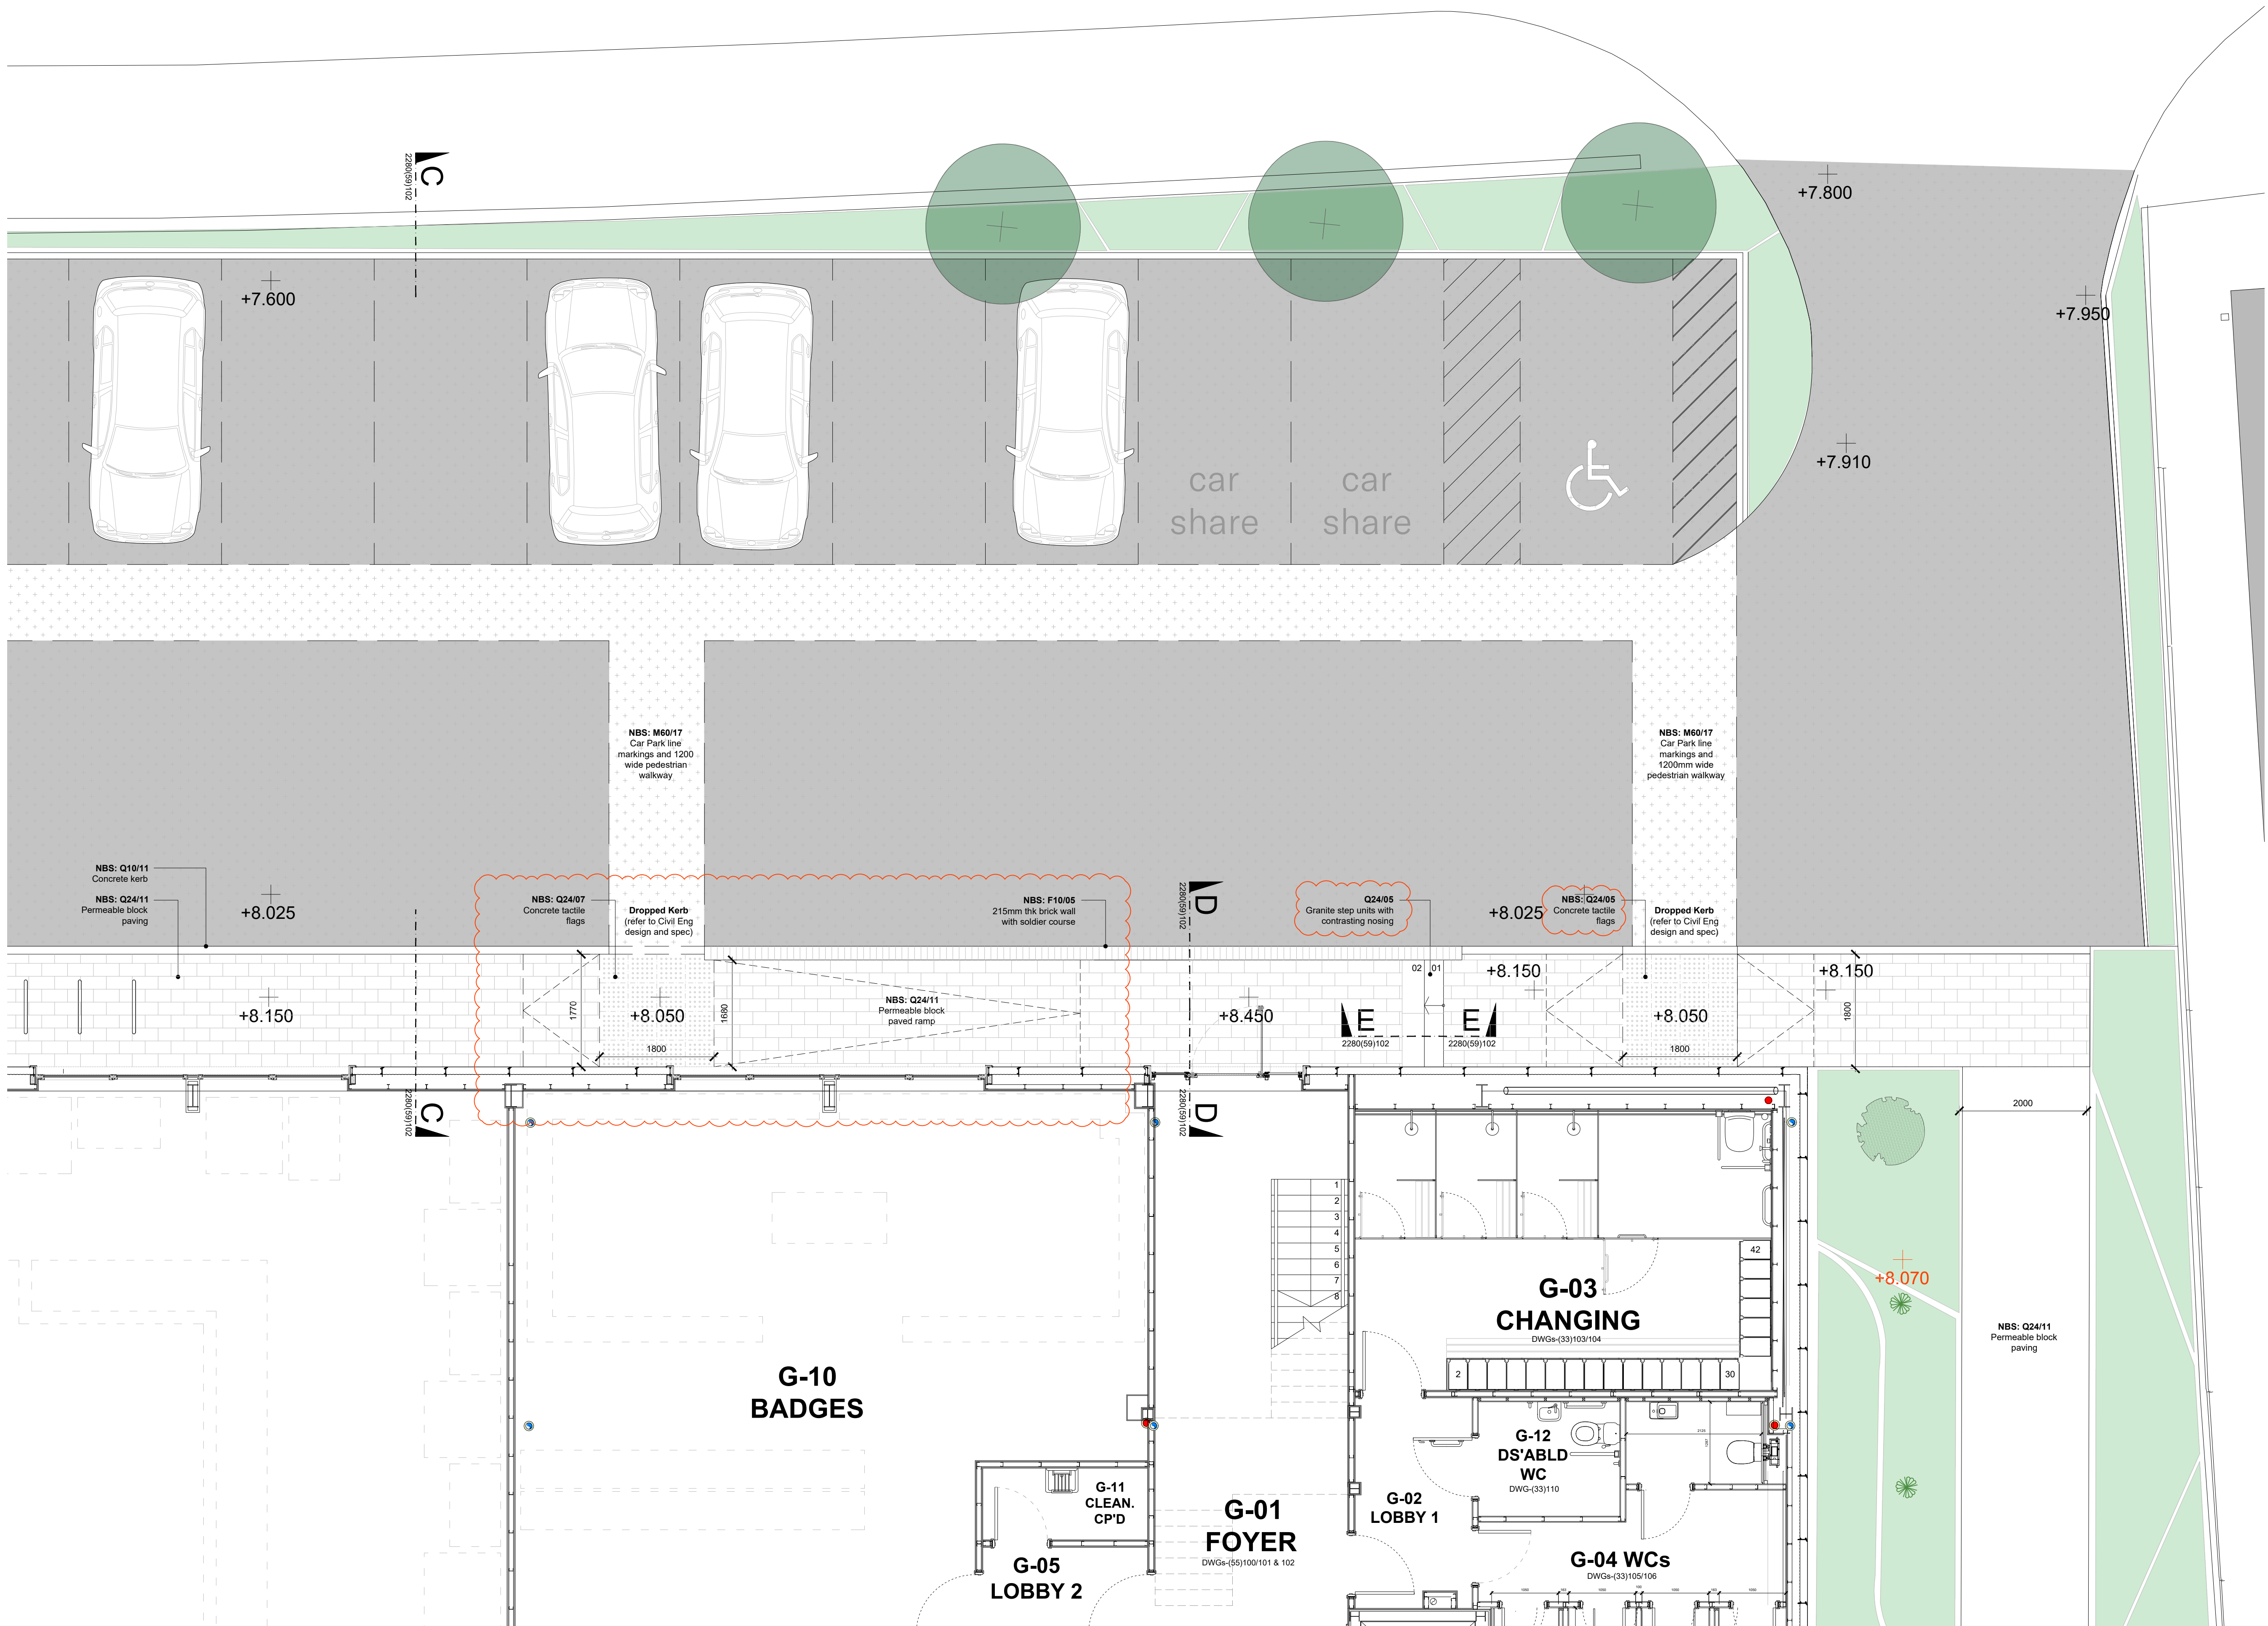

B	12/11/2025	Ramp position amended, tactile surfaces added, specs updated.	CM	MS
A	07/02/2024	Landscaping Design overlaid	AW	CM
/	19/01/2024	Issued for Tender.	BM	CM
Rev.	Date	Notes	Drawn	Checked

MS MortonScarr
47 Middle Street | Brighton | East Sussex | BN1 1AL
tel. 01273 220407 info@mortonscarr.com www.mortonscarr.com

Client:
Scout Store Ltd

Project:
75 Marlborough Road
Lancing, BN15 8UG

Drawing:
**Proposed
Hard Landscaping Plan (Sheet 2)**

Scale 1:50@A1	Drawn By CM	Checked By MS	Issued For TENDER
------------------	----------------	------------------	----------------------

Drawing No. Revision

2280(59)101 B