REVISIONS

KEY:

INDICATIVE POSITION OF EXISTING ROAD TO BE UTILISED (REFER TO ATTACHED PHOTOGRAPHS).

PROPOSED ROAD TO CONNECT TO EXISTING CARRIAGE (REFER TO DRAWING AND SPECIFICATION).

INDICATIVE POSISTION OF TREES. SOME MAY NEED TRIMMING BACK TO ACCOMMODATE CARRIAGEWAY.

TEMPORARY ACCESS POINT
REFER TO ENGINEERS DRAWING (SH)121 AND SPECIFICATION FOR DETAIL OF ACCESS ROAD.

UPPER SHOREHAM ROAD

SITE ENTRANCE

DEVELOPMENT SITE

Thakeham House

Beeding House

Chimneys

The Ridings

St Giles Church

Tank

Shelter

ED AND WARD BDY

KINGSTON BUCI ED

ST MARYS WARD

Southlands Court

Bramber Court

Sompting Court

Beeding Court

PARK AVENUE

CRANN ROAD

8 JAN 2007

ADUR DISTRICT COUNCIL PLANNING DIVISION

DATE RECEIVED 23 NOV 2006

PLAN No.

penton partnership

Beaufort Studio, 1 Atlantic Wharf, Cardiff CF10 4AH
Tel 029 20309010 Fax 029 20309011
e-mail penton@penton.co.uk

PROJECT SOUTHLANDS, SHOREHAM-BY-SEA

CLIENT SHAN HEALTHCARE

DRAWING TITLE TEMPORARY CONSTRUCTION ACCESS

DATE	SCALE	DRNG No.	REV
SEP '06	1:1250	2543_PA.C_01	

NOTES Do not scale this drawing. All dimensions are in millimetres unless stated otherwise. All discrepancies must be reported.

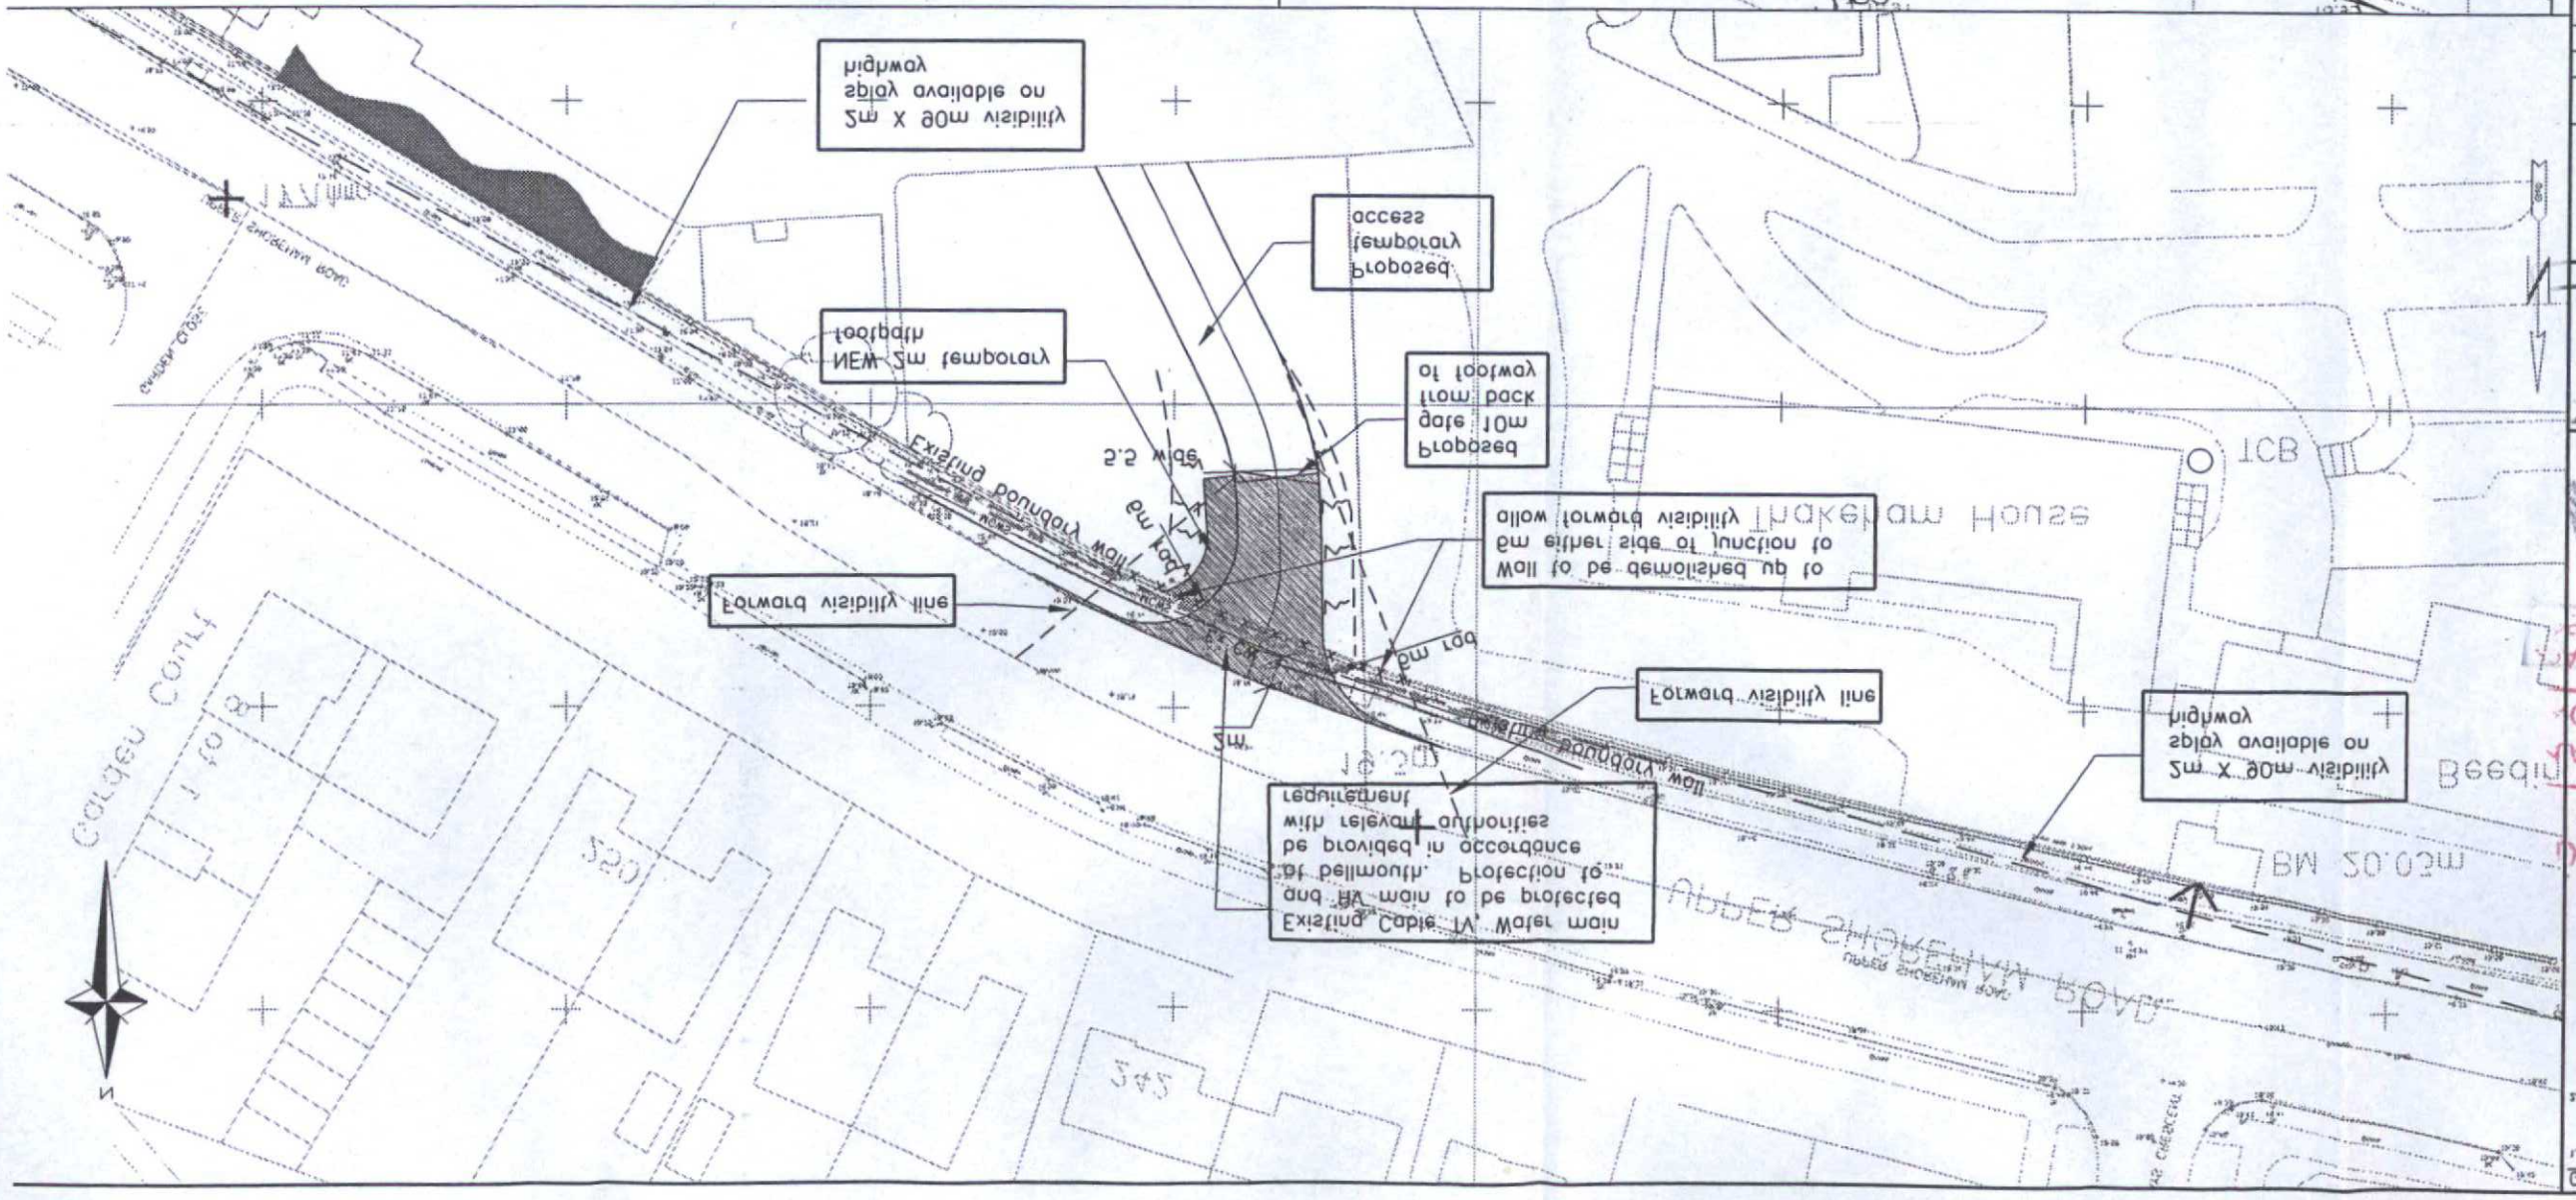
Proposed temporary access
2m x 90m visibility splay available on highway
Temporary footpath NEW 2m temporary
Existing Cable TV, Water main and HV main to be protected by temporary protection to be provided in accordance with relevant authorities requirements
Existing boundary wall
2m x 90m visibility splay available on highway
Allow temporary visibility 2m either side of junction to wall to be demolished up to

GYOURY SELF
partnership
CONSULTING STRUCTURAL ENGINEERS

16/17 BOUNDARY ROAD, HOVE, EAST SUSSEX, BN3 4EF

TELEPHONE 01273 414413 – FACSIMILE 01273 414014

E-MAIL structures@gsphove.co.uk

Also at Fareham and St Albans

CLIENT: WARINGS CONTRACTORS

JOB TITLE: SOUTHLANDS

DRAWN: MR | SCALE: NTS

DATE: SEPT 2006 | CHECKED:

DWG TITLE: PROPOSED TEMPORARY ROAD MAKE-UP

JOB NO: H13854 | DWG NO: SK150

ADUR DISTRICT COUNCIL
PLANNING DIVISION
PLAN No. AA/0452/0
DATE RECEIVED 23 NOV 2006

CONCRETE ROAD OPTION 1

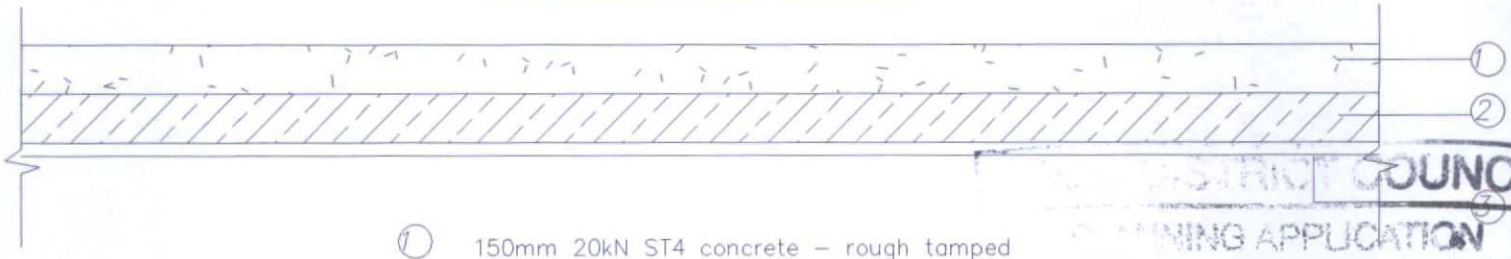

1. 150mm 20kN ST4 concrete – rough tamped
2. 150mm min crushed concrete (6F2 grading)
3. Terram 1000 geotextile seperation layer

ADUR DISTRICT COUNCIL
PLANNING APPLICATION
APPROVED
DATE
18 JAN 2007

CRUSHED CONCRETE ROAD OPTION 2

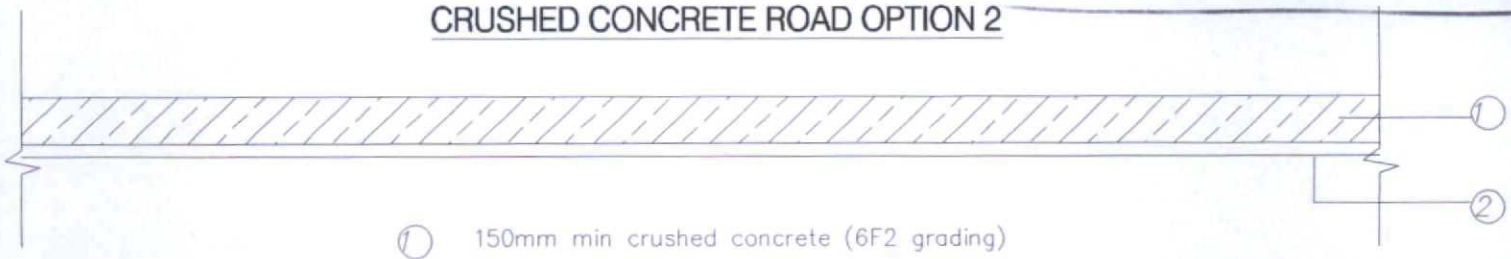

1. 150mm min crushed concrete (6F2 grading)
2. Terram 1000 geotextile seperation layer