


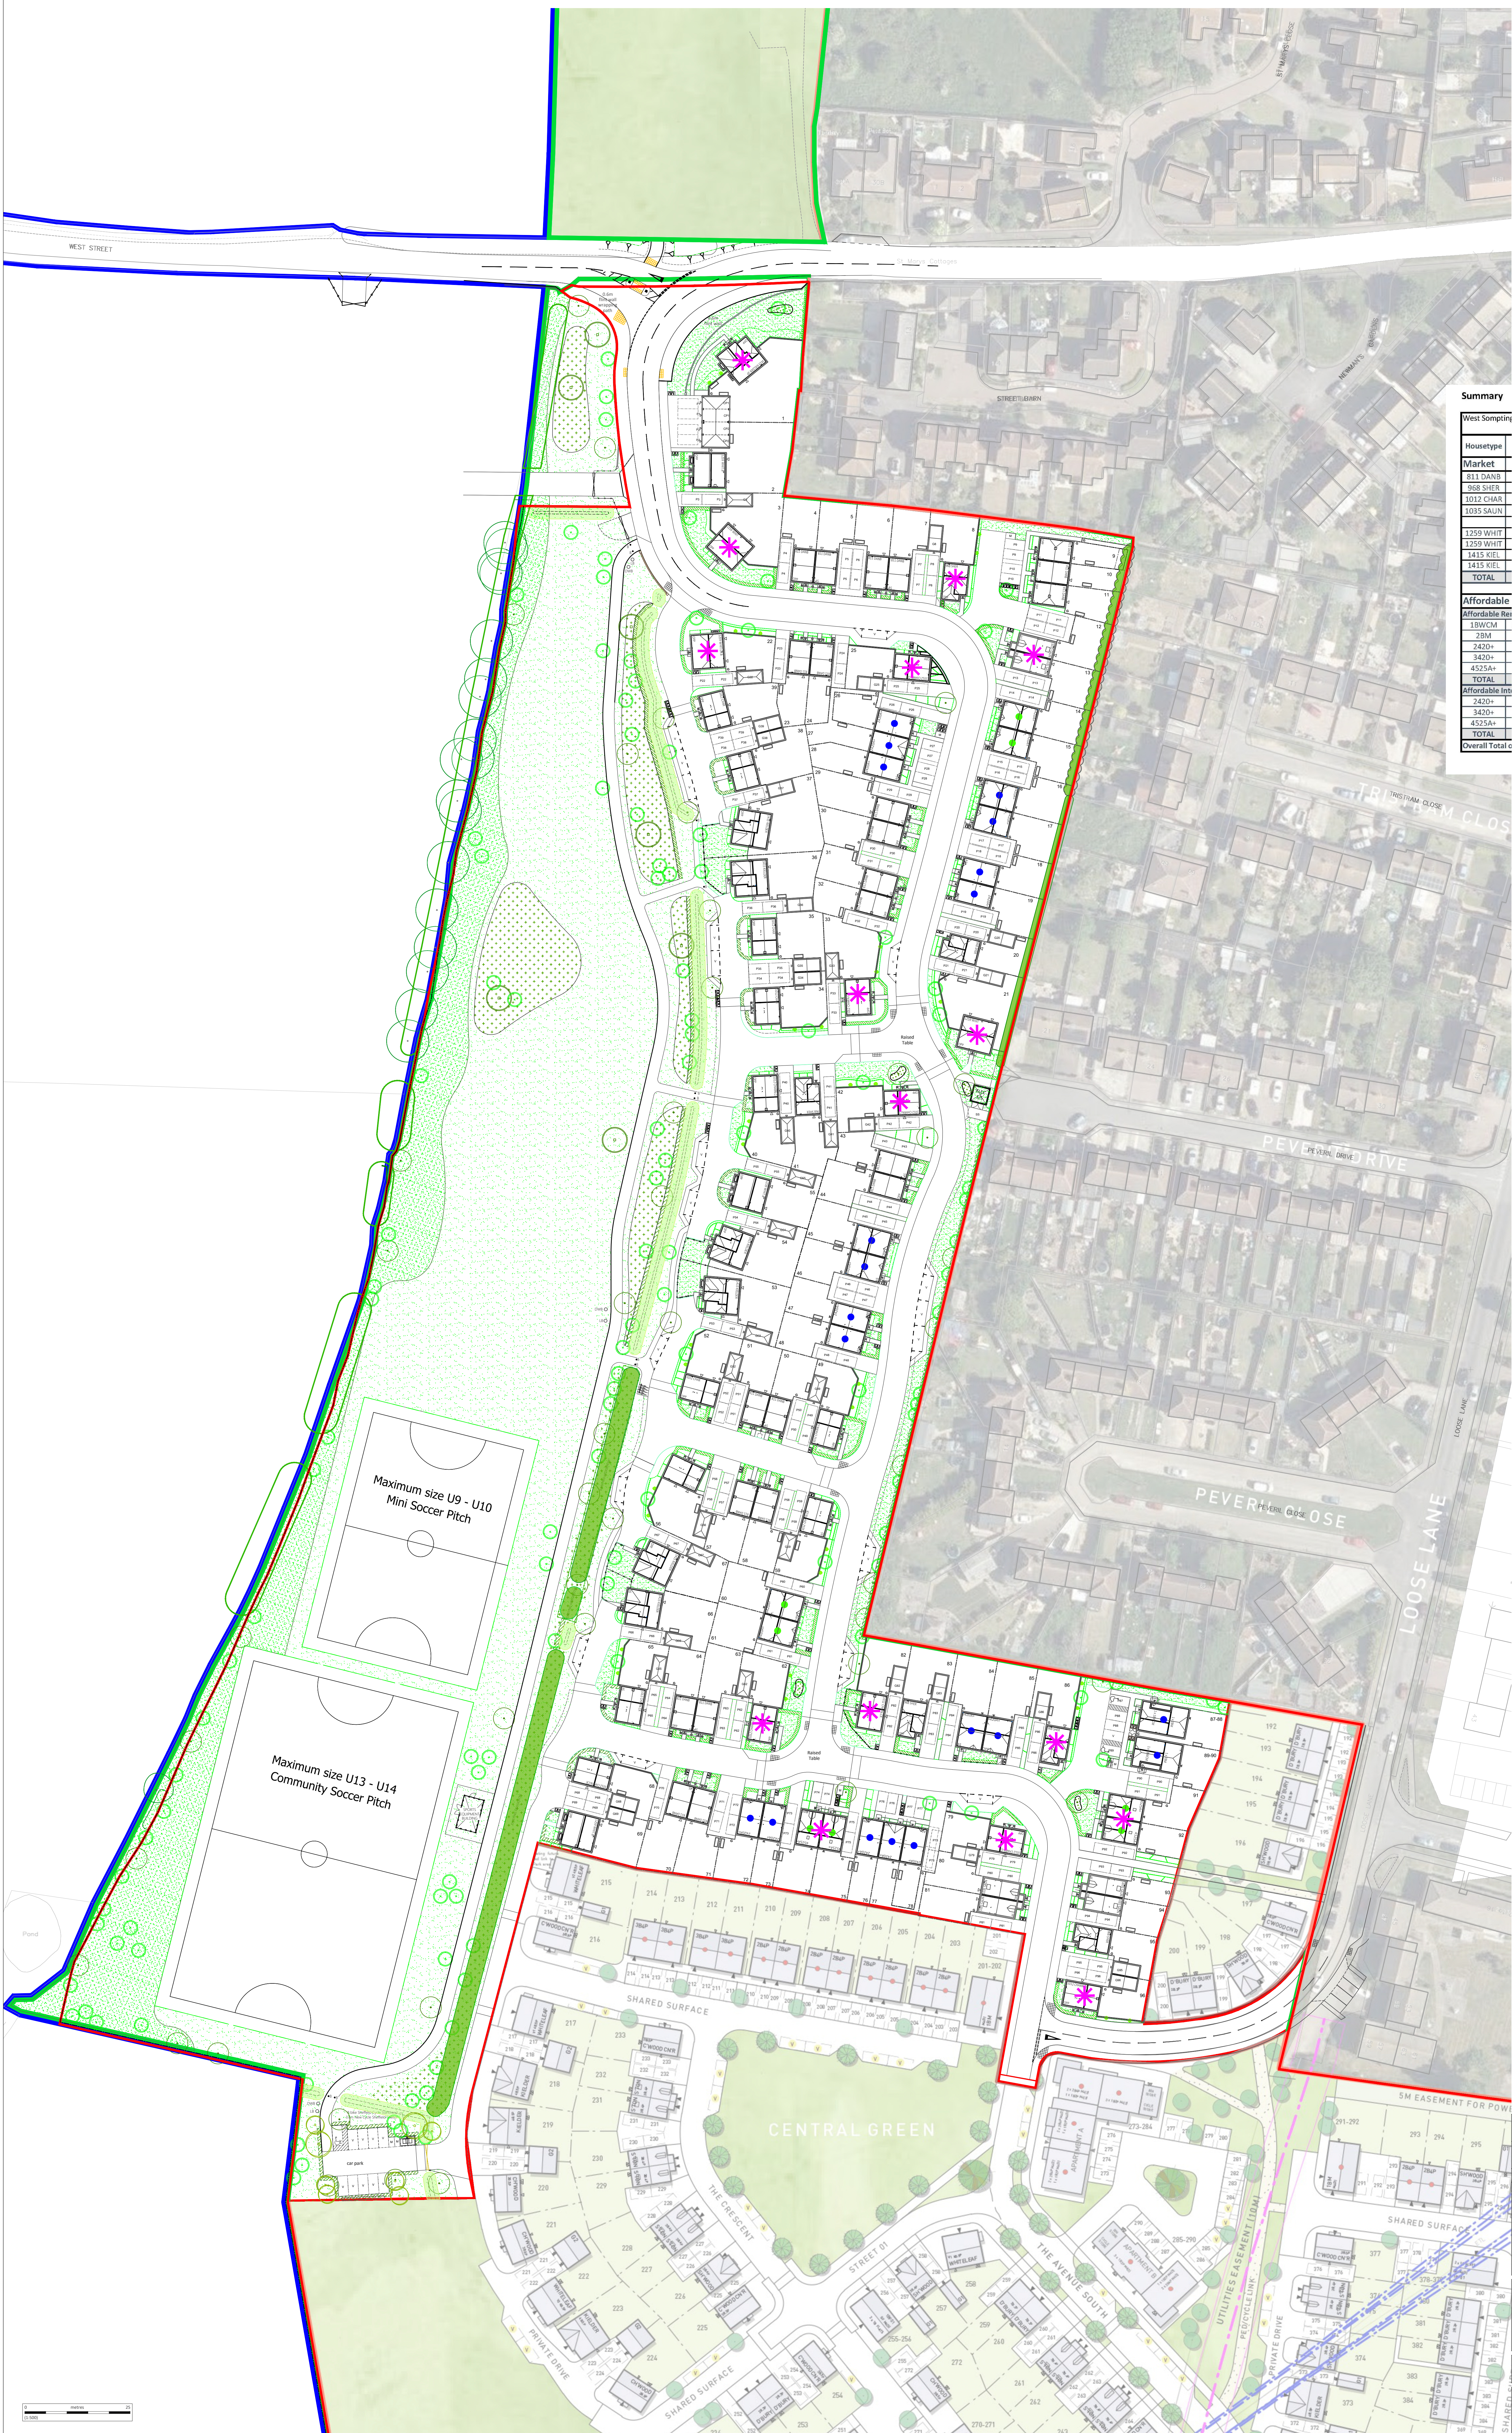

Summary

West Sompting

Housetype	Description	Beds	Storeys	Units
Market				
811 DANB	Danbury	2B3P	2	23
968 SHER	Sherwood	3B4P	2	6
1012 CHAR	Charmwood	3B5P	2	18
1035 SAUN	Samton	3B4P	2.5	6
1259 WHIT	Whiteleaf	4B5P	2	3
1259 WHIT	Whiteleaf (+ Dbl Bay)	4B5P	2	3
1415 KIEL	Kielder	4B5P	2	4
1415 KIEL	Kielder (+ Bay)	4B5P	2	3
TOTAL				66

Affordable

Affordable Rent				
18WCM	1 Bed W/Chair Maisonette	1B2P	2	2
20M	2 Bed Maisonette	2B3P	2	2
2420+	2420A+	2B4P	2	12
3420+	3420+	3B4P	2	6
4525A+	4525A+	4B5P	2.5	0
TOTAL				22
Affordable Intermediate				
2420+	2420A+	2B4P	2	0
3420+	3420+	3B4P	2	4
4525A+	4525A+	4B5P	2.5	4
TOTAL				8
Overall Total on Site				96

- Extent of NMA Planning Application
- Extent of Approved Hybrid Planning Application
- Extent of Neighbouring Land within Applicant's Control
- Illustrative trees, please refer to detailed landscape design for exact position and details
- Focal 'Key' Building(s)

PERSIMMON
Together, we make a home

Persimmon Homes Thames Valley
Persimmon House, Knot Road,
Camden, Surrey GU12 3JQ
Tel: 01276 800890

Site: West Sompting Phase 1

Drawing Title: 3rd NMA Application Planning Layout - Colour

Drawing Status: SUBMITTED

Scale: 1:500@A0P

Drawn by: AT

Checked by: LD

Rev: C

June 2024

26.09.24