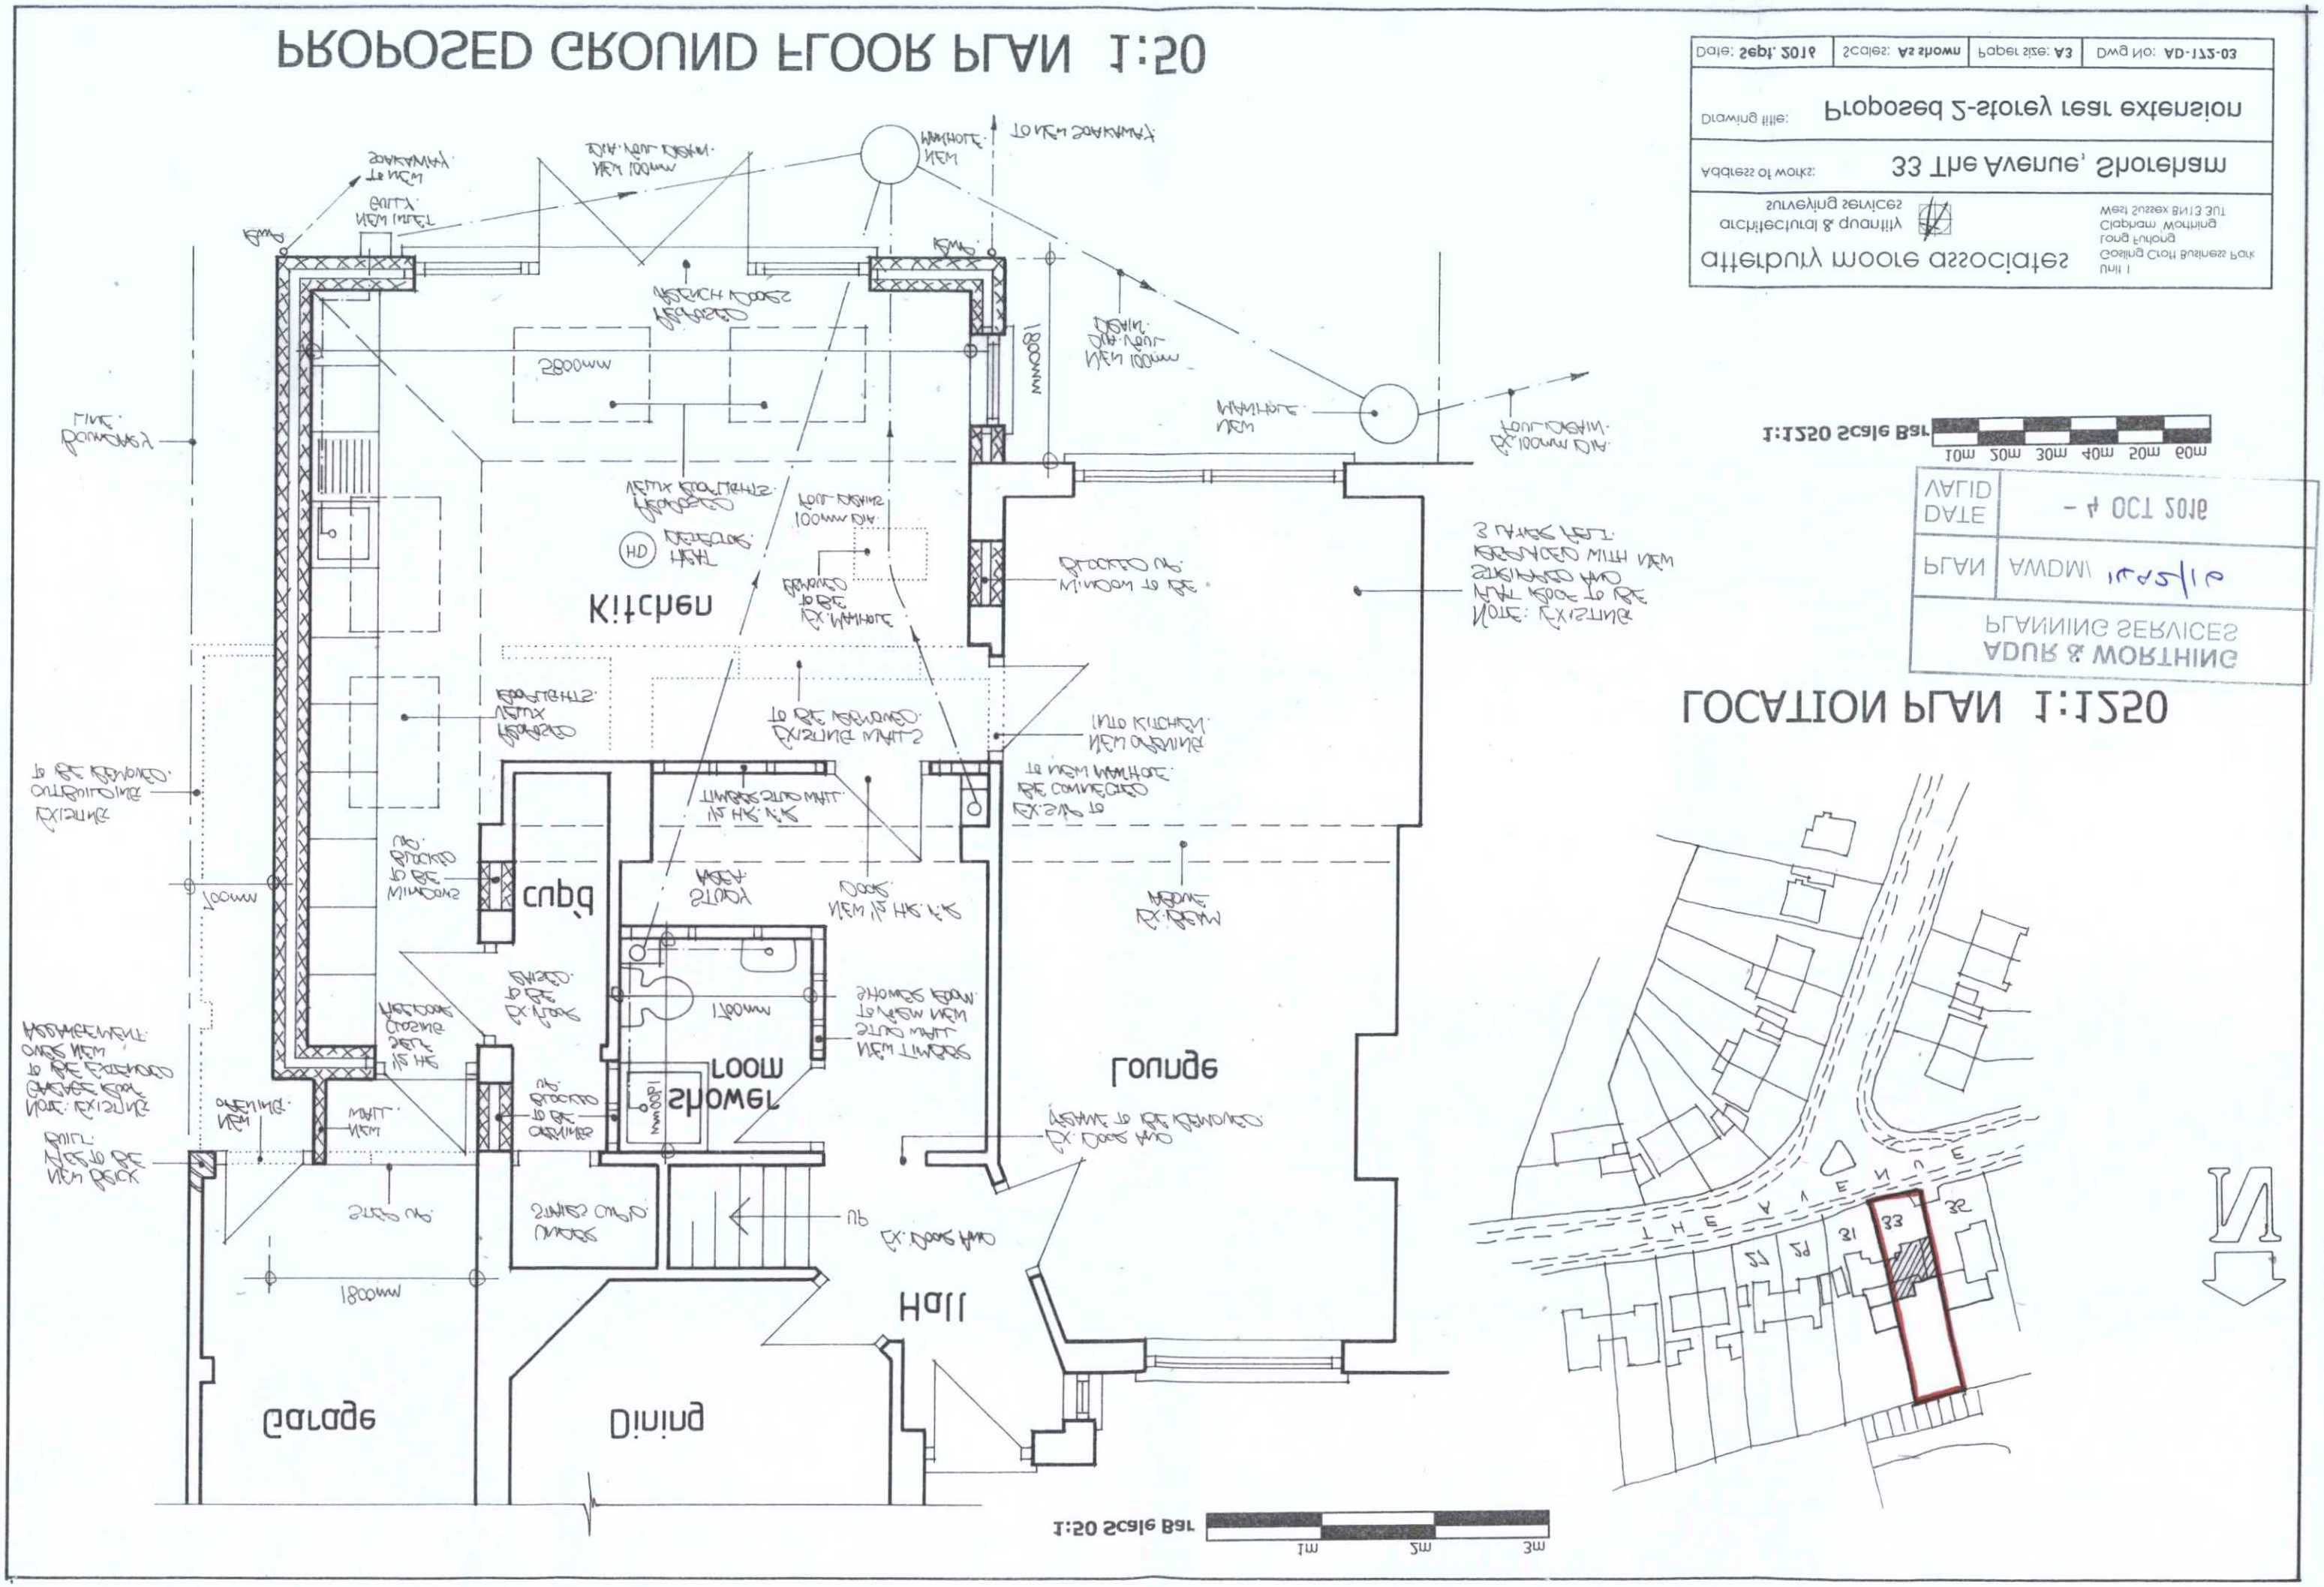
PROPOSED GROUND FLOOR PLAN 1:50
Kitchen
Cupb
Shower Room
Lounge
Hall
Dining
Garage
1:50 Scale Bar
1m
2m
3m
LOCATION PLAN 1:1250
THE AVENUE
33
32
31
29
27
N
1:1250 Scale Bar
10m
20m
30m
40m
50m
60m
ADUR & WORTHING
PLANNING SERVICES
PLAN
AWDM
DATE
VALID
- 4 OCT 2016
Unit 1
Gosling Croft Business Park
Clapham, Worthing
West Sussex BN13 3UT
architectural & quantity surveying services
Address of works:
33 The Avenue, Shoreham
Drawing title:
Proposed 2-storey rear extension
Date: Sept. 2016
Scales: As shown
Paper size: A3
Dwg No: AD-122-03