AMENDMENT

A3 PAPER SIZE

| ADUR & WORTHING PLANNING SERVICES | |
|---|---|
| PLAN | AWDM/0712/16 |
| DATE VALID | Rec 3 Nov 2016 |

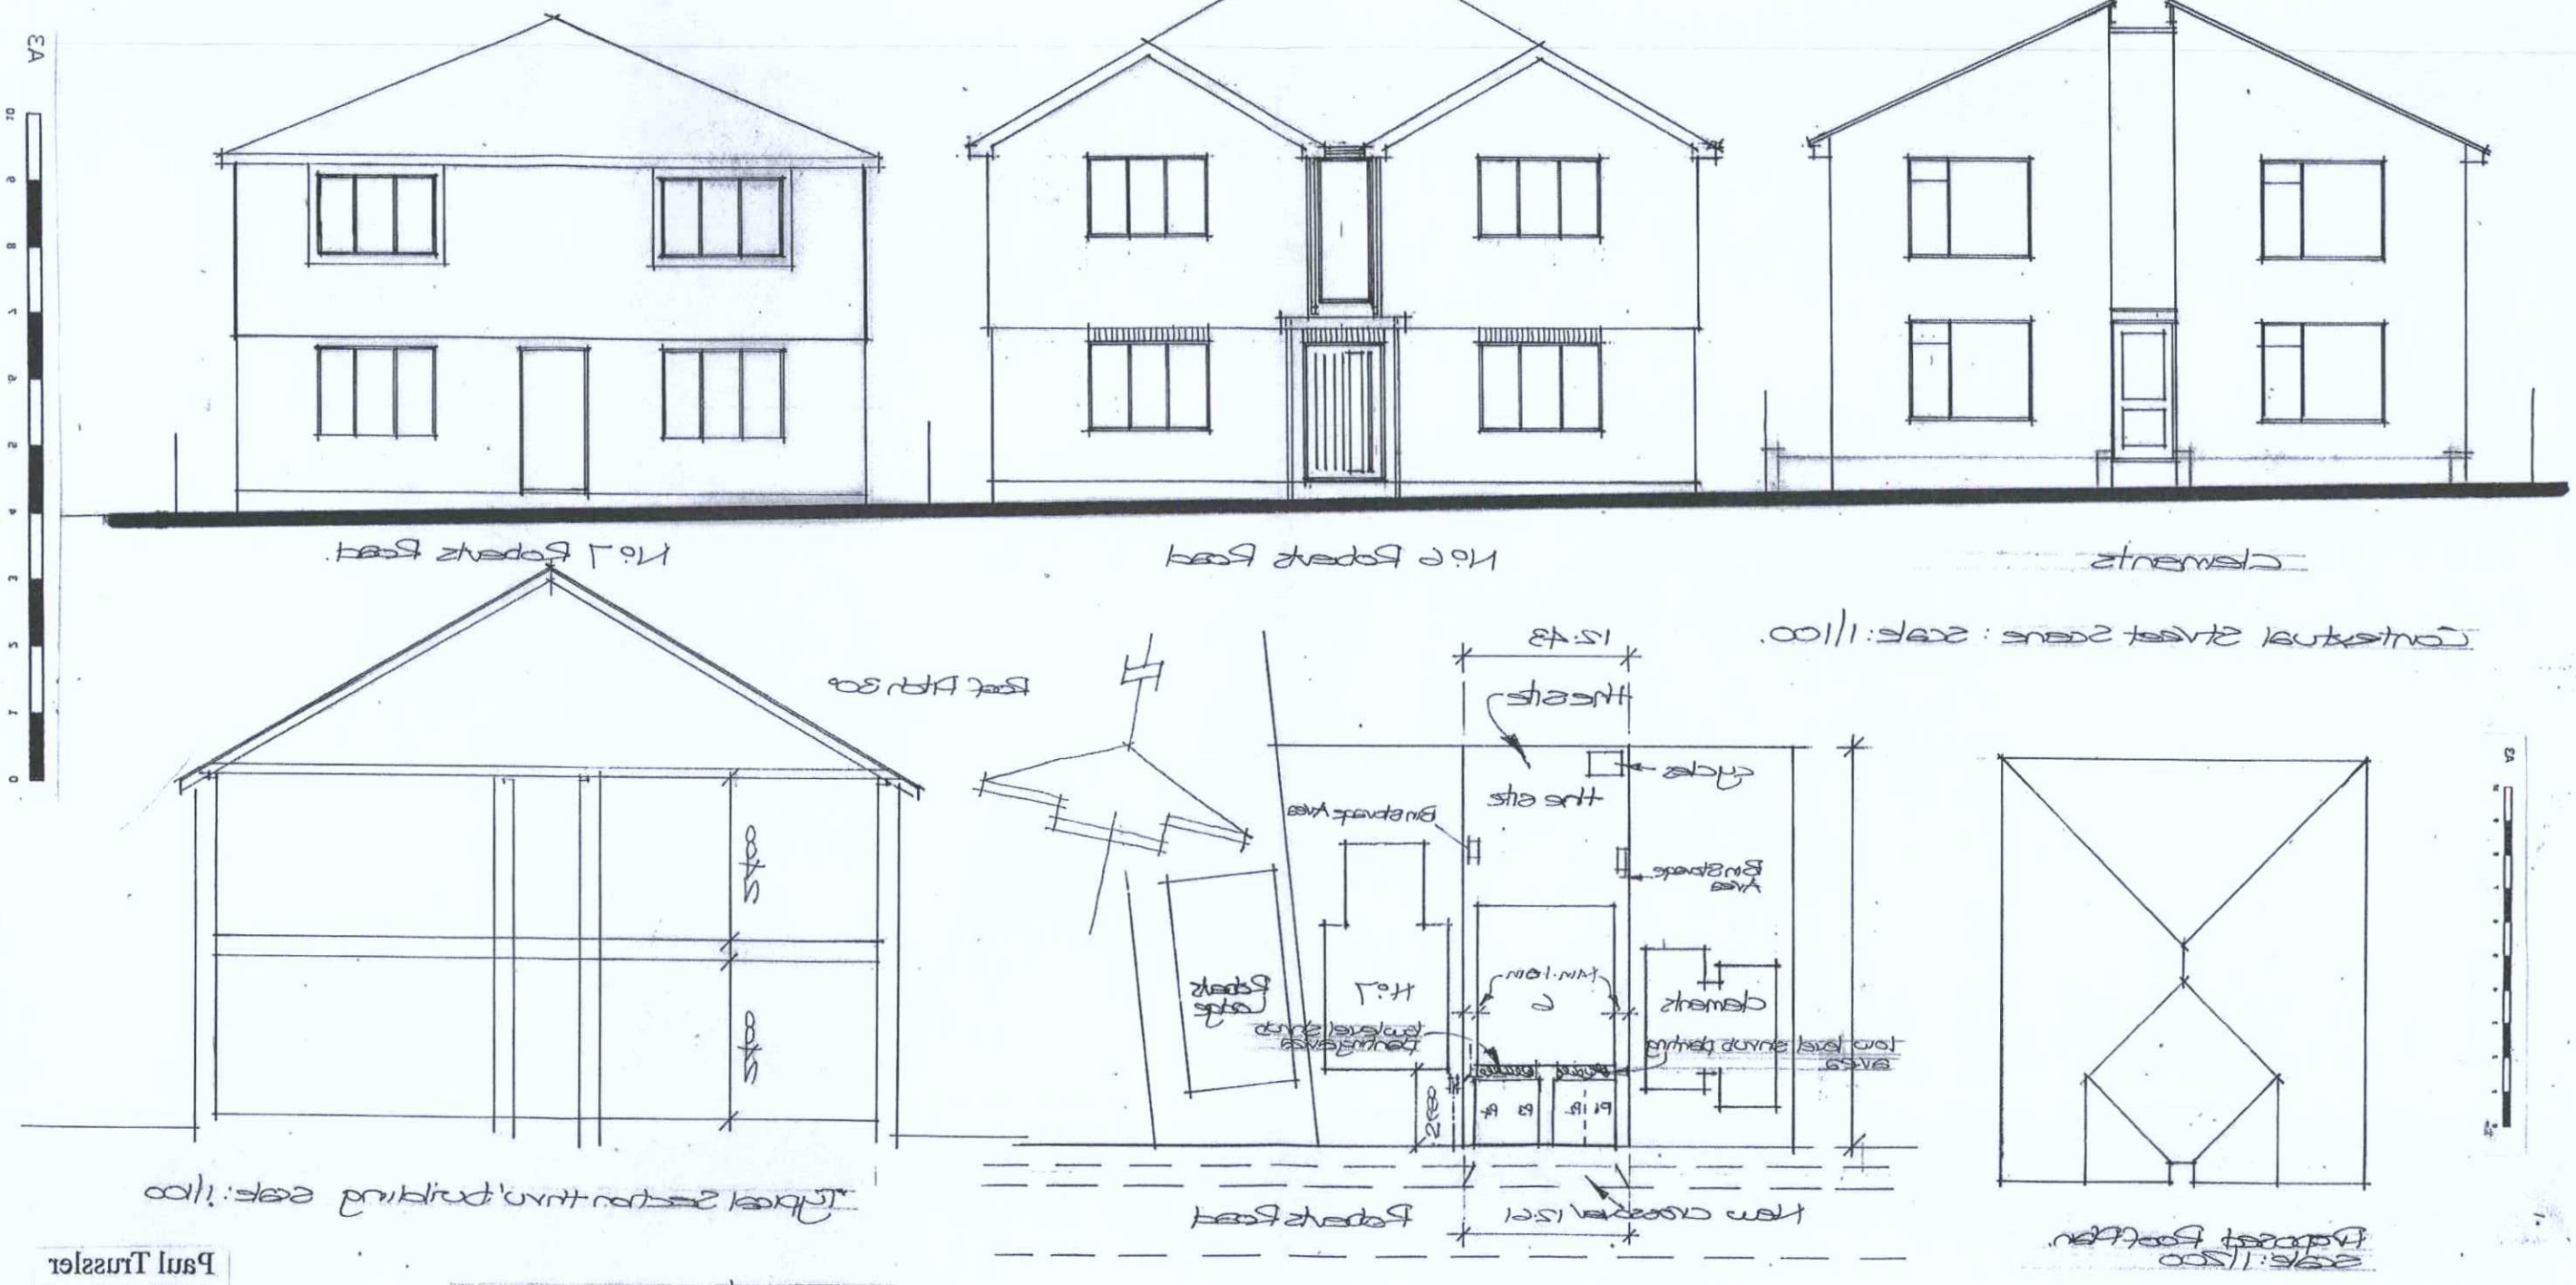


Paul Trussler
44 Firle Road
Lancing
West Sussex
BN15 0NZ

Drawing No: 216/203/1B