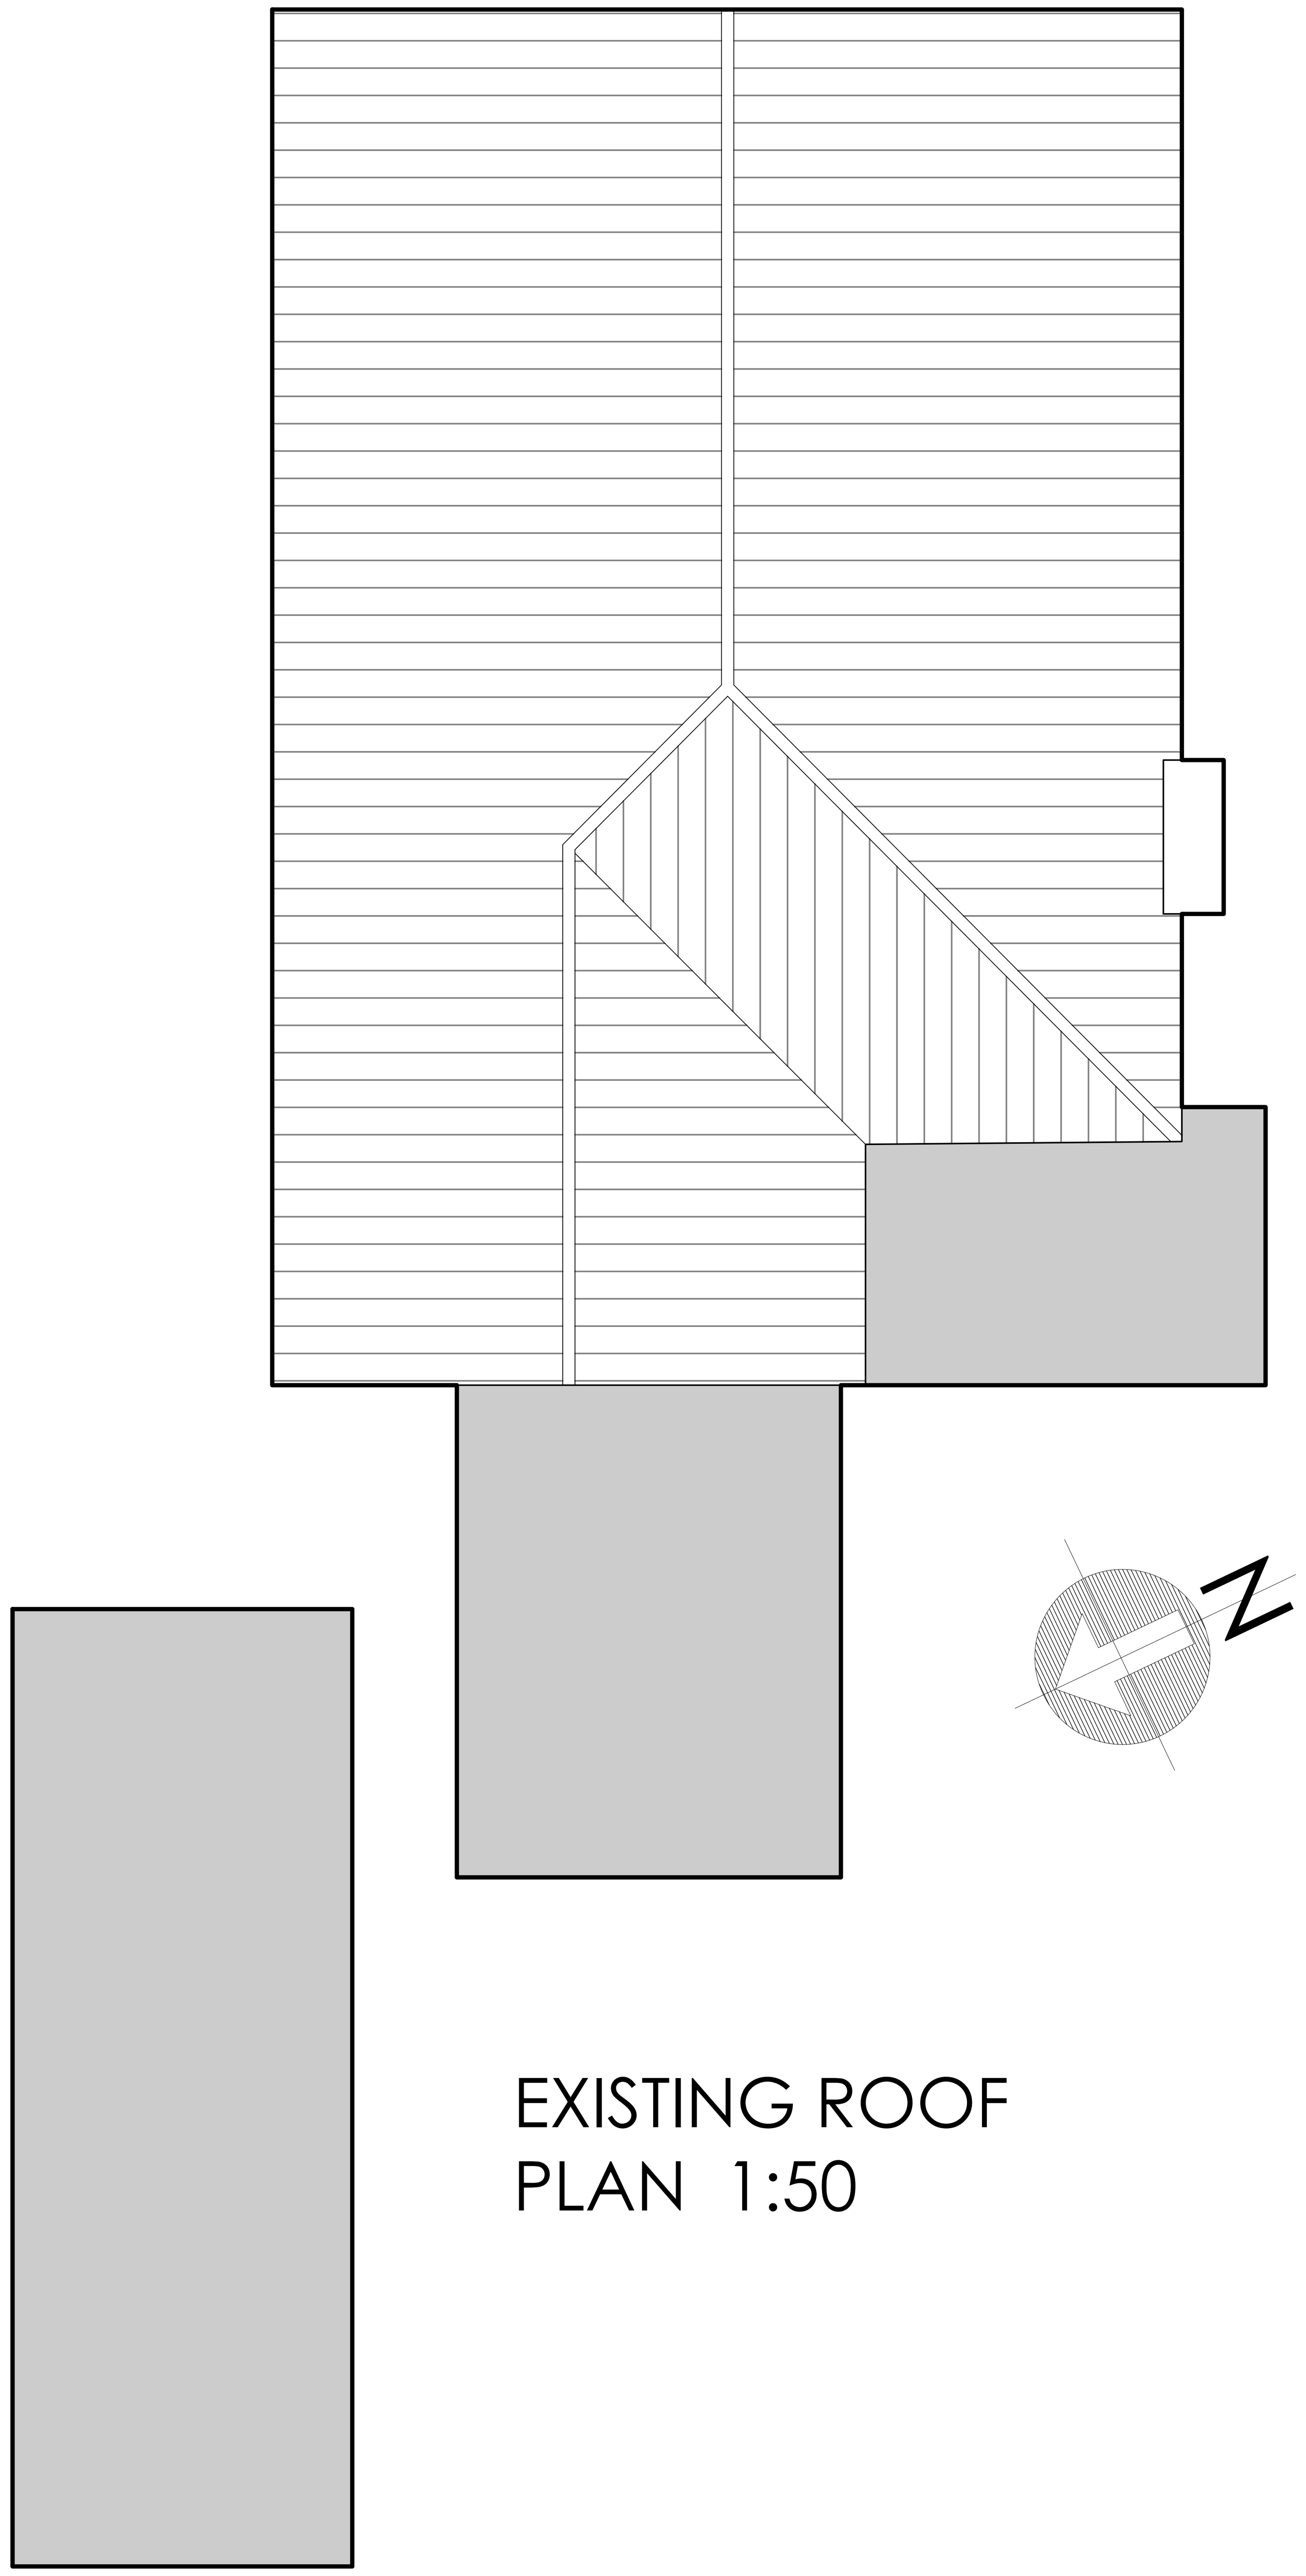

EXISTING ROOF
PLAN 1:50

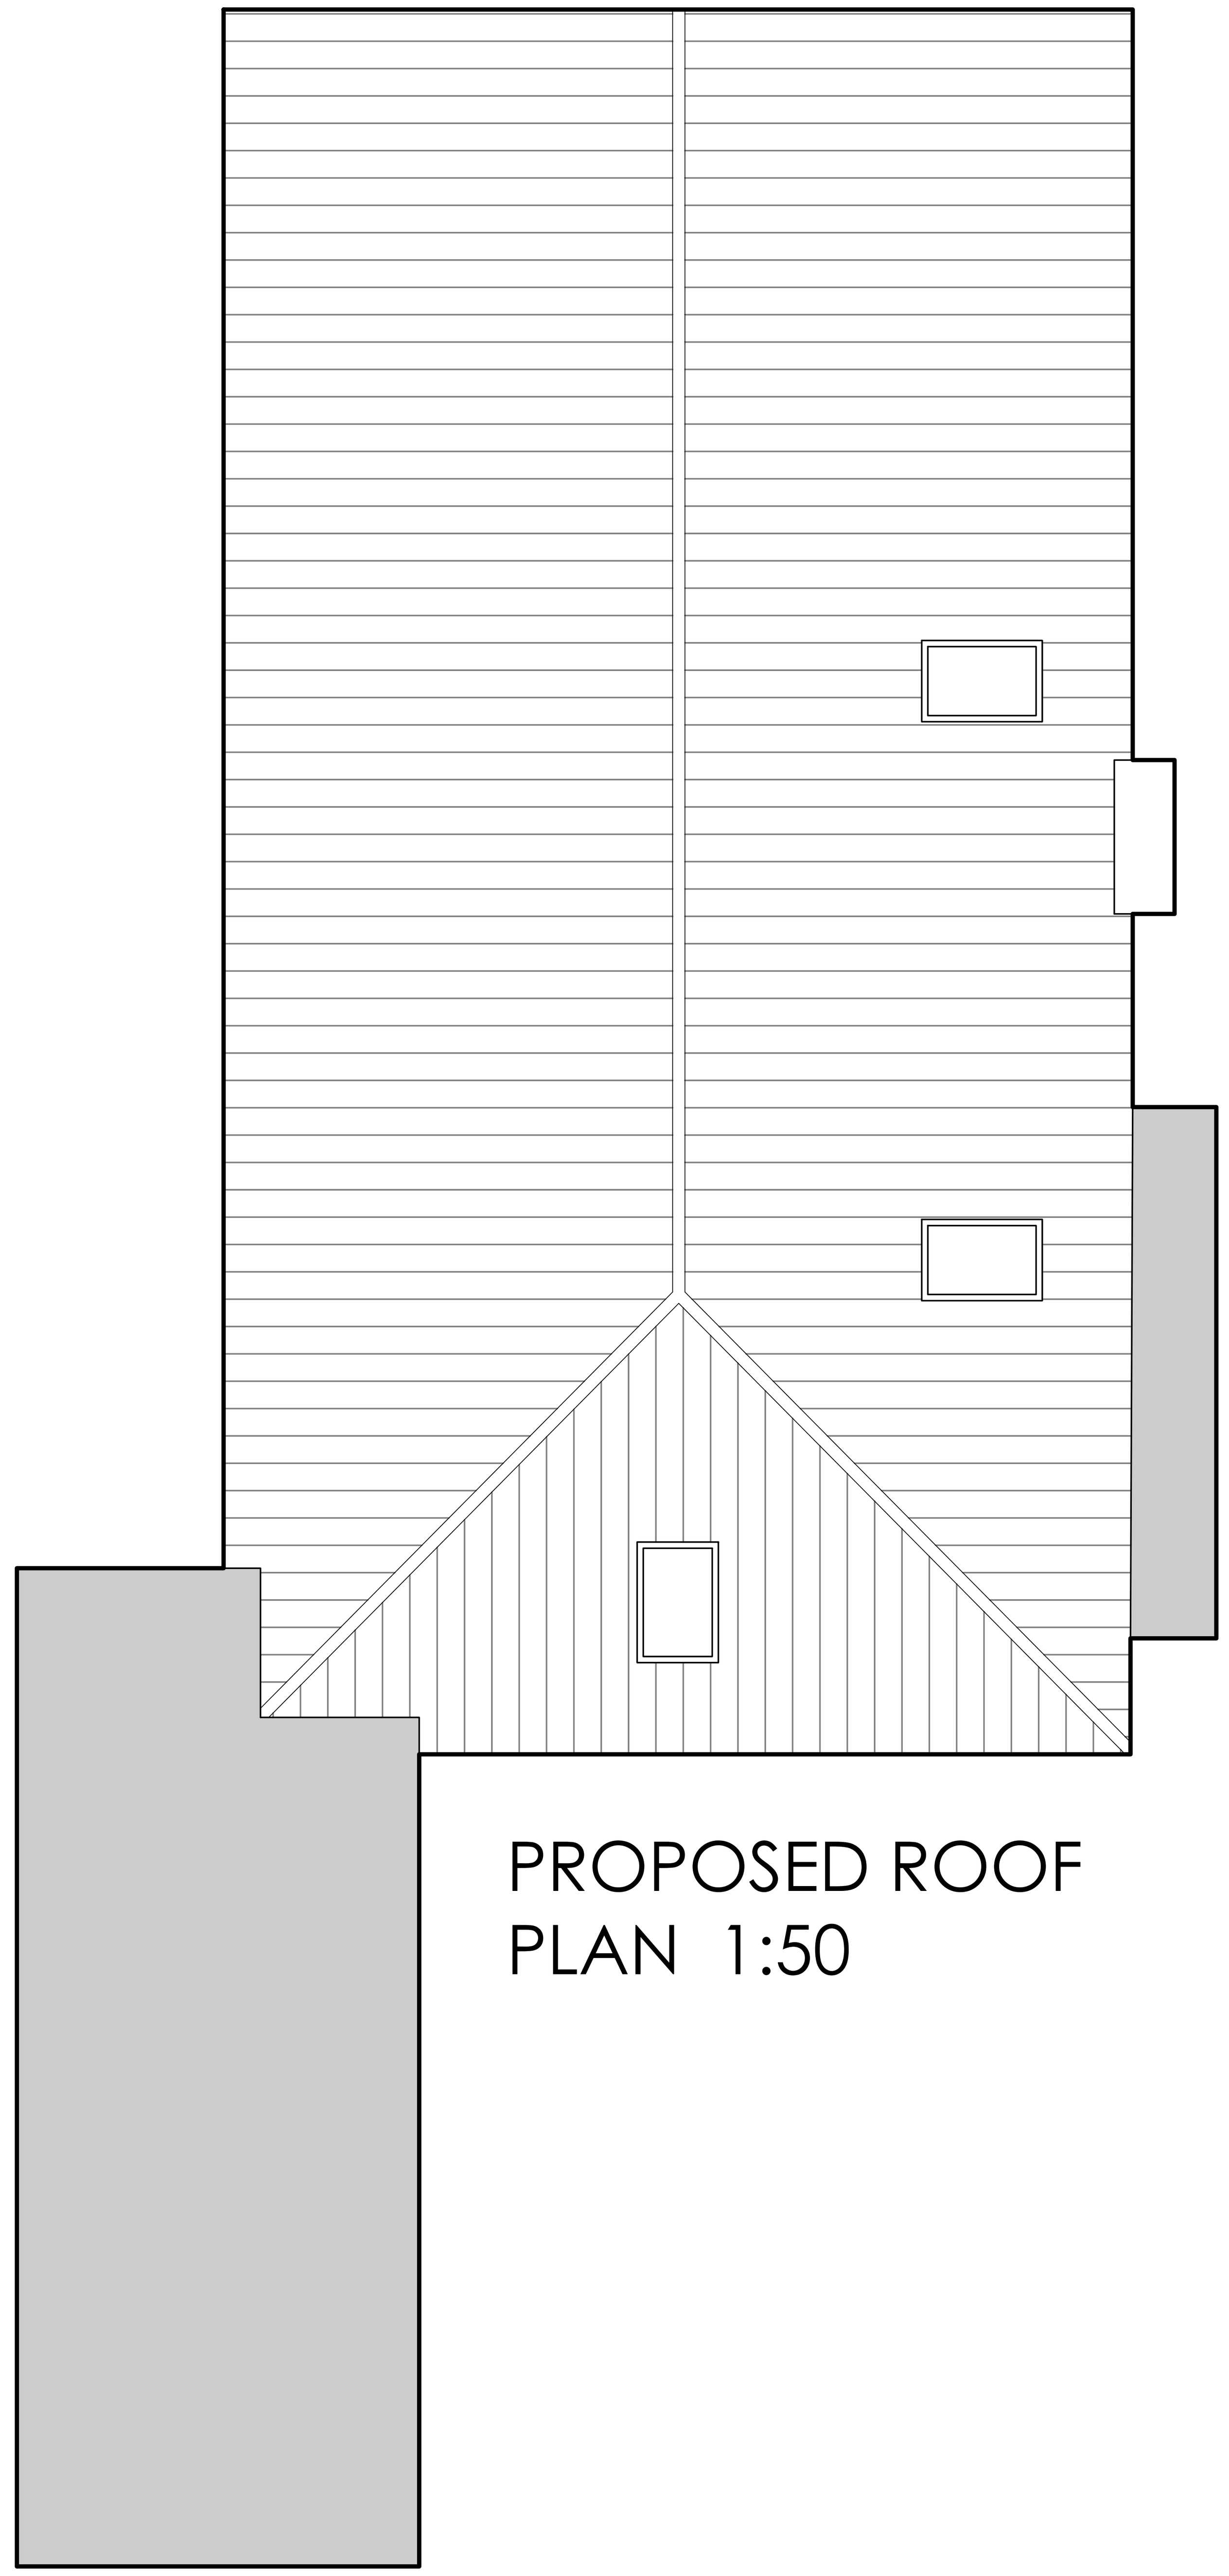

PROPOSED ROOF
PLAN 1:50

Scale Bars:

1:1250	0m 10m 20m 30m 40m 50m
1:500	0m 5m 10m 15m 20m
1:200	0m 2m 4m 6m 8m
1:100	0m 1m 2m 3m 4m
1:50	0m 1m 2m
1:10	0 200 400
1:5	0 20 40 60 80 100 200

Ordnance Survey
Ukmapcentre.com

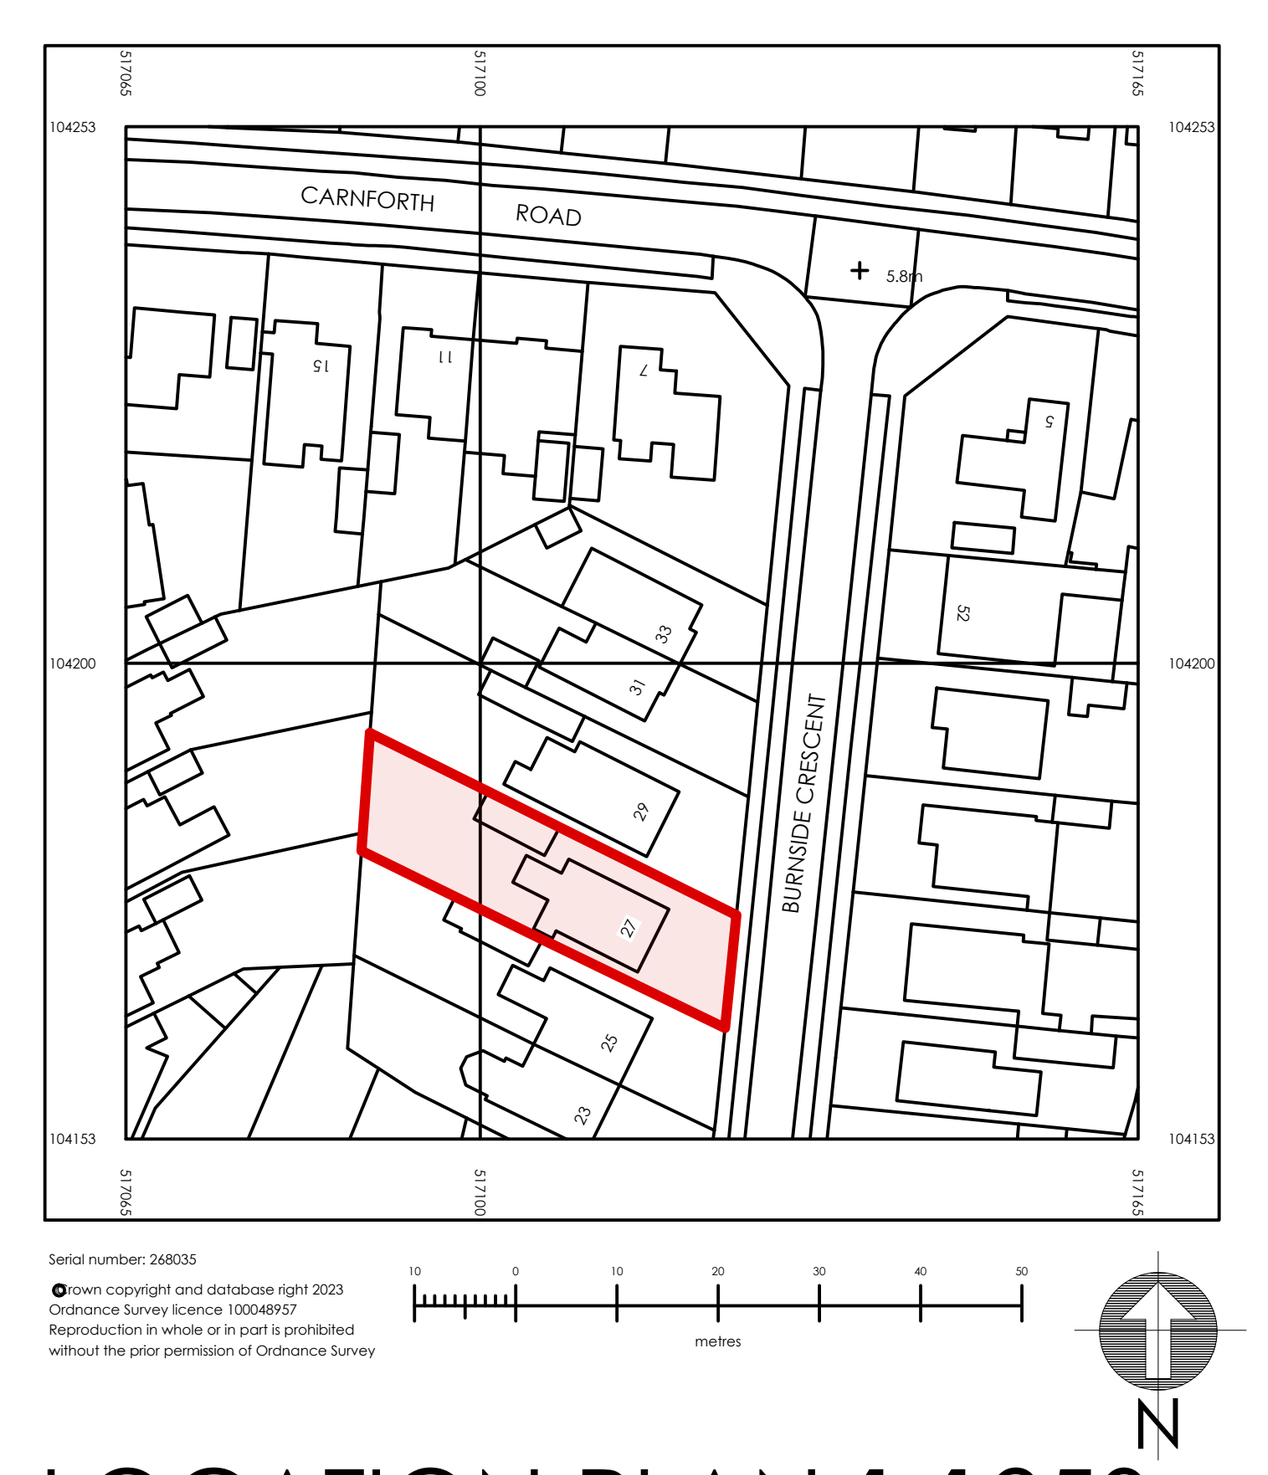

Serial number: 268035
Crown copyright and database right 2023
Ordnance Survey licence 100048957
Reproduction in whole or in part is prohibited
without the prior permission of Ordnance Survey

LOCATION PLAN 1:1250

ama
architectural & quantity surveying services
atterbury moore associates

Unit 1 Gosling Croft Business Park
Long Furlong
Clapham Worthing
West Sussex BN13 3UT

01903 871131
carl@atterburymoore.co.uk

Client:

Address of Works: 27 Burnside Crescent
Sompting
West Sussex
BN15 9TJ

Drawing Title: Proposed Rear Extension
PLANNING & BUILDING CONTROL

Paper Size:	A1	Date:	July 2023

Job Number:	Drawing Number:	Revision:
AD-233	03	Revision

General Notes:

1: Do not scale from these drawings (unless for planning purposes).
2: Drawings to be read in conjunction with the structural calculations and the building notes provided.
3: The client/ contractor is advised to read the separate notes and the details provided in the structural calculations regarding the CDM regulations.
4: The property owner is reminded to serve a Party Wall Notice on any adjoining owner should they need to do so under the requirements of the Party Wall Act 1996.
5: No work should be undertaken until all consents (Planning and Building Control) have been received and approved in writing. Any work undertaken without consent is done so at the clients risk.
6: All dimensions to be checked on site prior to ordering any materials, kitchens or bathrooms.
7: All existing foundations and lintels taking any additional loads are to be exposed and agreed with the Building Control Officer.

Revision	Date	Amendment