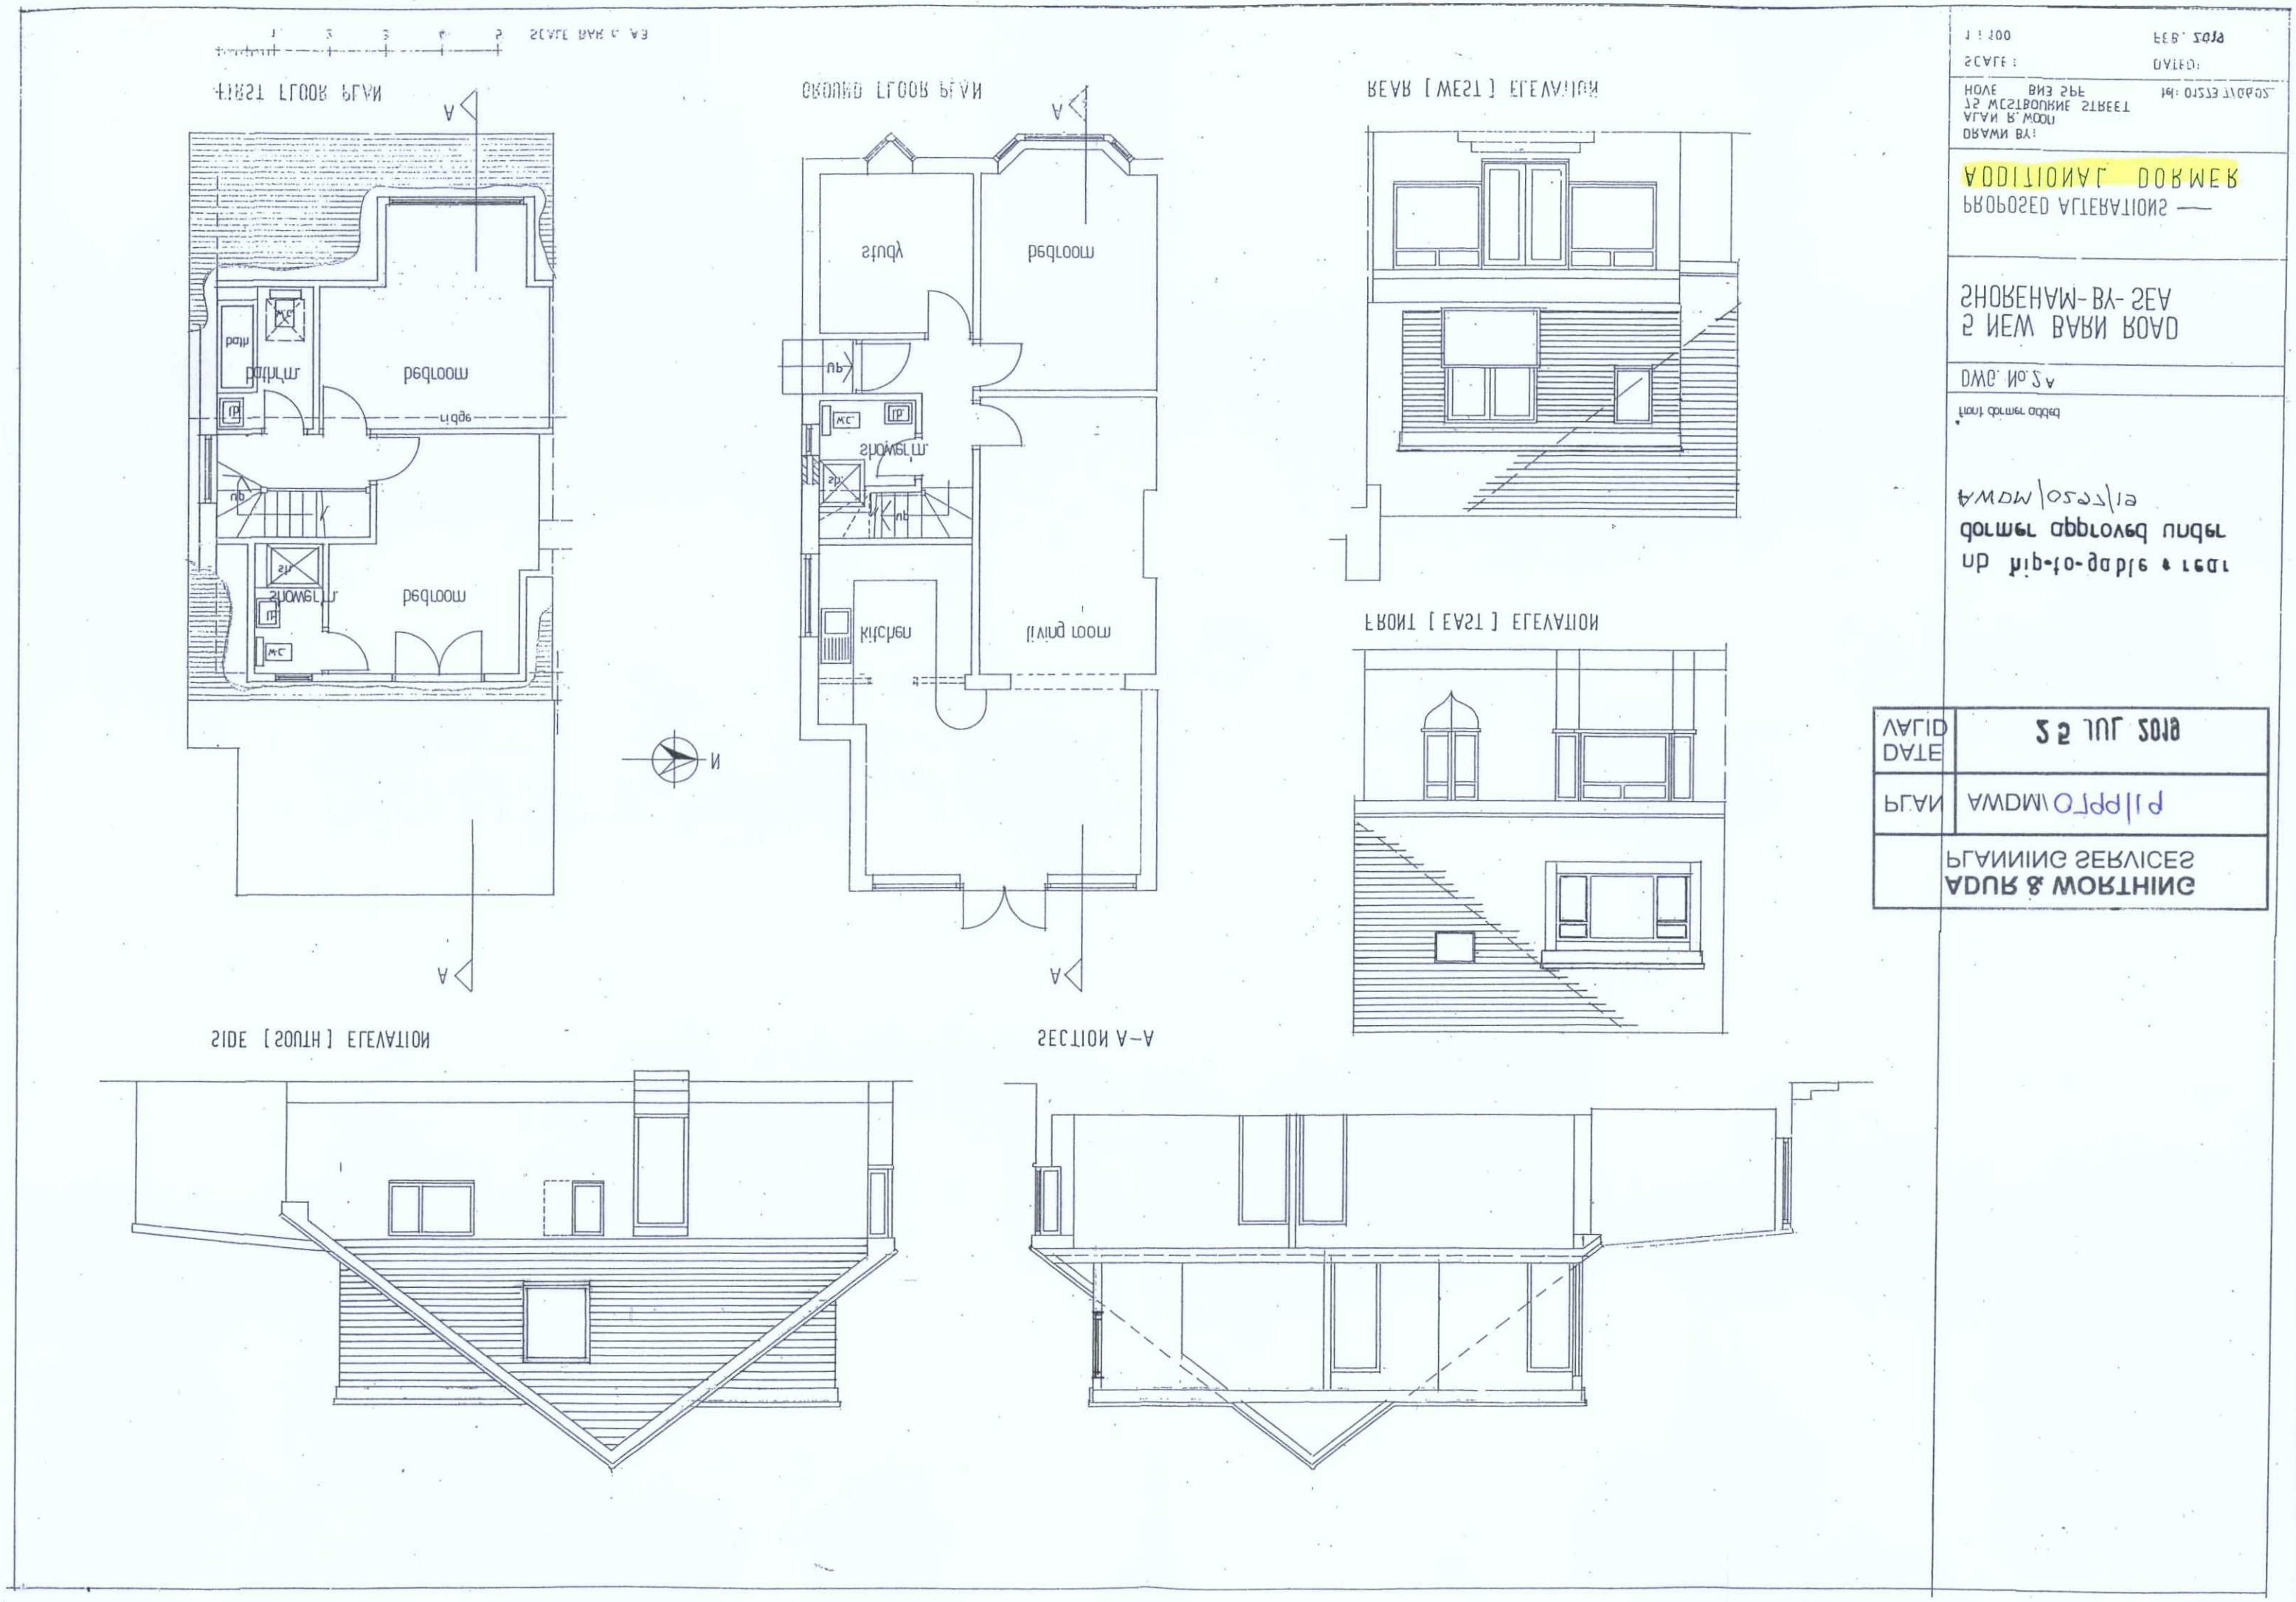

SCALE BAR 1 : 50
FIRST FLOOR PLAN
GROUND FLOOR PLAN
REAR [WEST] ELEVATION
FRONT [EAST] ELEVATION
SIDE [SOUTH] ELEVATION
SECTION A-A
ADDITIONAL DORMER
PROPOSED ALTERATIONS —
SHORENAM-BY-SEA
5 NEW BARN ROAD
DWG. No. 2A
front dormer added
AWDM/0522/19
dormer approved under
up hip-to-gable & rear
PLANNING SERVICES
ADUR & WORTHING
PLAN
AWDM/0722/19
DATE
25 JUL 2019
VALID
SCALE:
1 : 100
DATED:
FEB. 2019
HOVE BN3 5PF
15 WESTBOURNE STREET
ALAN R. WOOD
DRAWN BY: