
No.9 THE STREET, SHOREHAM BY SEA, BN43 5NJ

APPROVED DRAWING AWDM/1180/21


June 2021
Drawing Number 443/ 02A planning
rev A. Sept 21. redesigned scheme

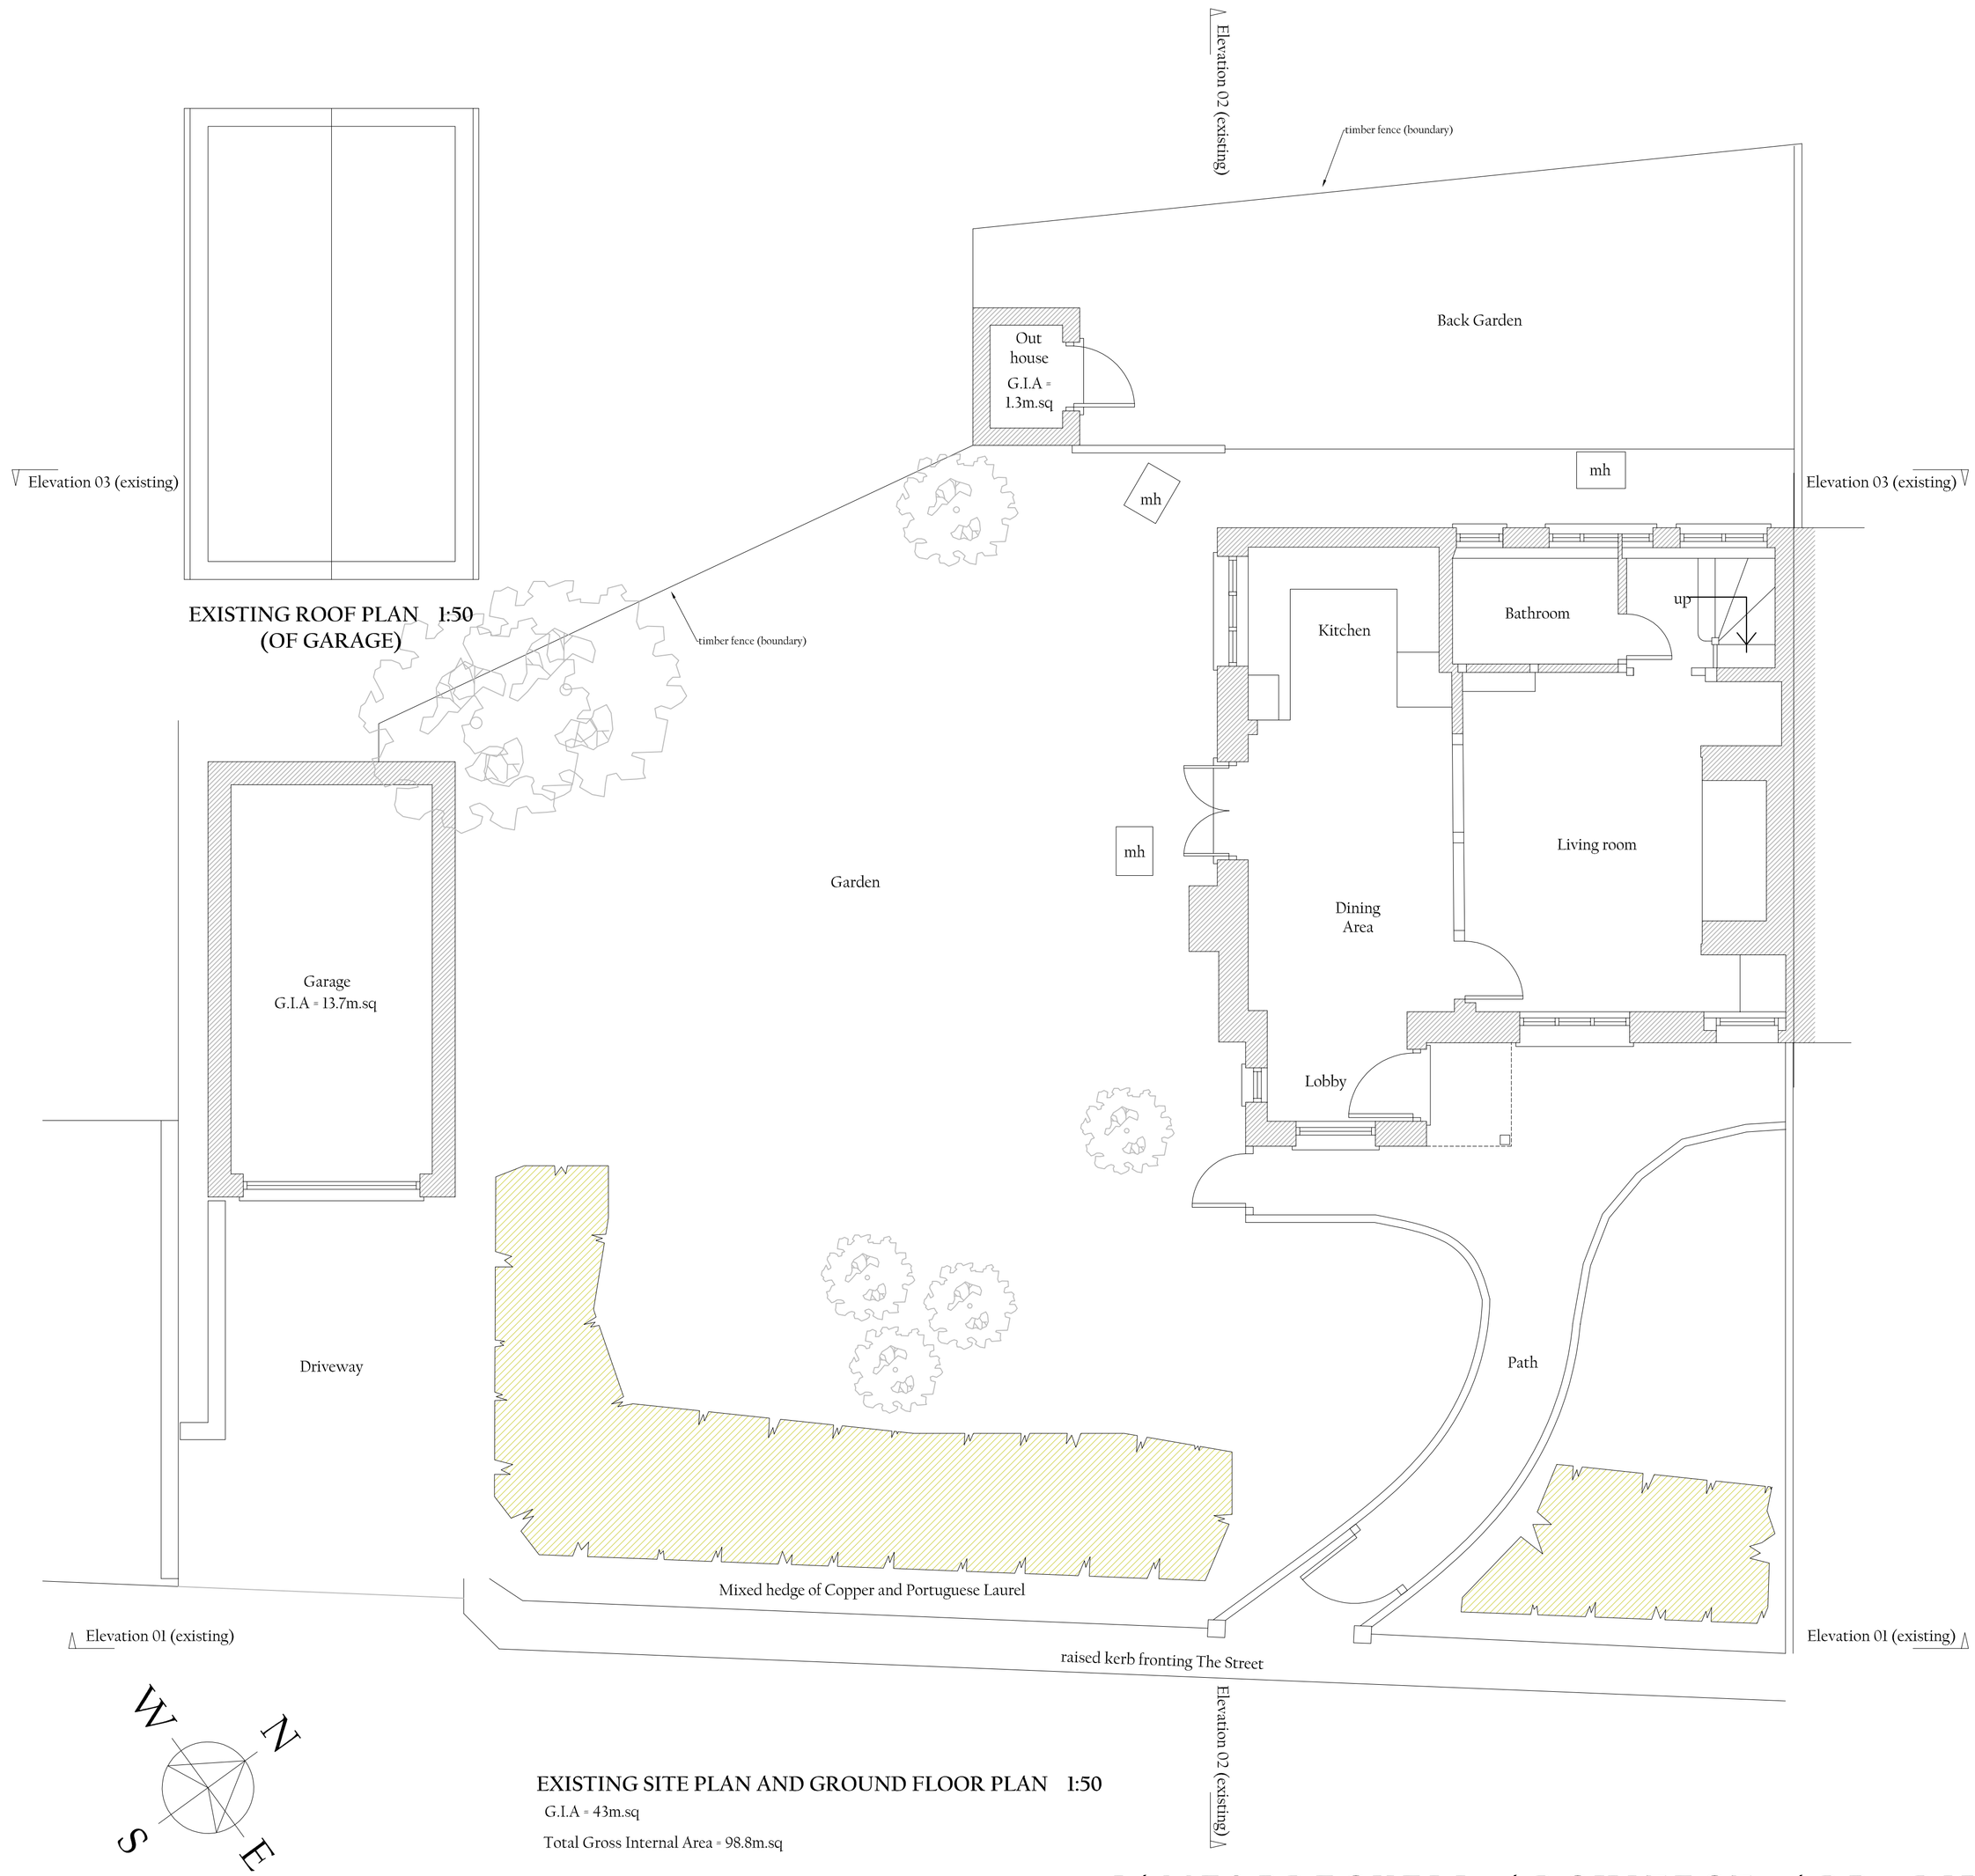


EXISTING SITE PLAN AND GROUND FLOOR PLAN 1:50

G.I.A = 43m.sq

Total Gross Internal Area = 98.8m.sq

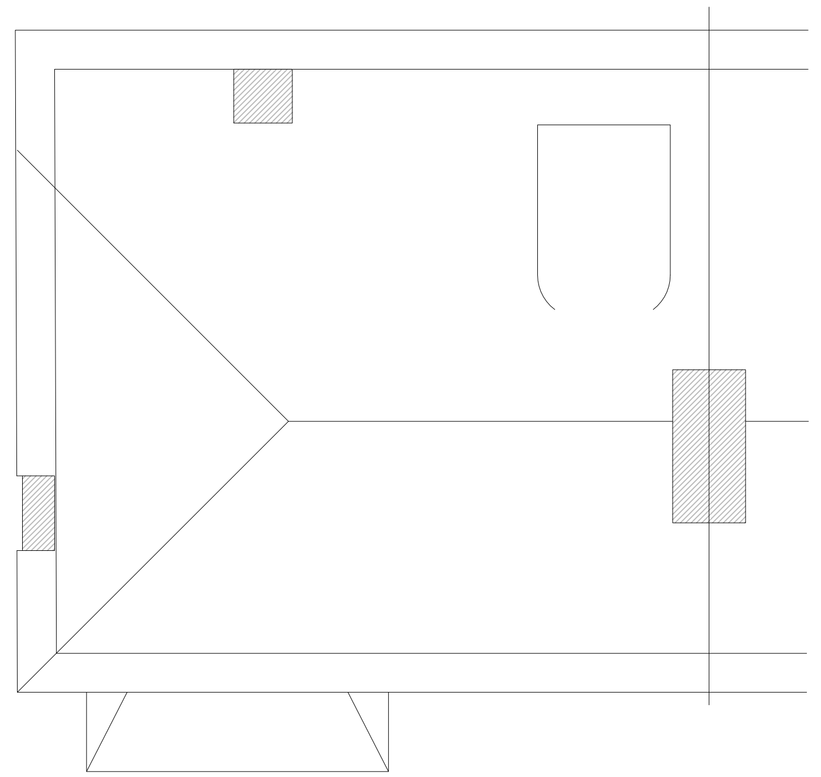

EXISTING ROOF PLAN 1:50

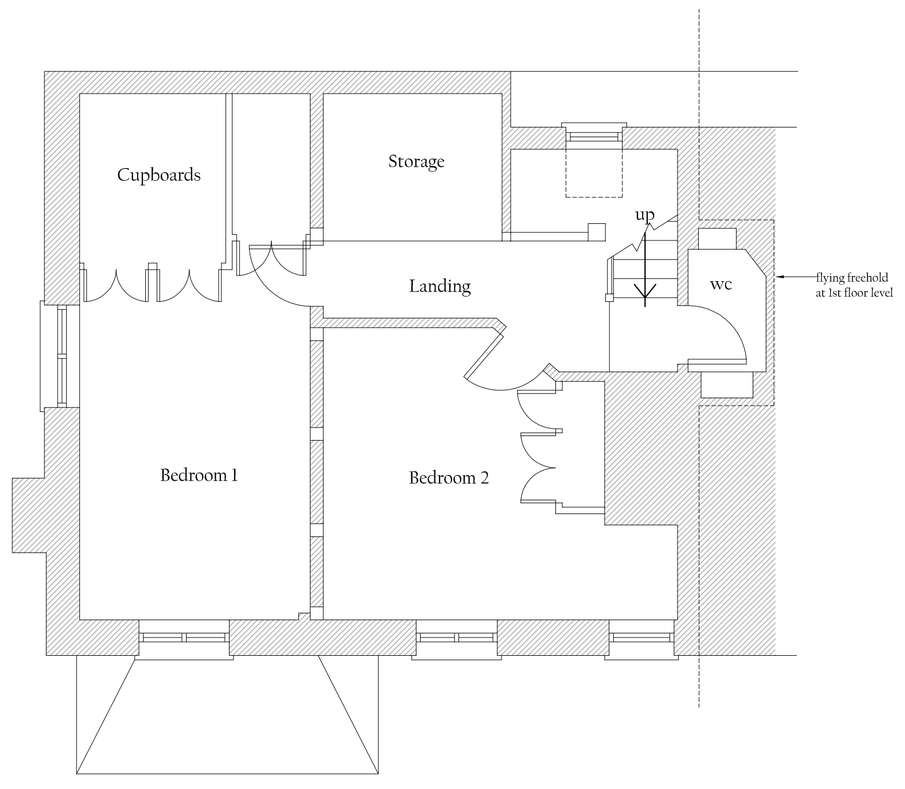

EXISTING FIRST FLOOR PLAN 1:50
(no changes are proposed to the 1st floor)

G.I.A = 40.8m.sq

JAMES BRECKELL : ARCHITECT : ARB : RIBA

89 Old Fort Road, Shoreham by Sea, West Sussex, BN43 5HA Tel 07733 268 297, Email: james@breckell.co.uk